



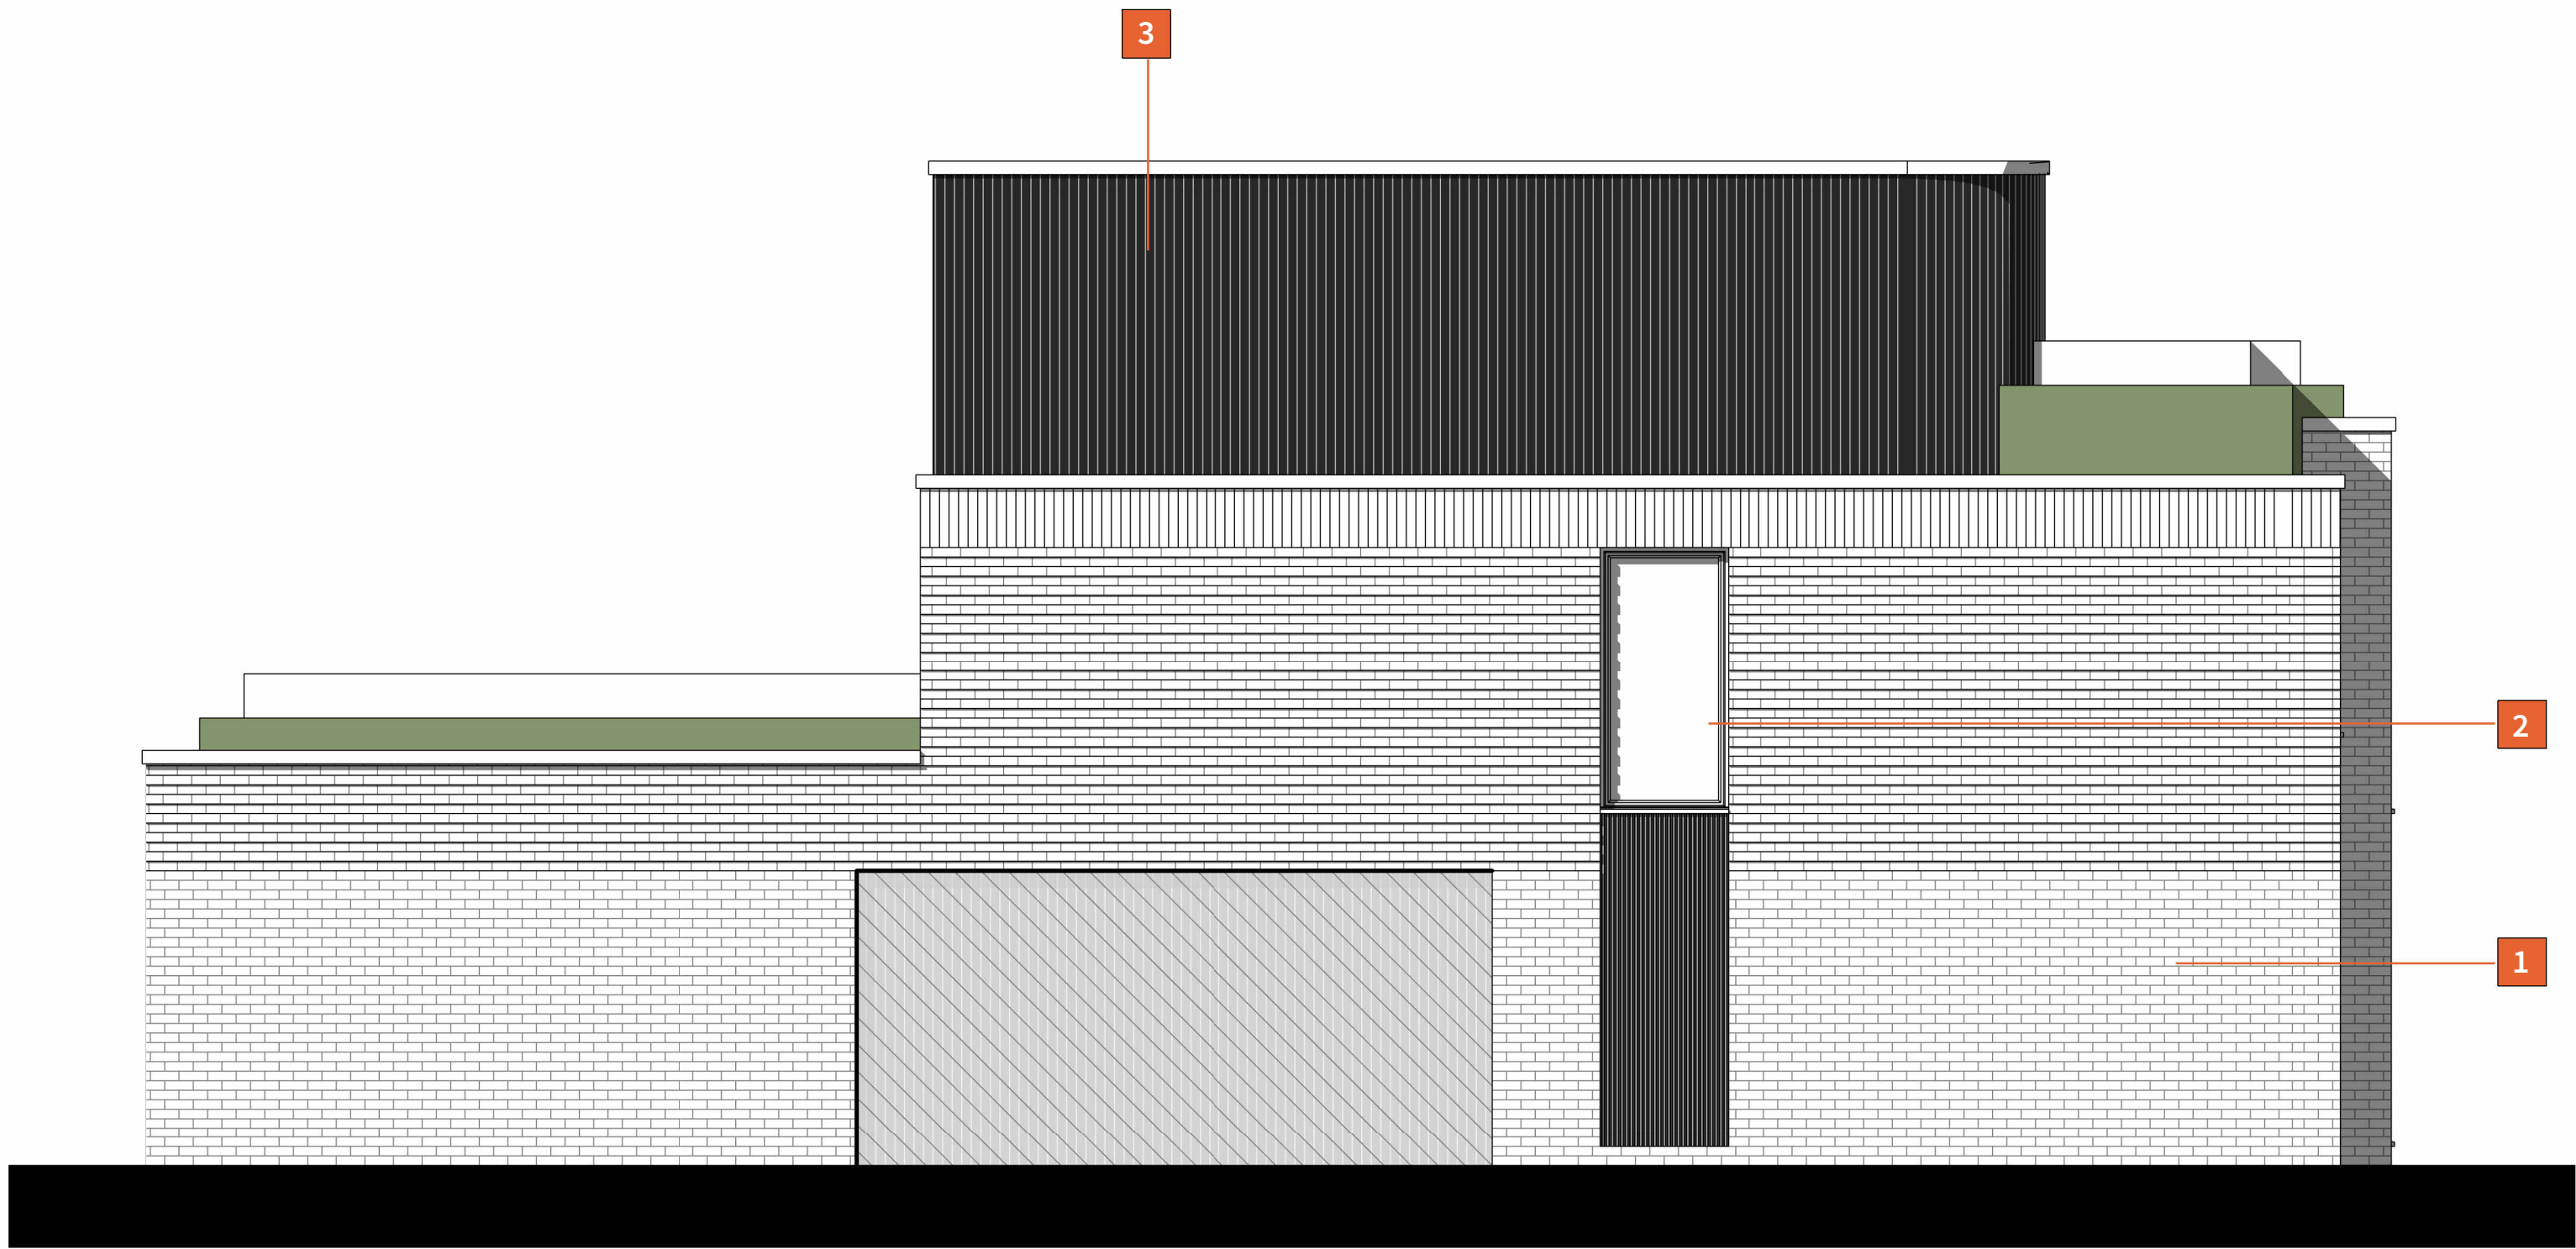


1 EAST ELEVATION - CHELSEA STREET
1:50



2 WEST ELEVATION - LAWRENCE STREET
1:50

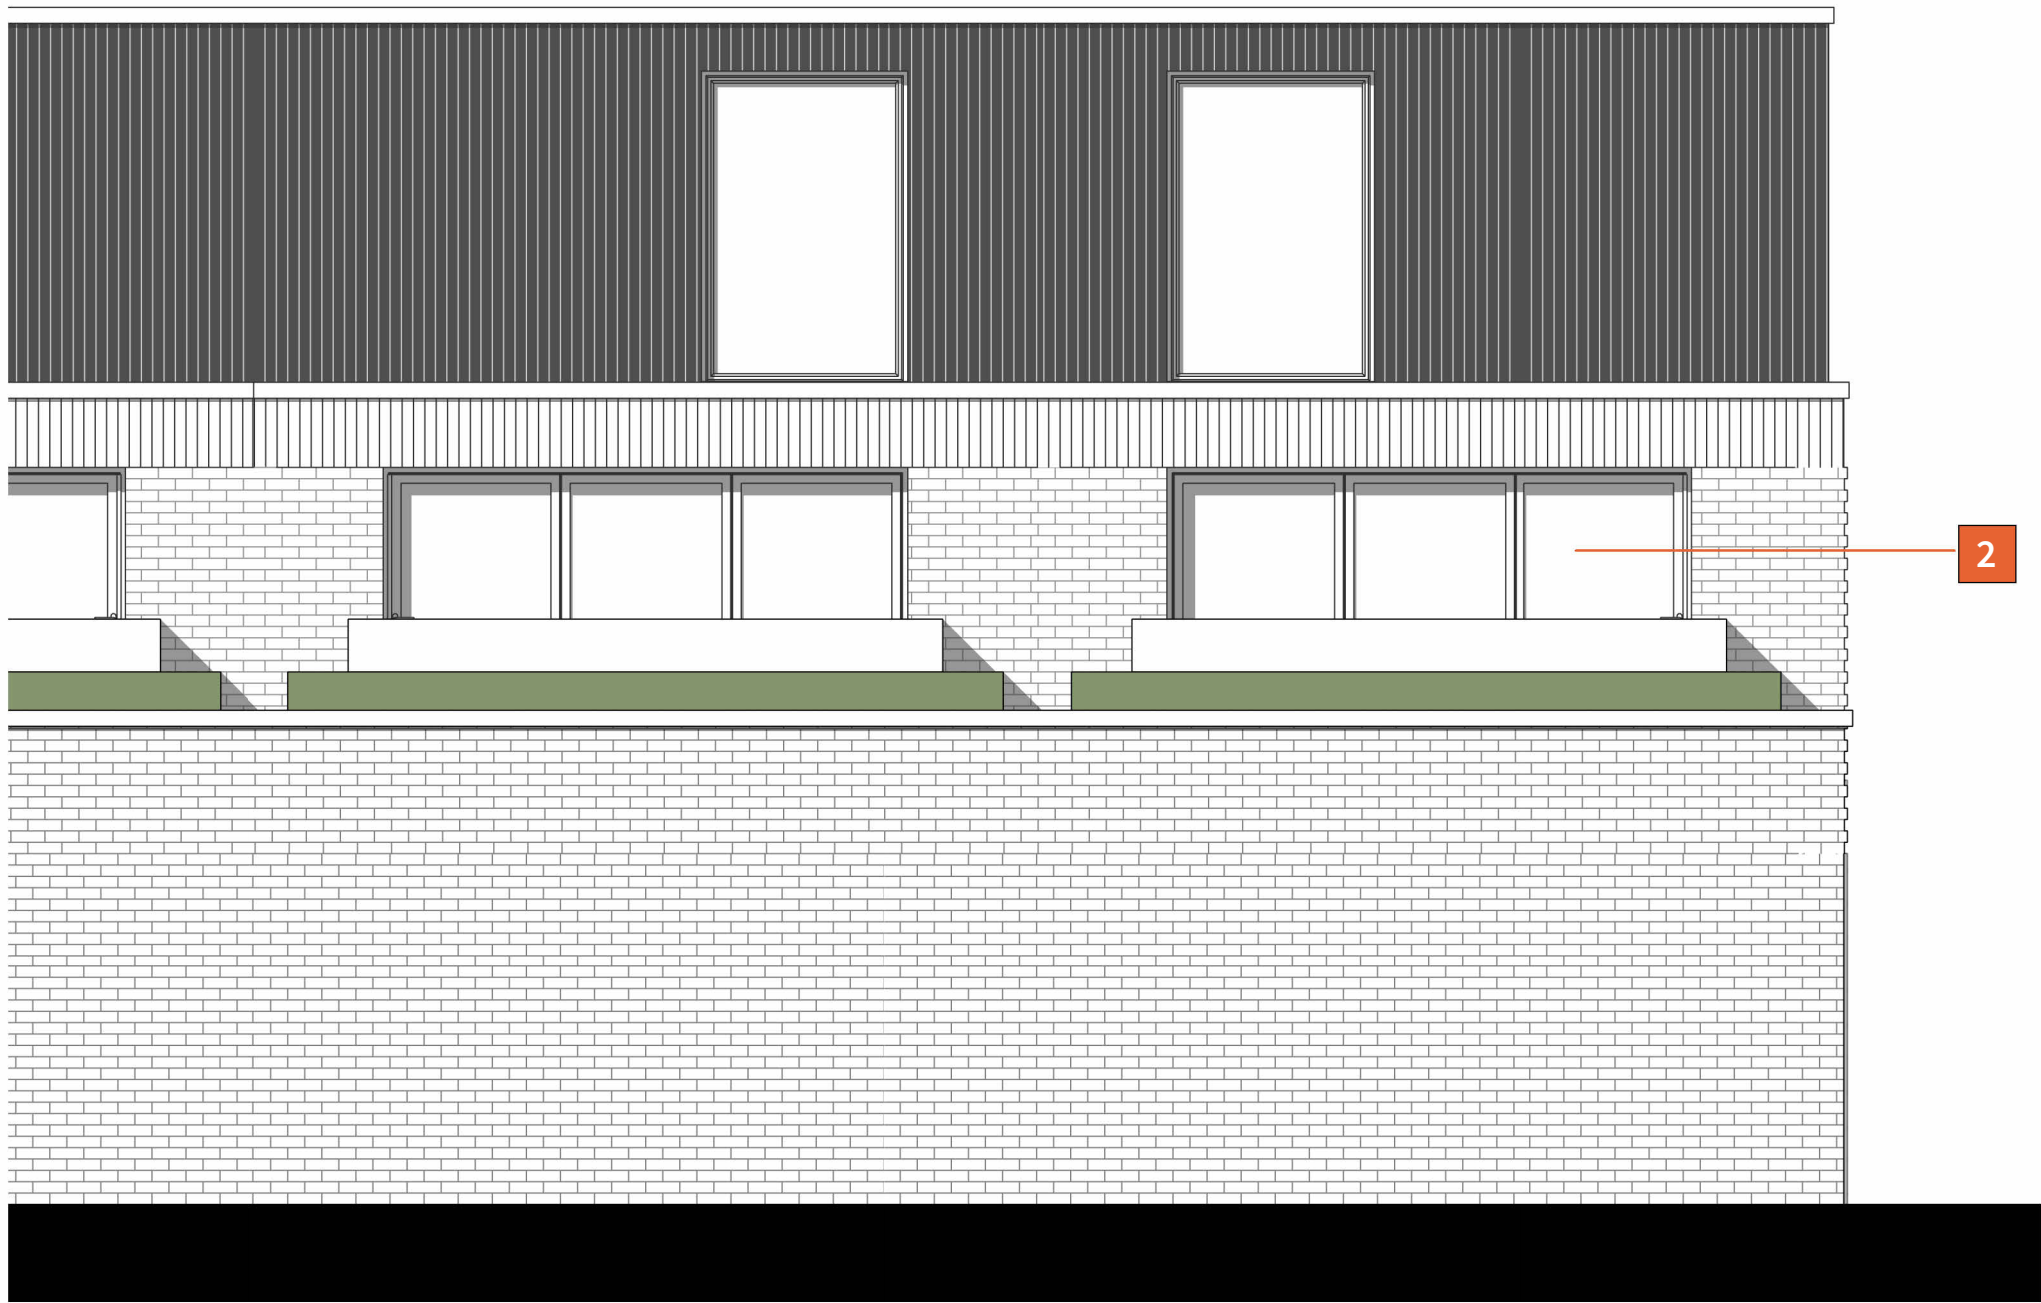

3 WEST ELEVATION - REAR
1:50

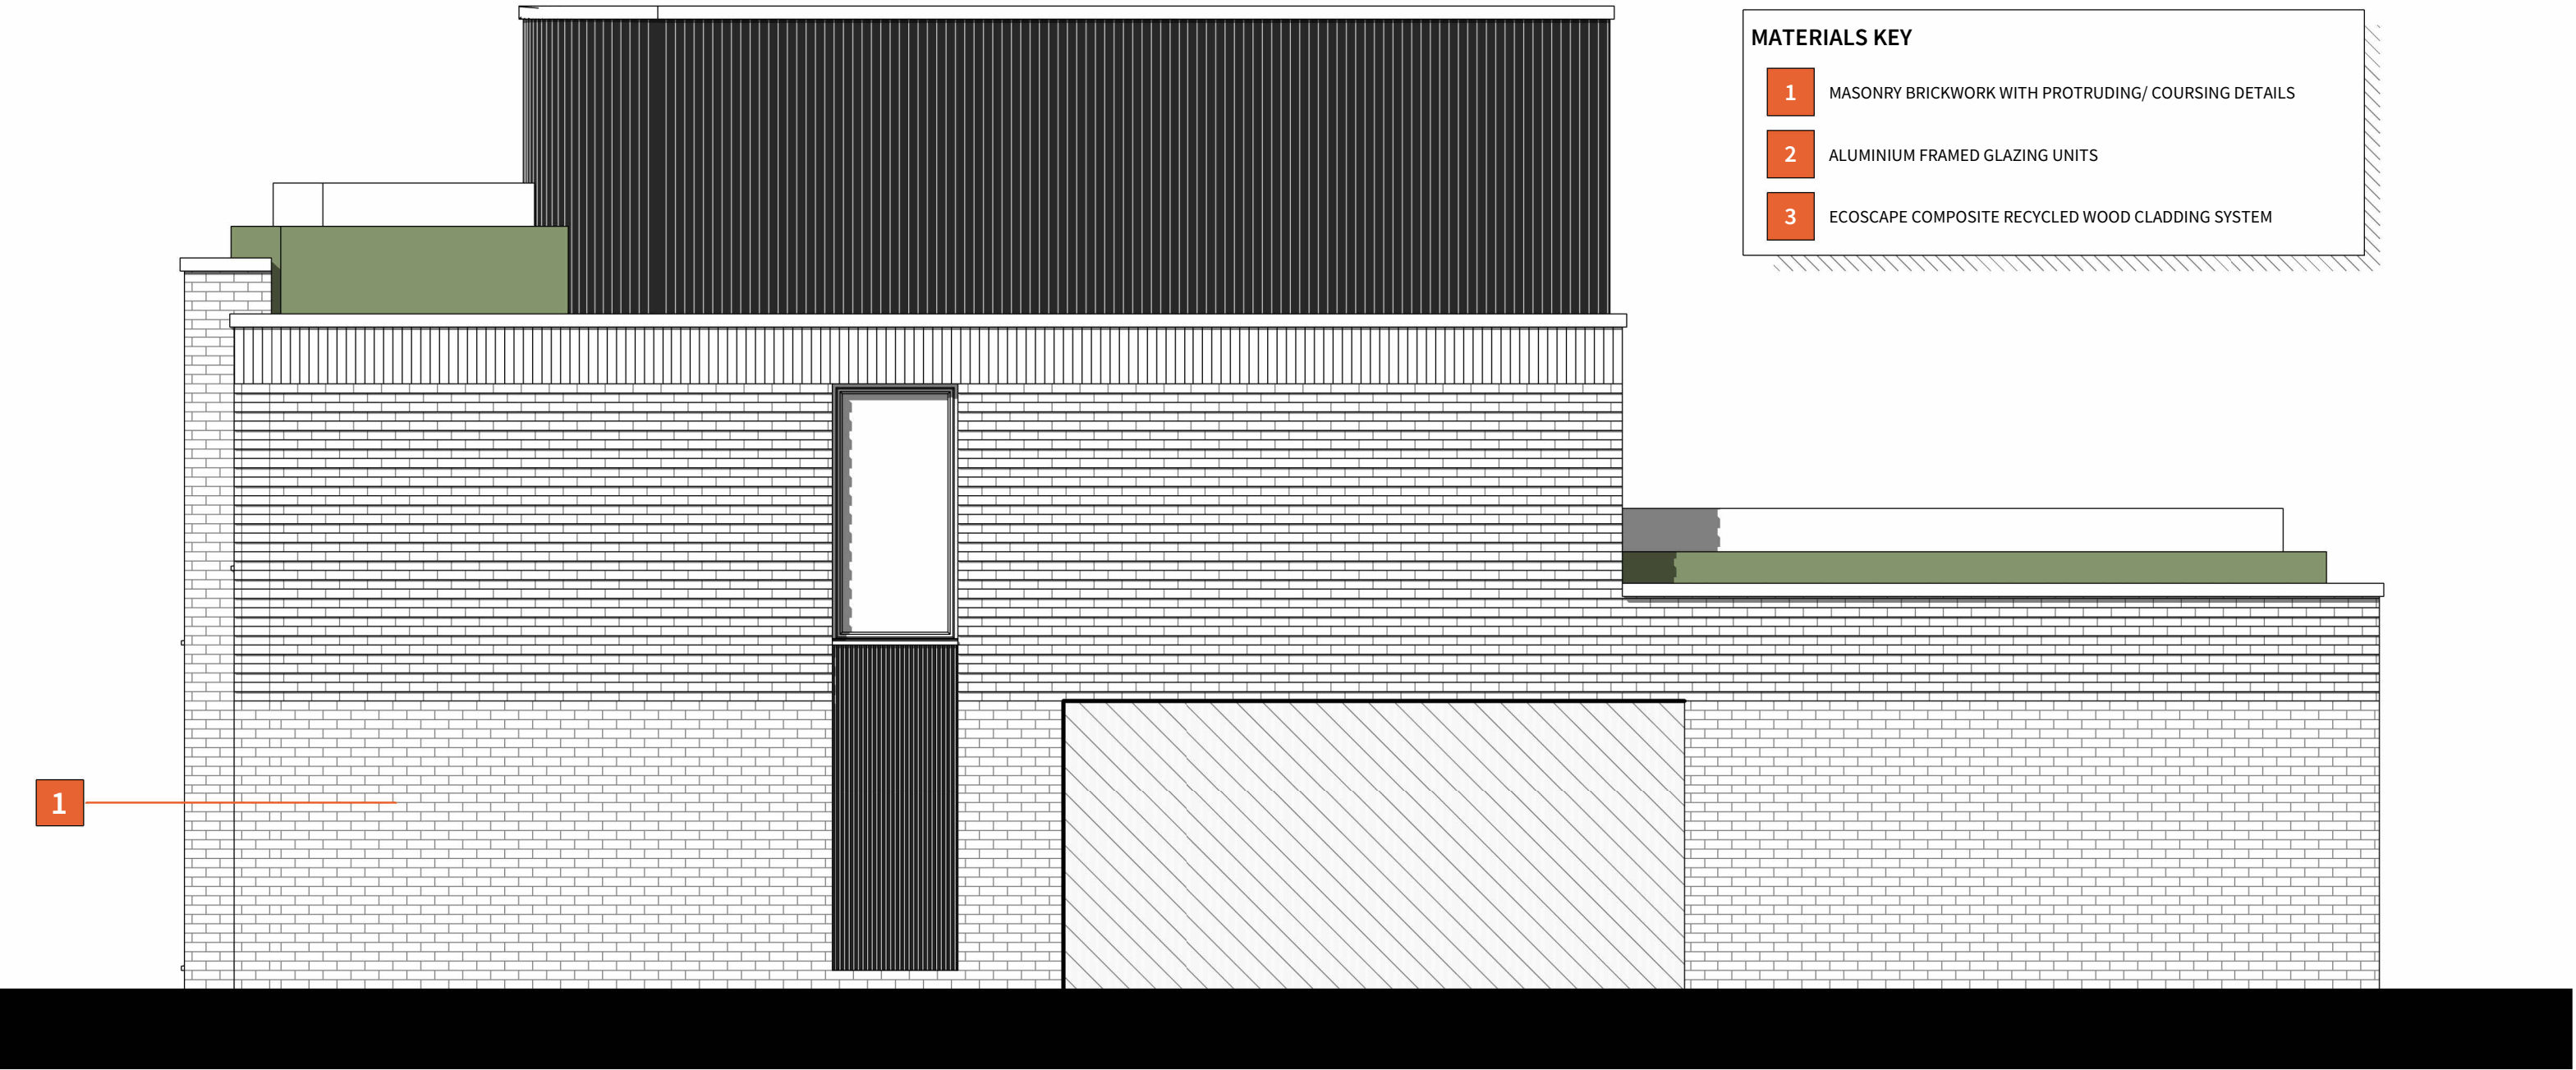

4 NORTH ELEVATION - END
1:50