




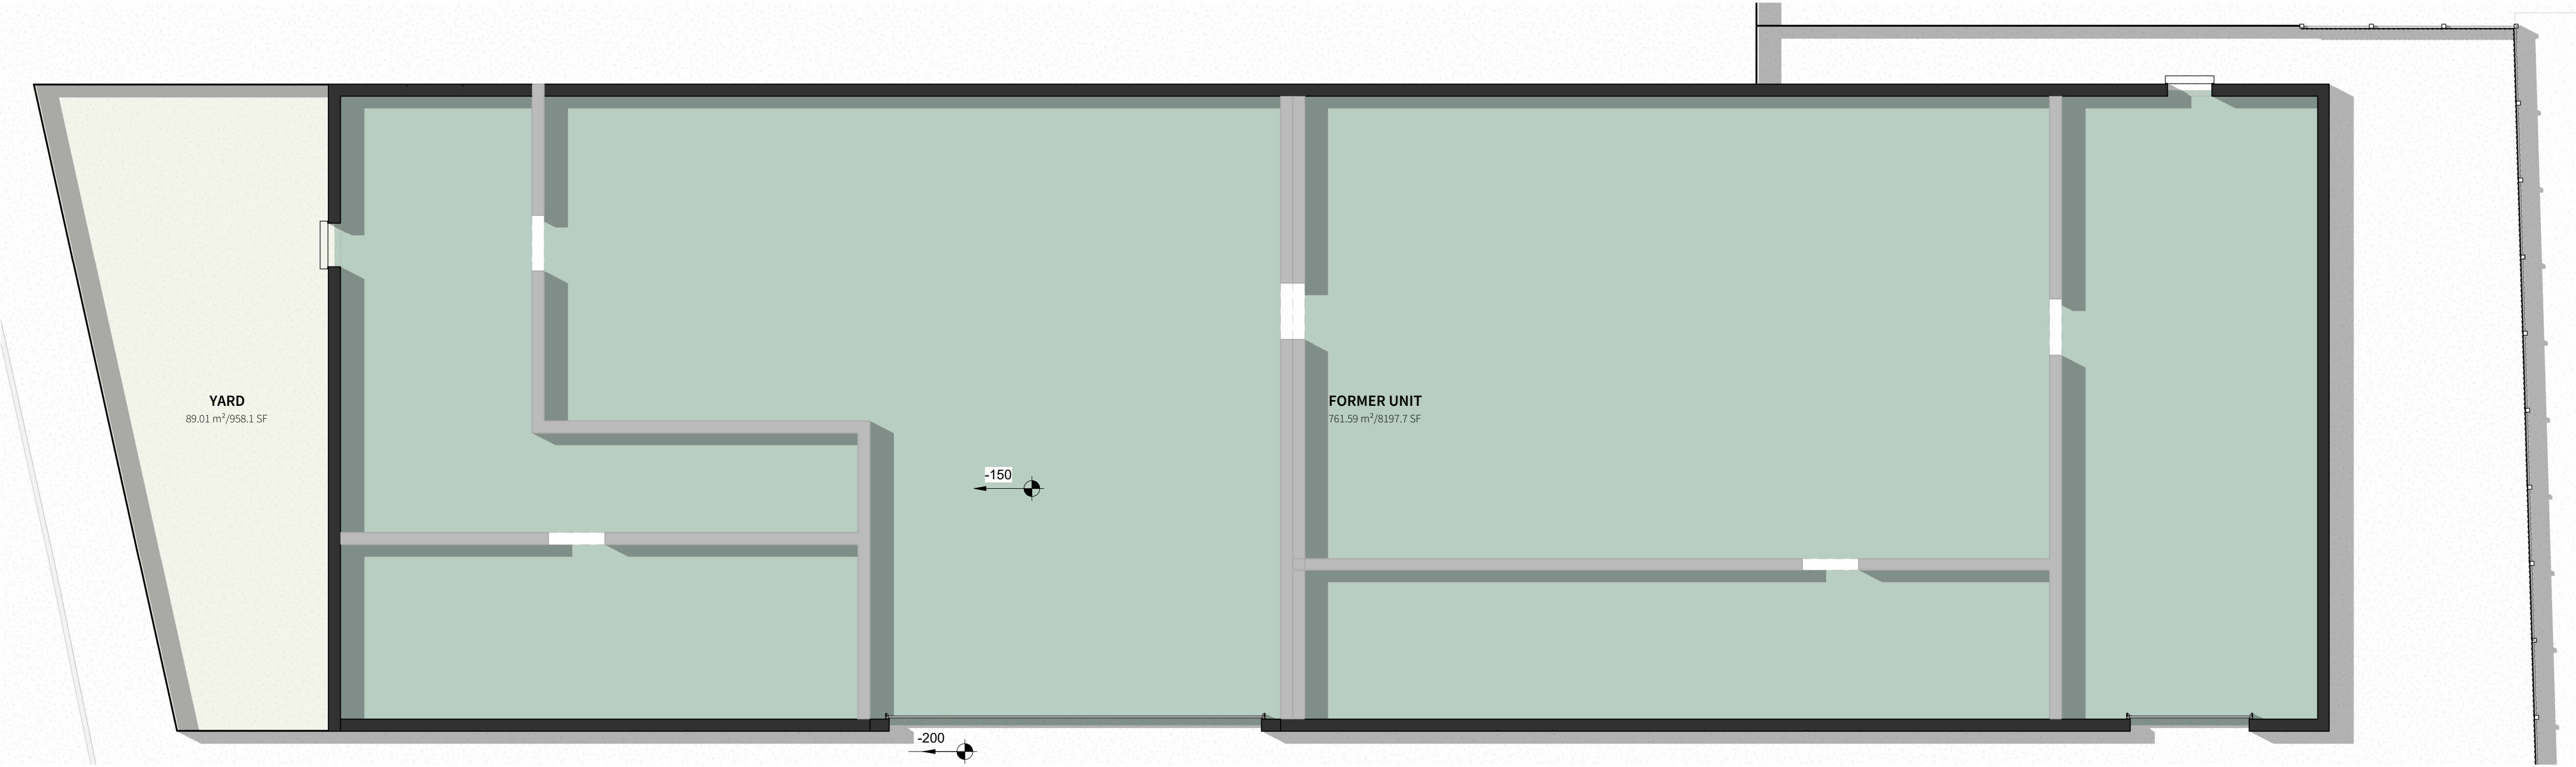


1 GROUND FLOOR PLAN
1:100

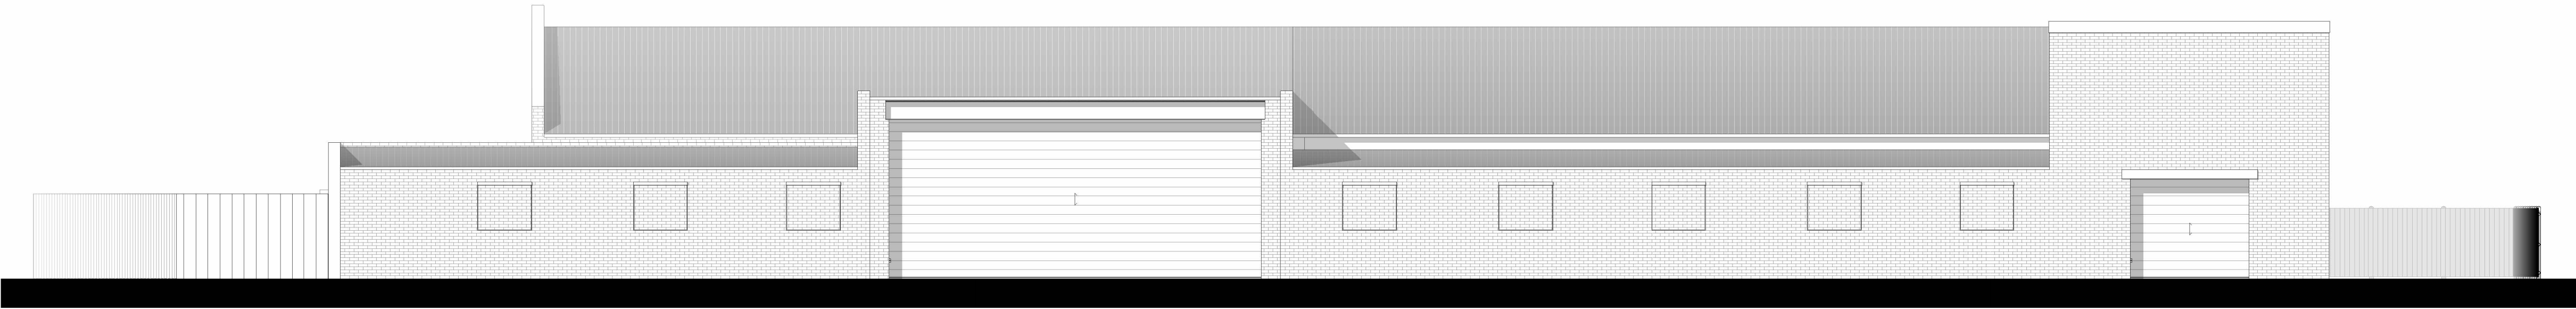


2 ELEVATION EAST - CHELSEA STREET
1:100

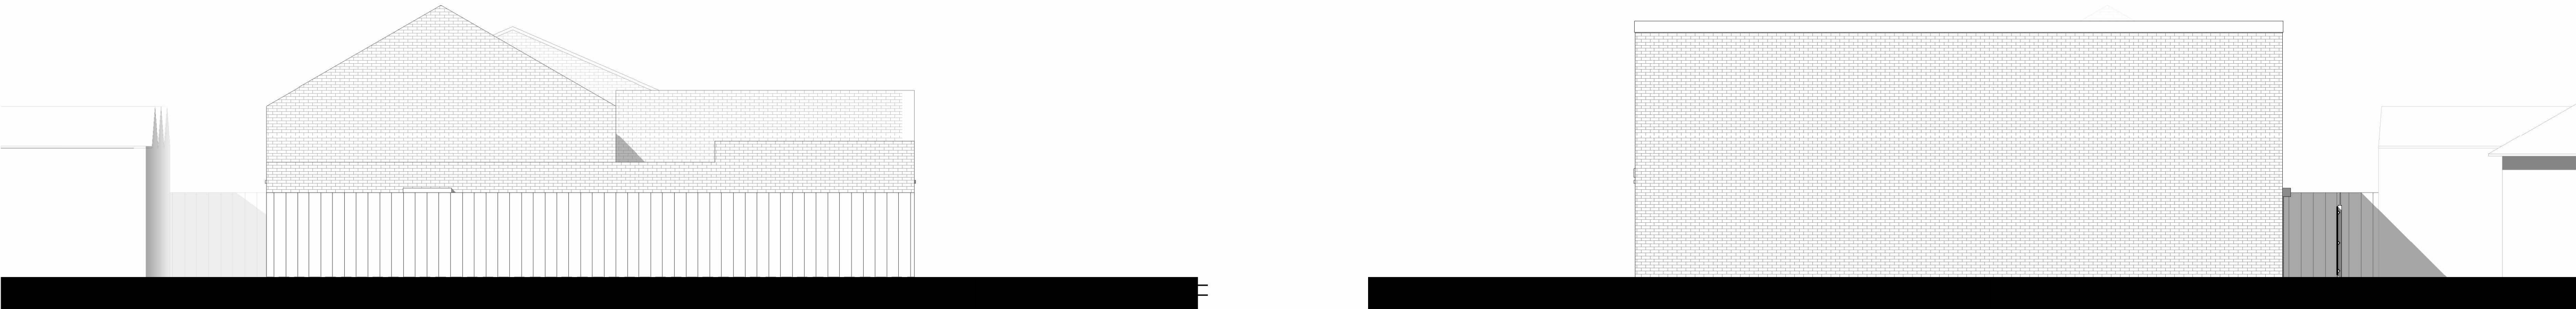


3 ELEVATION SOUTH - LAWRENCE STREET
1:100

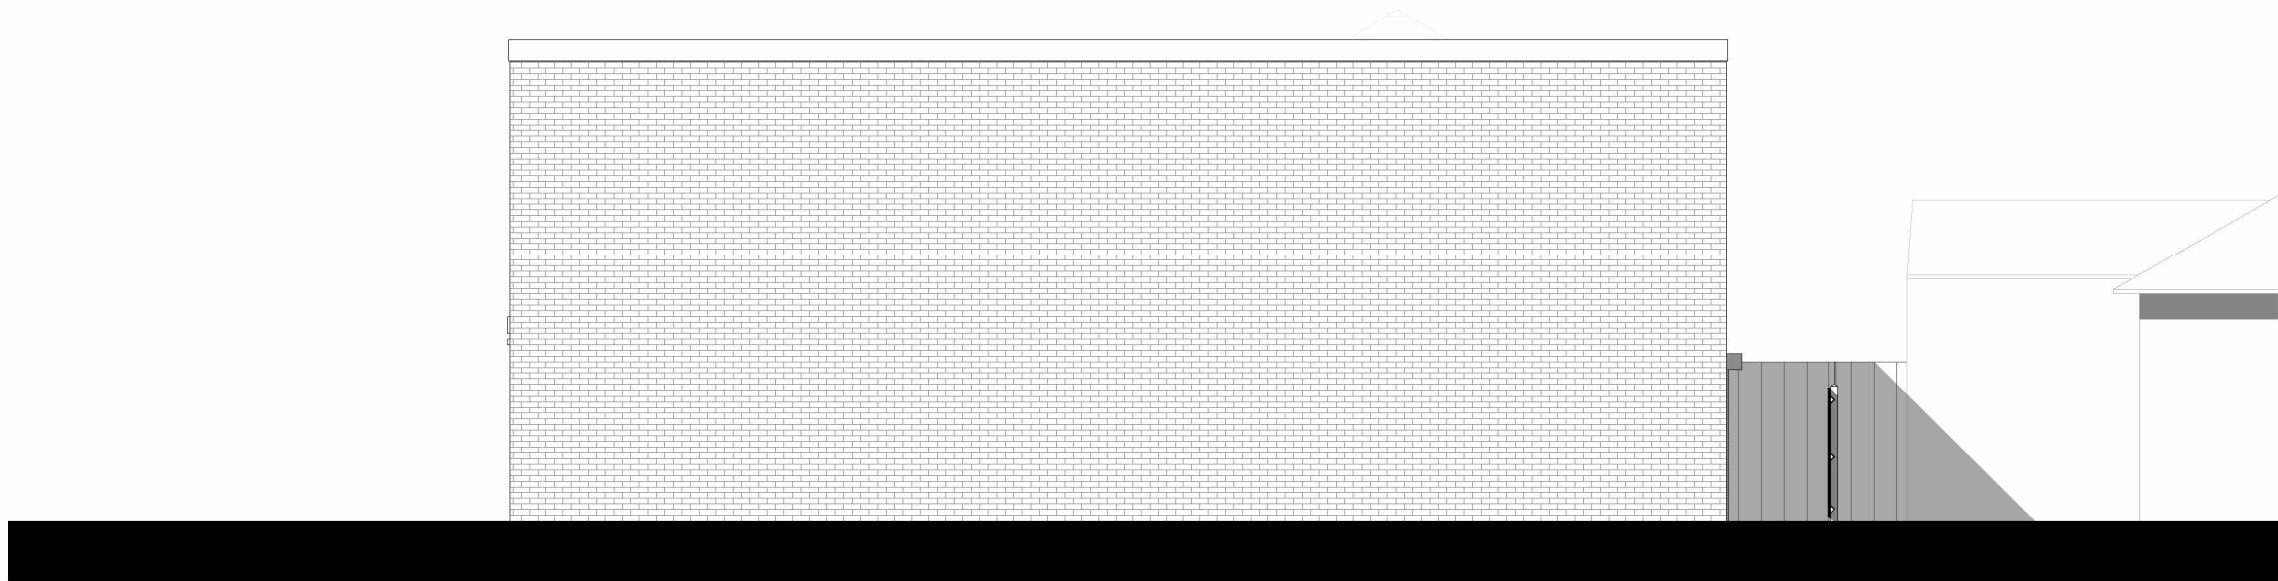

4 ELEVATION NORTH
1:100

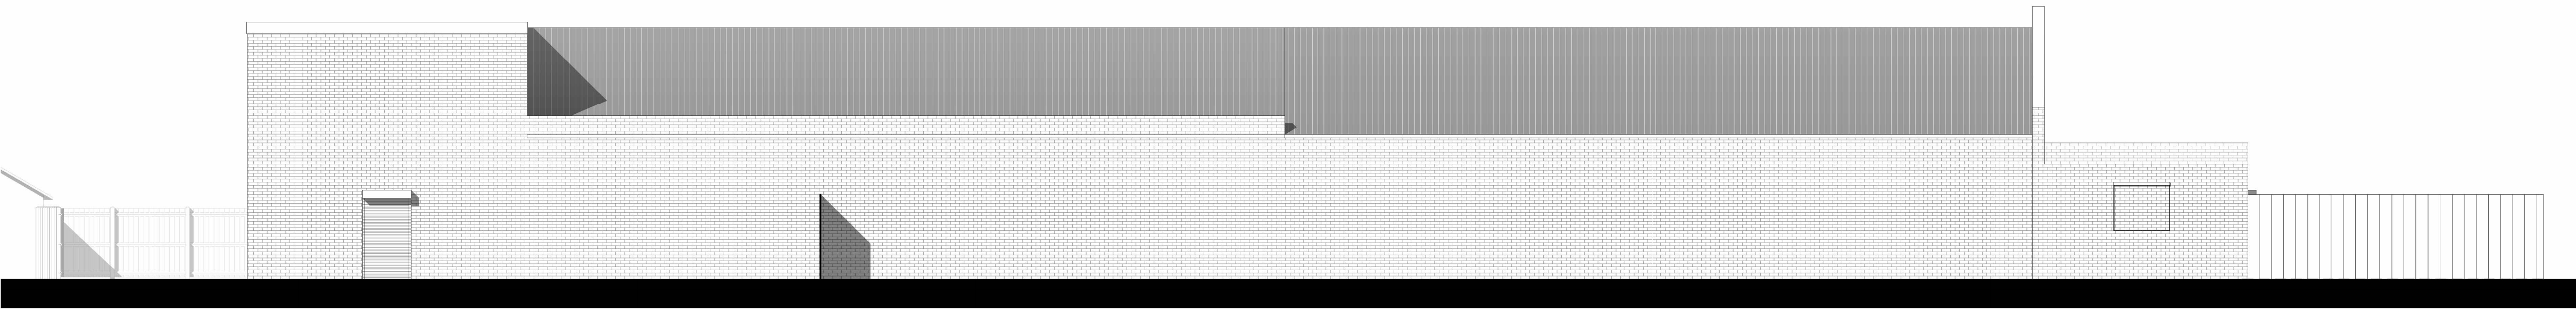

5 ELEVATION WEST - REAR
1:100

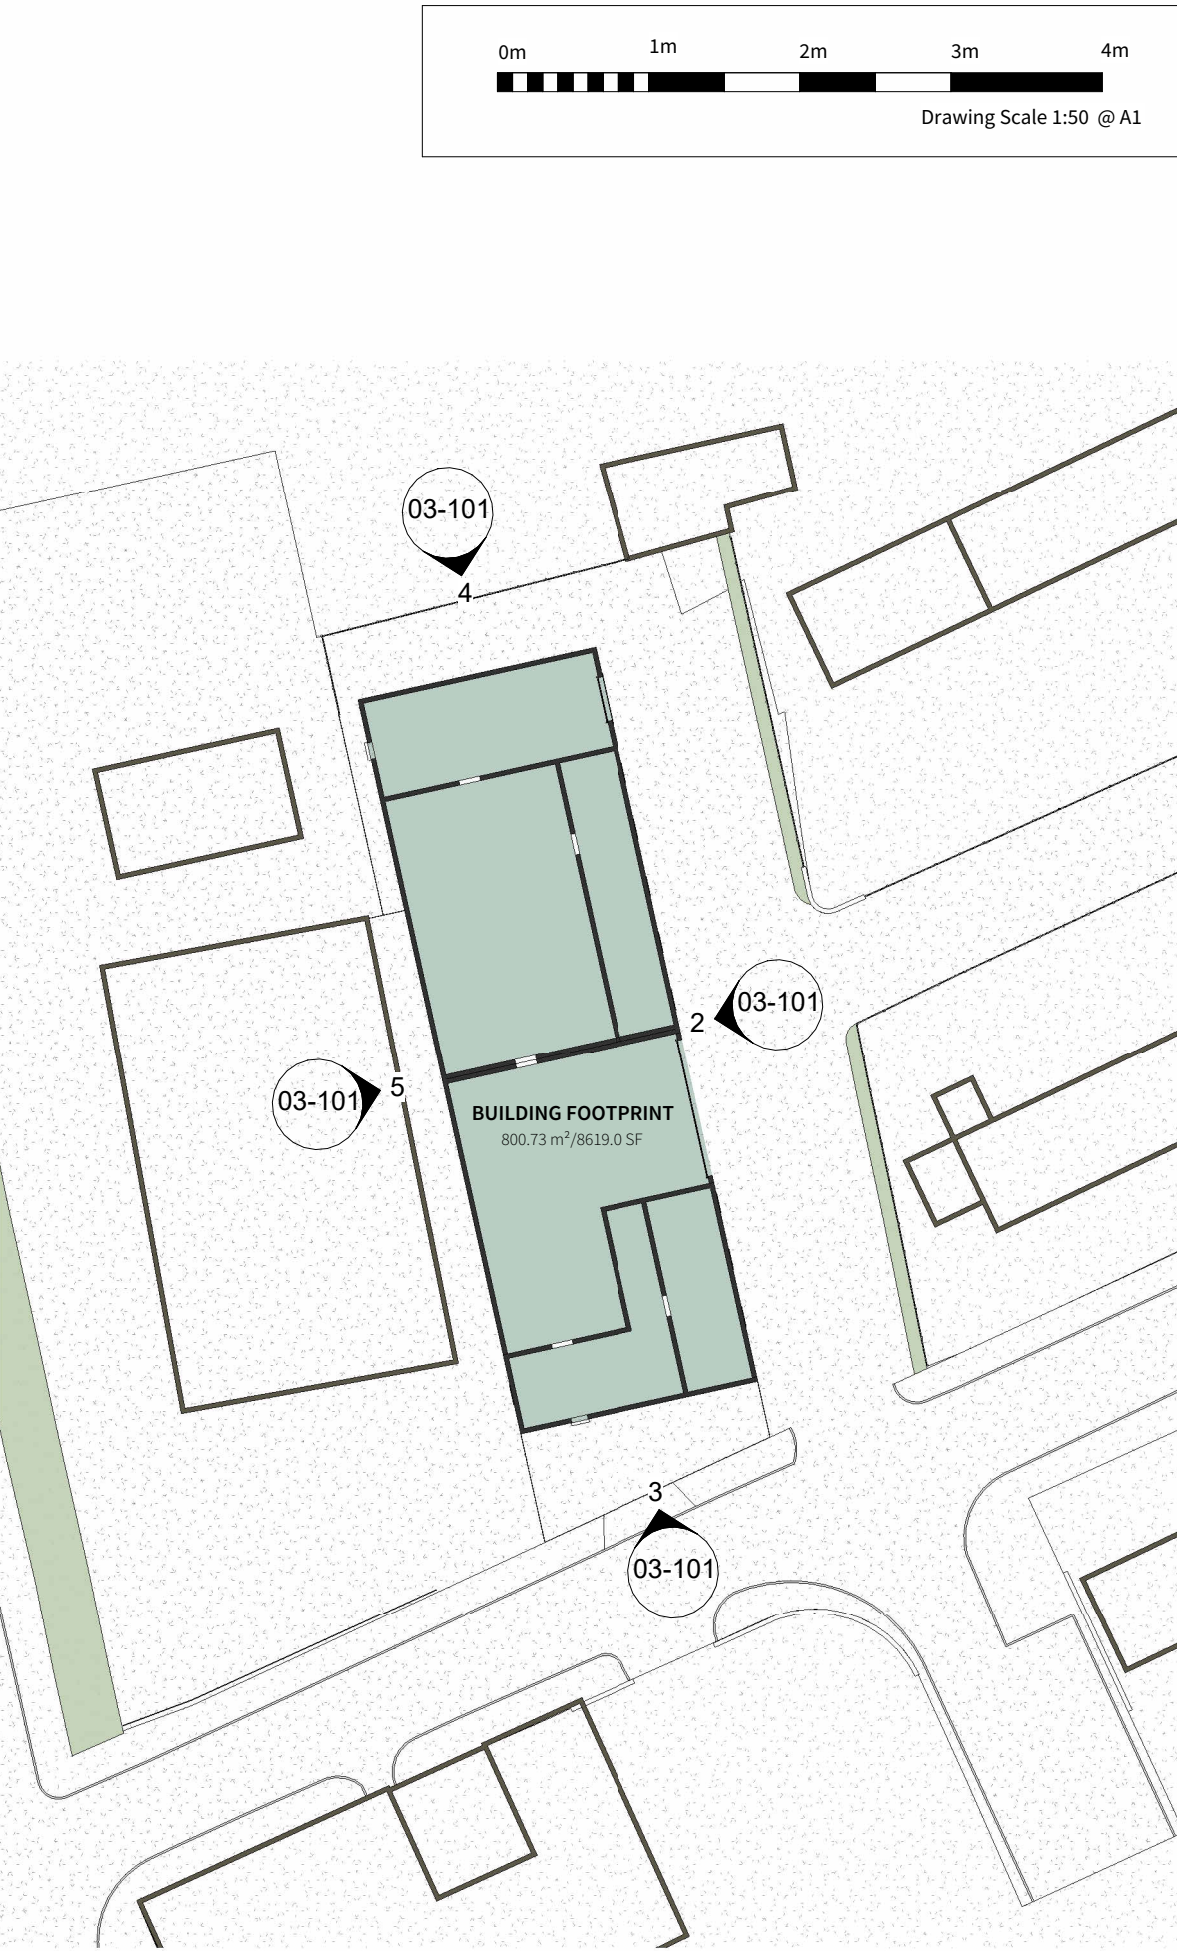

6 BUILDING FOOTPRINT AREA
1:500



7 DEMOLITION PLAN
1:500