


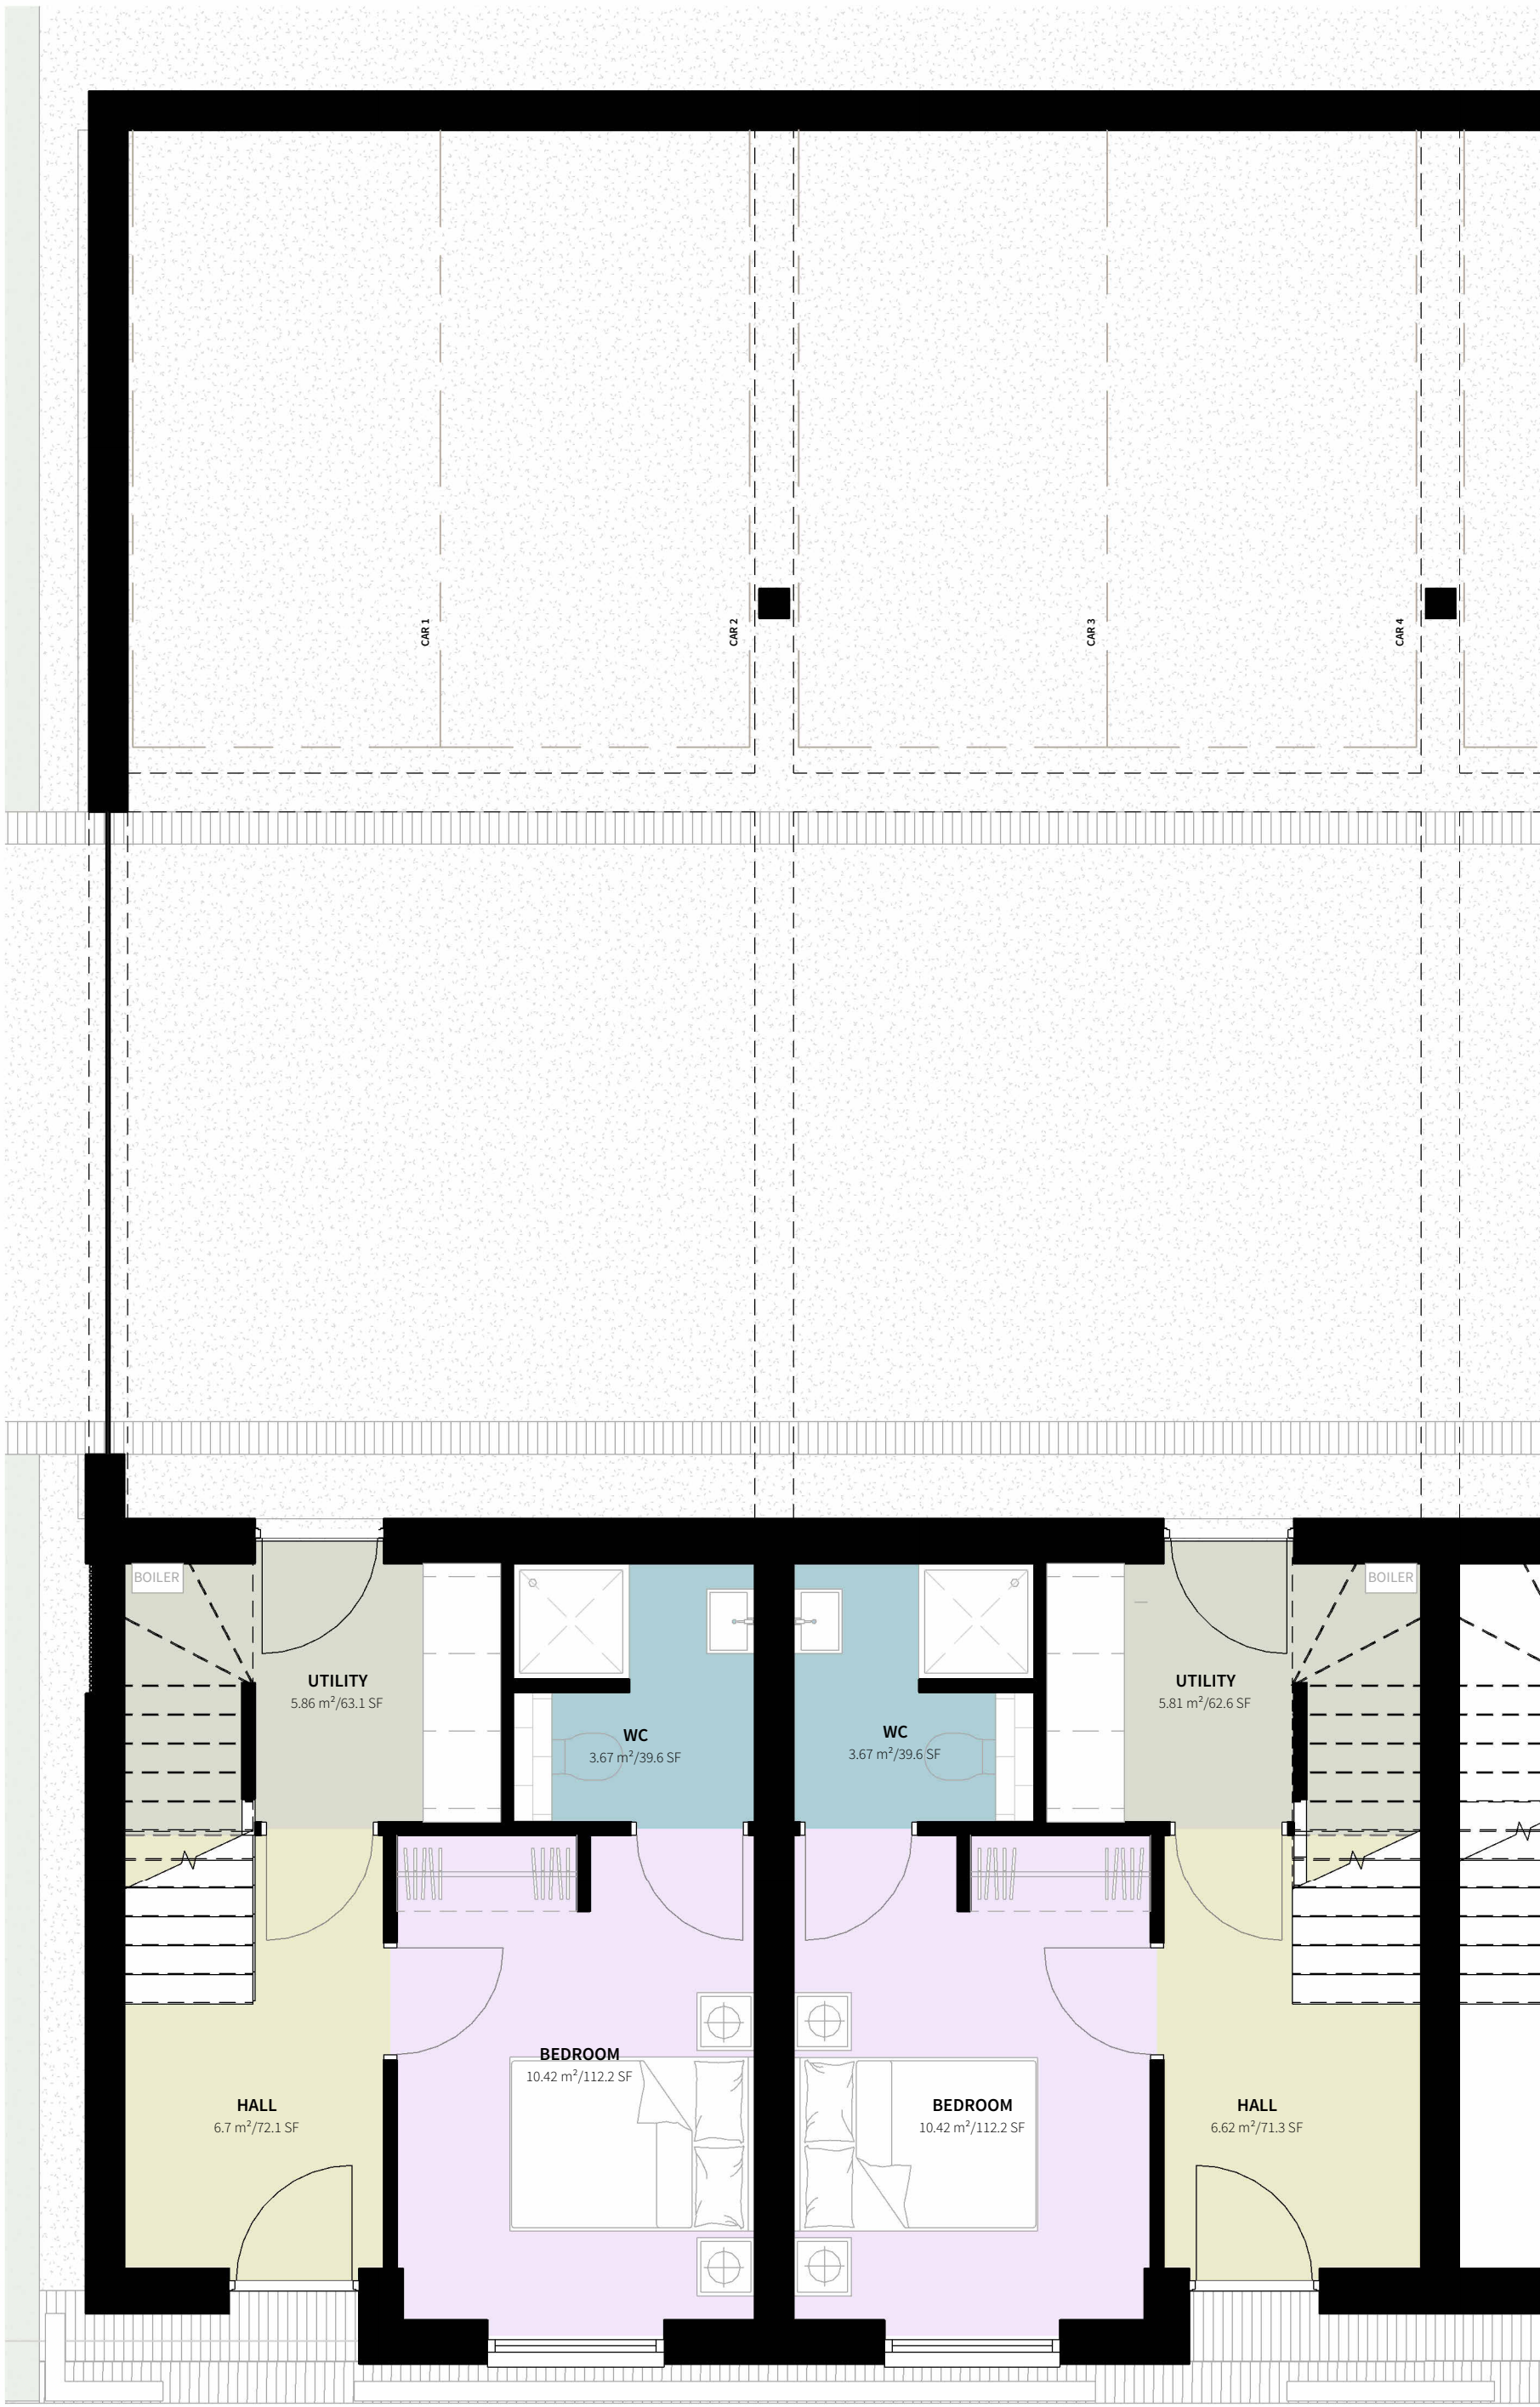


1 GROUND FLOOR GIFA

1:50



2 FIRST FLOOR GIFA

1:50

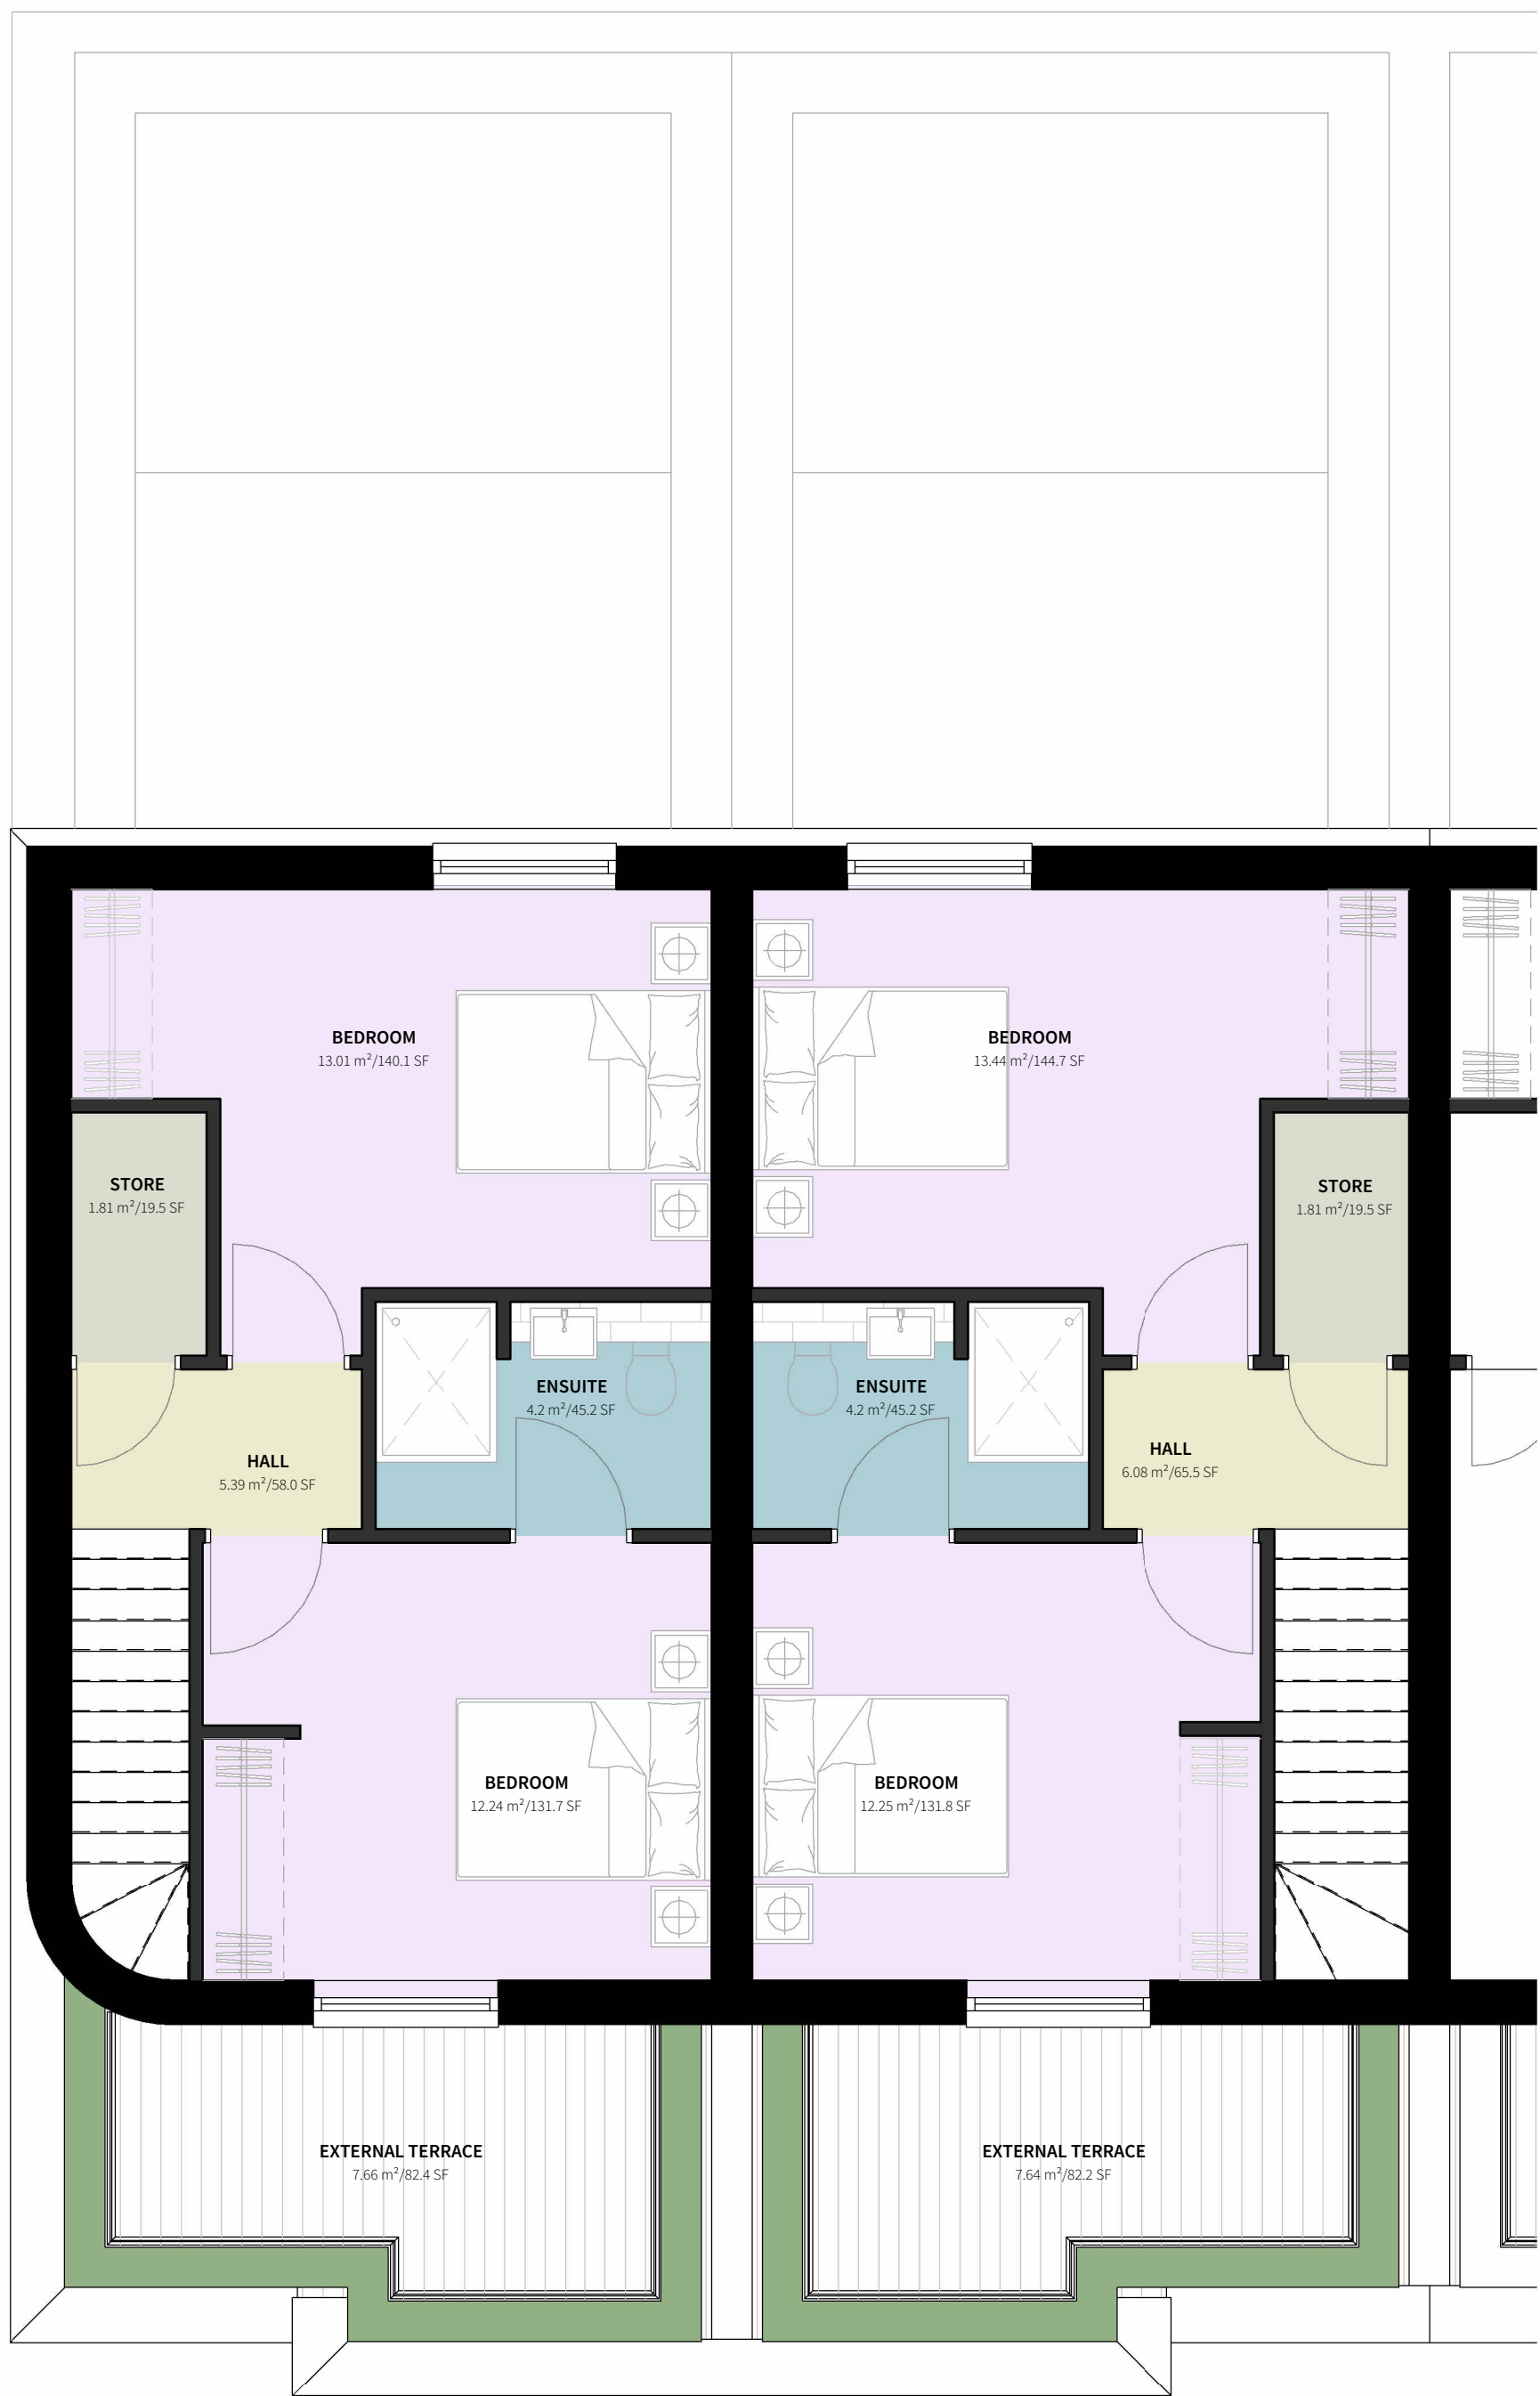

3 SECOND FLOOR GIFA

1:50