


Do not scale from this drawing.

All dimensions are to be checked on site prior to construction, manufacture of any components and ordering of materials and equipment.



Any discrepancies are to be reported to the architect for clarification.

All materials and workmanship to be in accordance with the current British Standards and codes of practice.

© Crown Copyright and database rights 2021 OS Licence no. 100019980

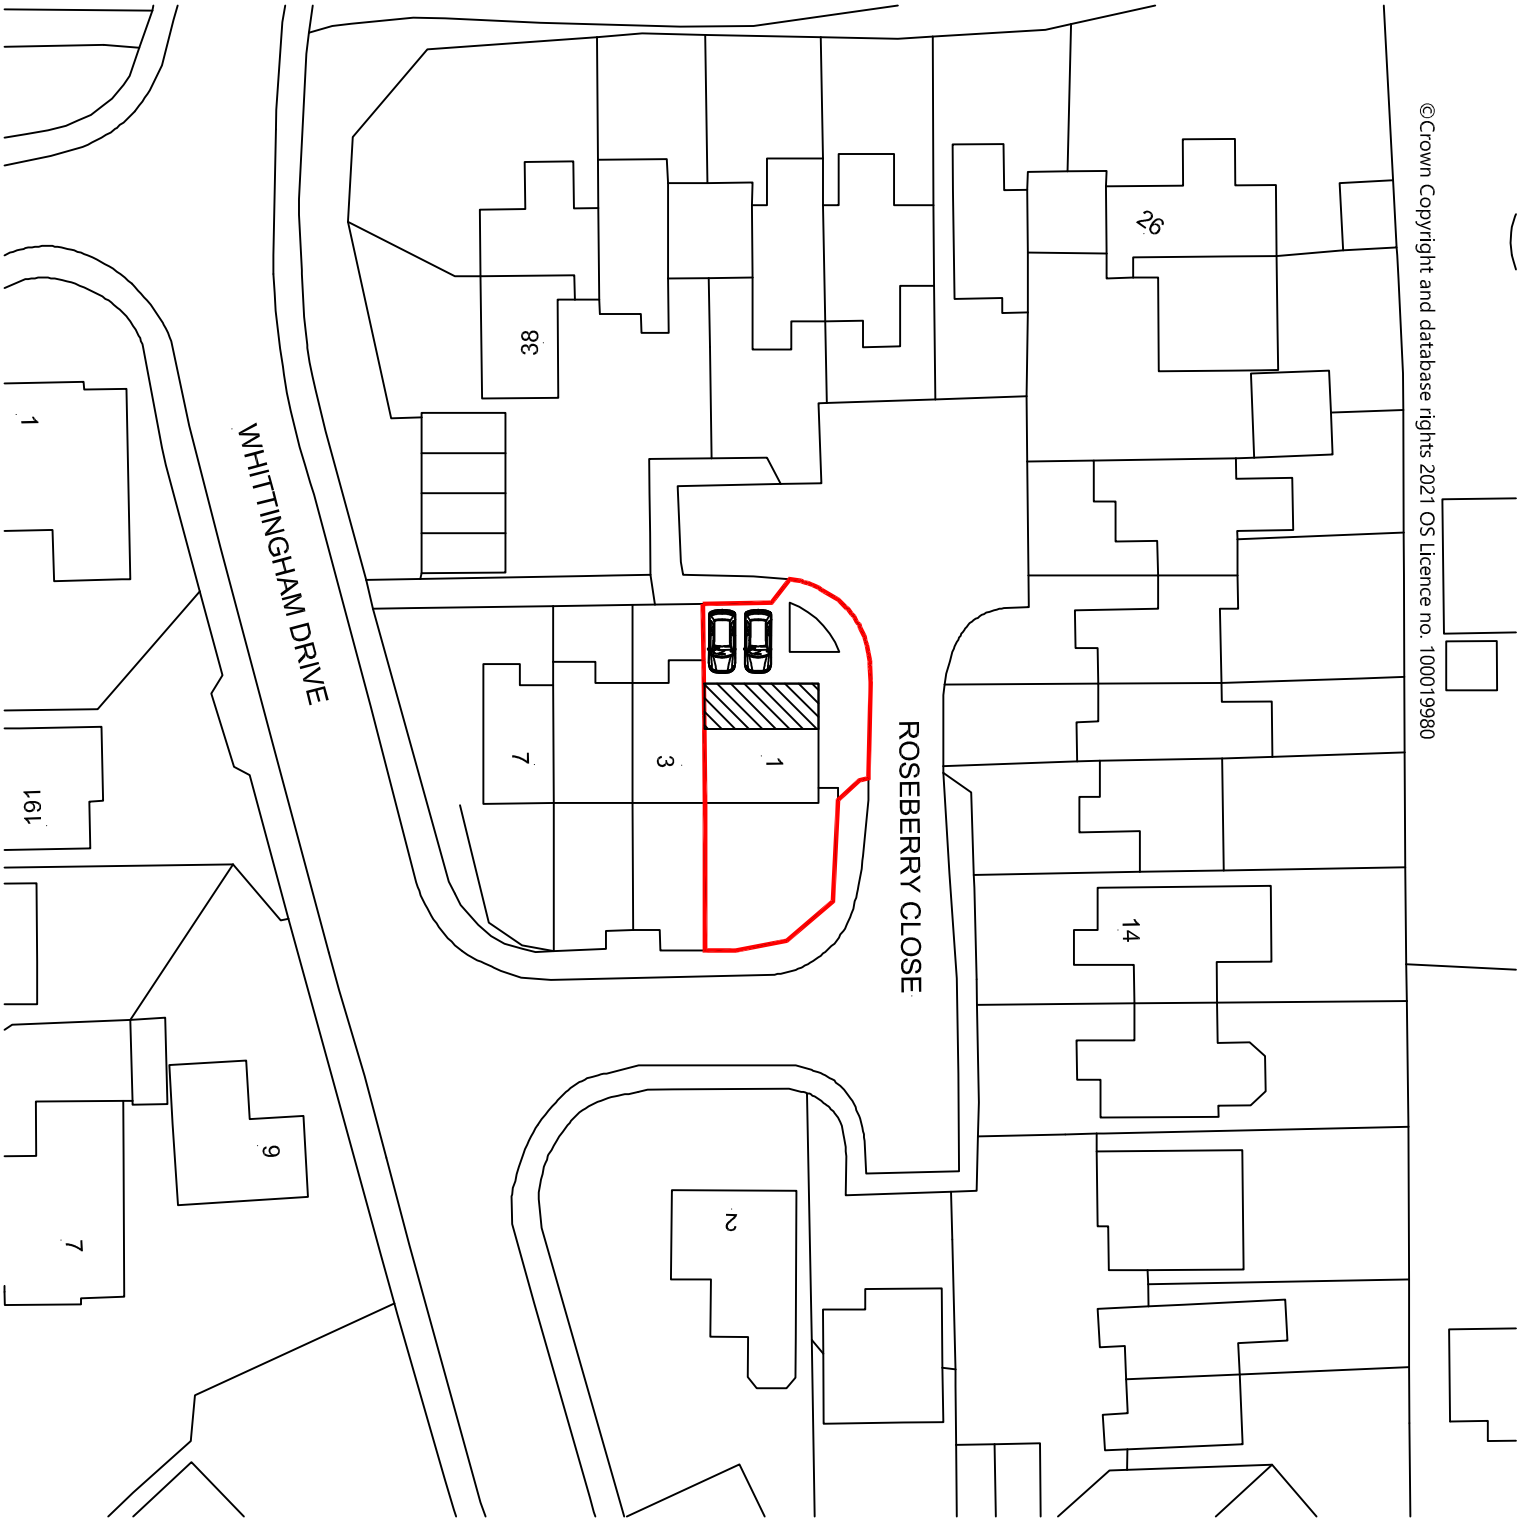

Proposed Site Layout Plan Scale 1:500

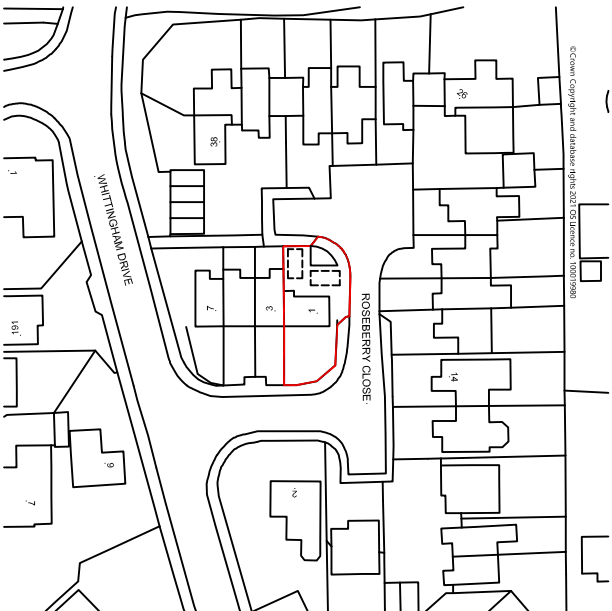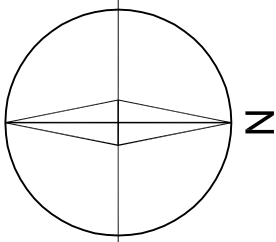

Extg Location Plan Scale 1:1250

A		Amended layout		17-05-2022	
REV	DESCRIPTION			CHECK	DATE
CLIENT					
Mrs Brenda Cronshaw					
1, Roseberry Close, Ramsbottom. BL0 9FQ					
PROJECT					
Proposed Single Storey Front Kitchen/Utility Room					
Extension & minor alterations to the rear					
DRAWING					
Site Layout Plan / Location Plan					
SCALE		DATE		DRAWN	
A3 sheet		Aug 2021			
DRAWING NO.		CAD REFERENCE NO.		REVISION	
2135/BC/03				A	