


Section 1 - Existing

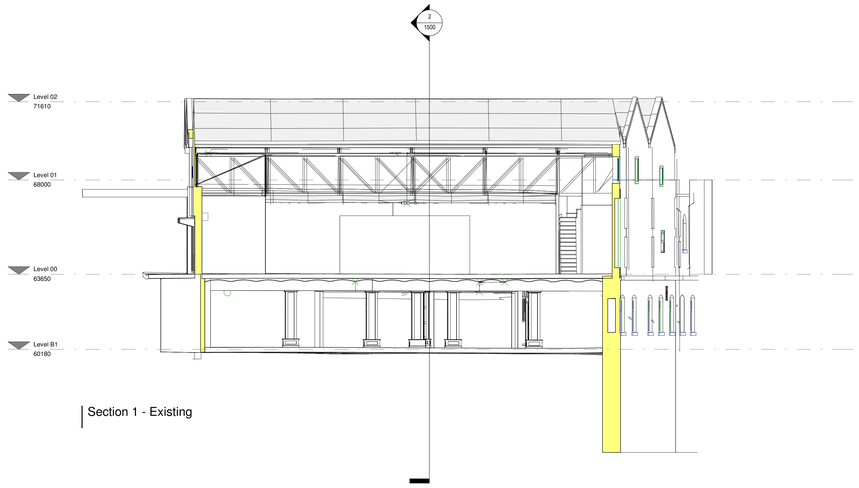

Section 2 - Existing



Section 3 - Existing

Notes

The Contractor is to check all dimensions and conditions on site before commencing. Do not scale from this drawing.
This drawing remains the copyright of POZZONI Architecture ltd.

Scale Bars — TO BE USED ONLY AS GUIDANCE

1:100	mm	1000		4000		5000
1:200	mm		3000		6000	
1:500	M			5		25
1:1250	M	10		30		70

Rev	Description	By	Date
P01	Issued for Planning.	DY	23.02.23

Client: Vinci Construction UK Ltd

Job: Radcliffe Market Chambers & Basement

Drawing: Existing Sections

Job No: P5860_1500 — Rev: P01

WIP No: RADHUB- PAL- ZZ- XX- DR- A-1500

Date: 02/03/22 — Scale: 1 : 100 @ A0

Drawn by: DAS — Checked by: DAS

Issue Status: Planning | Tender | Construction | Design | Contract | As Built

pozzoni

Woodville House
2 Woodville Road
Altrincham
WA14 2FH

+44 161 928 7848
www.pozzoni.co.uk
architects@pozzoni.co.uk

C:\Users\dyates\Documents\RADHUB-PO2-Z1-ZZ-M3-A-0001_darren.yates.rvt
22/02/2023 17:30:21