




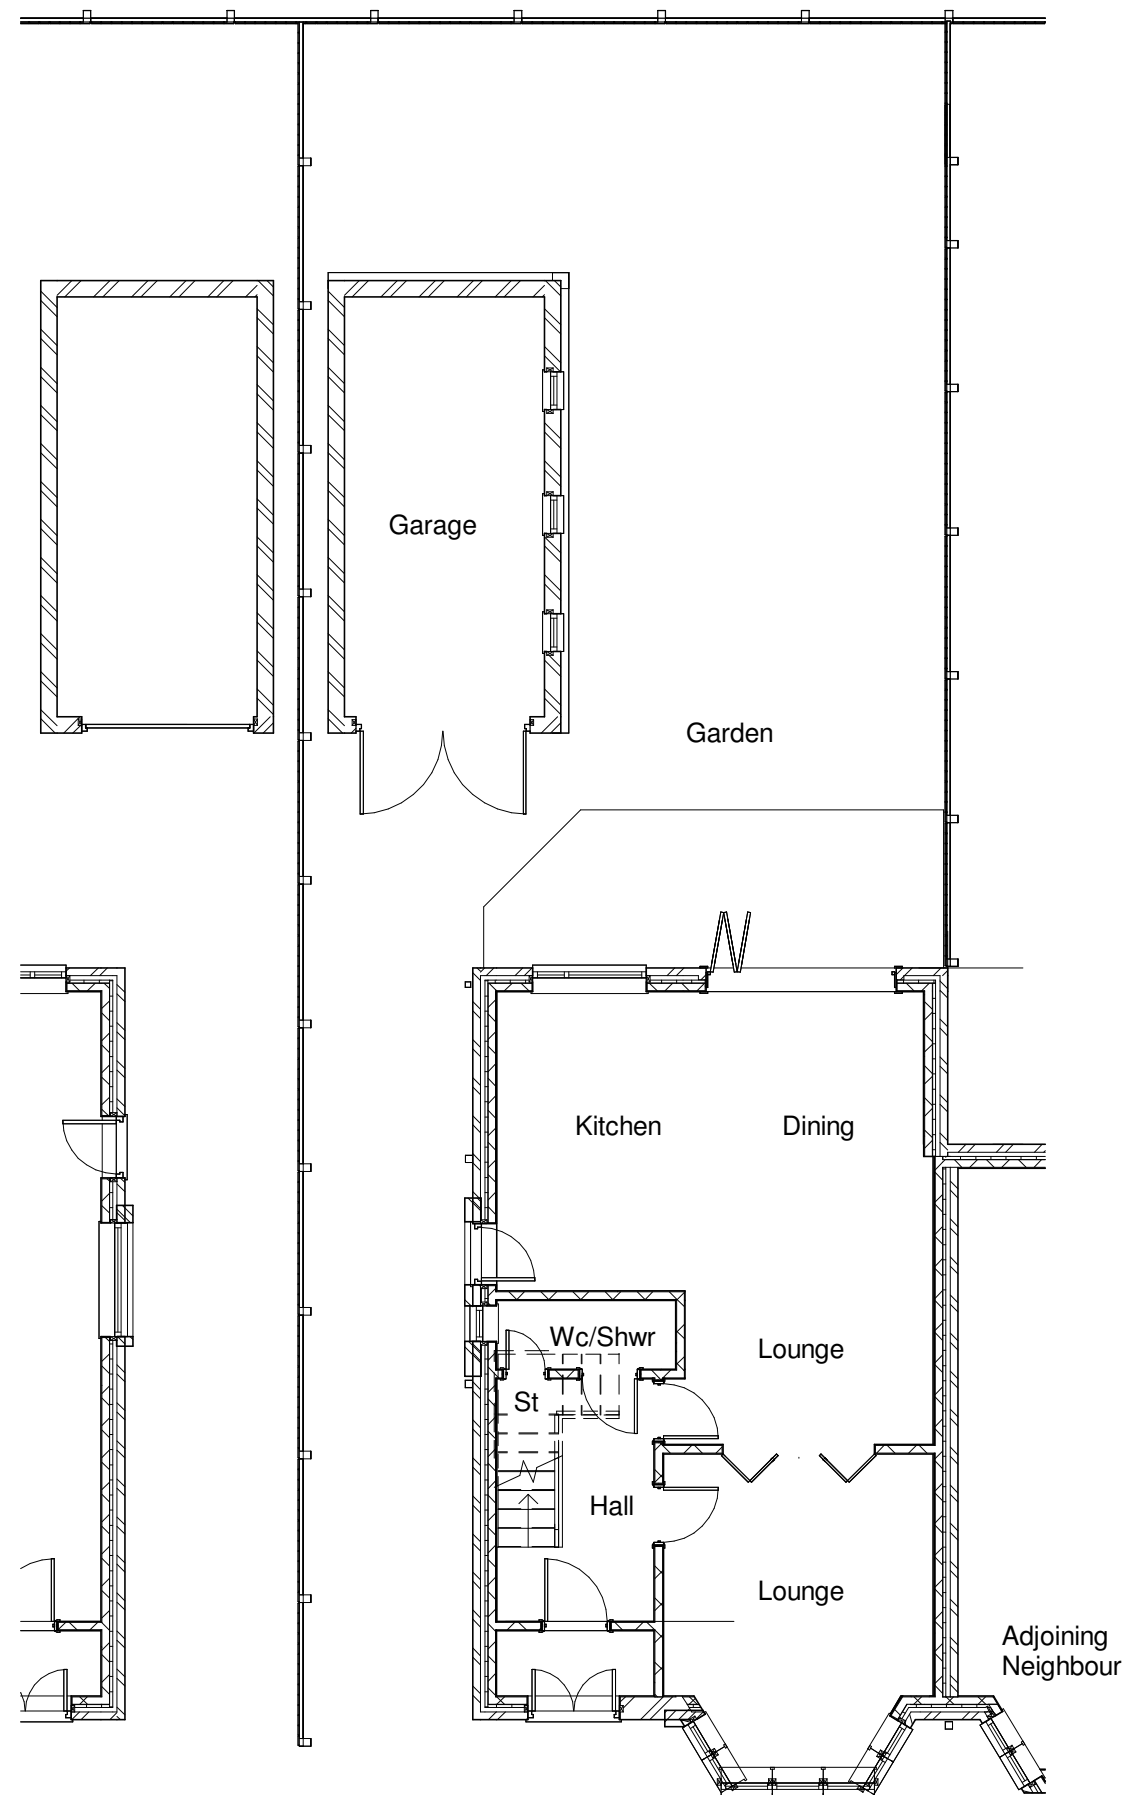

01 Existing Ground Floor Plan
1 : 100

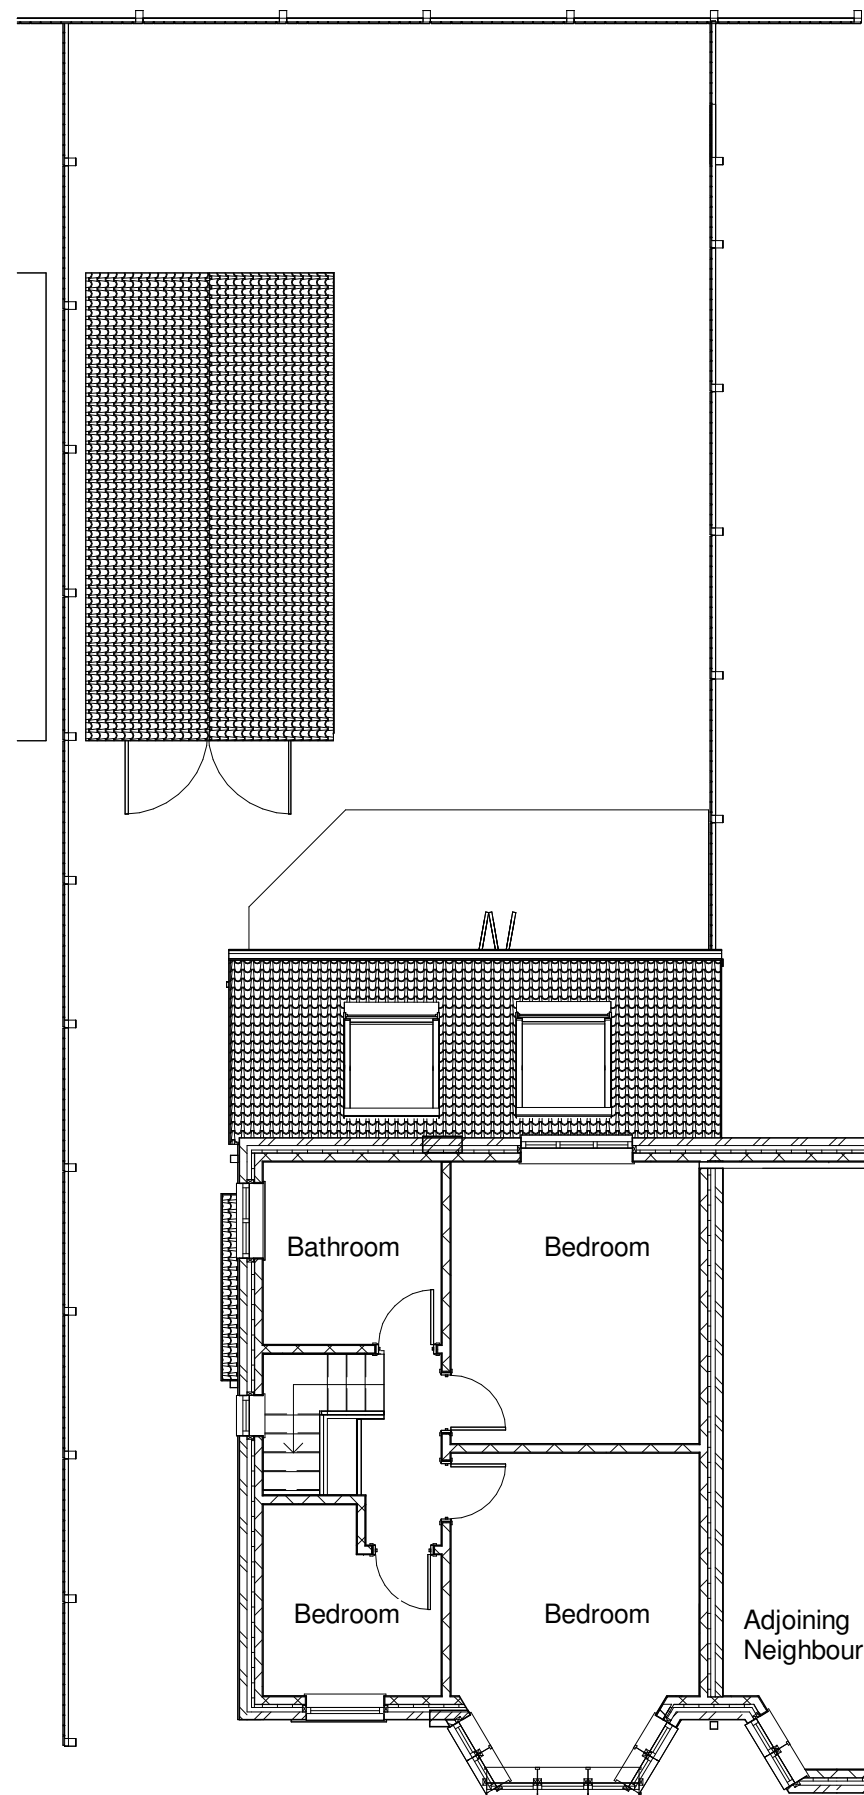

02 Existing First Floor Plan
1 : 100

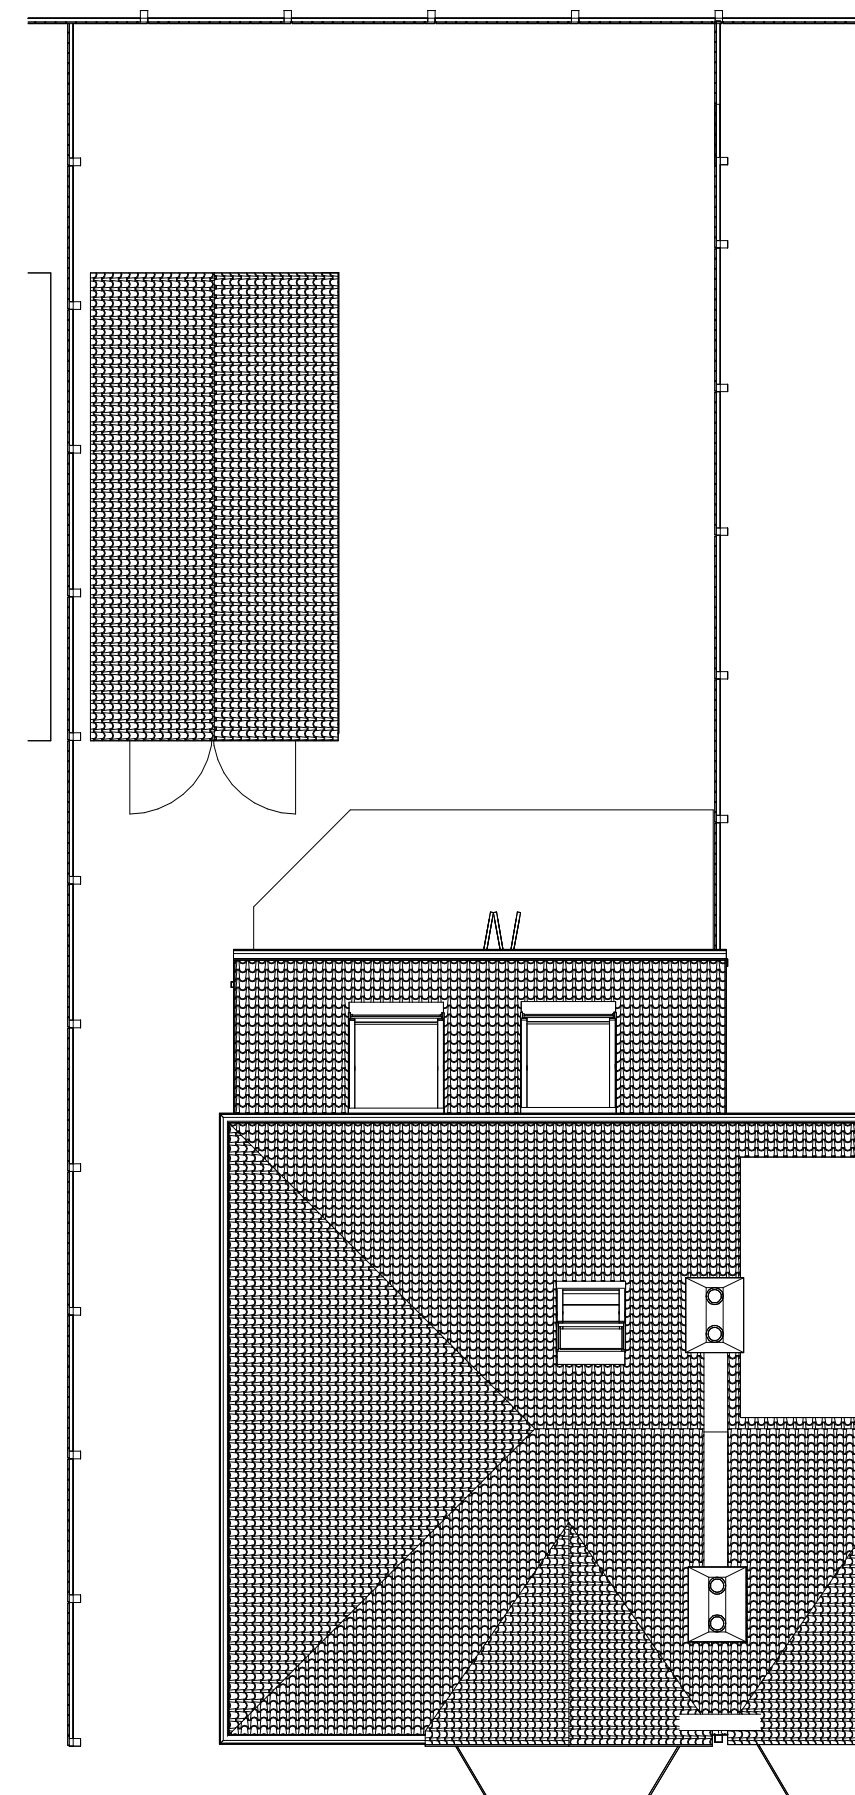


04 Existing Roof Plan
1 : 100



3D View 3



3D View 1

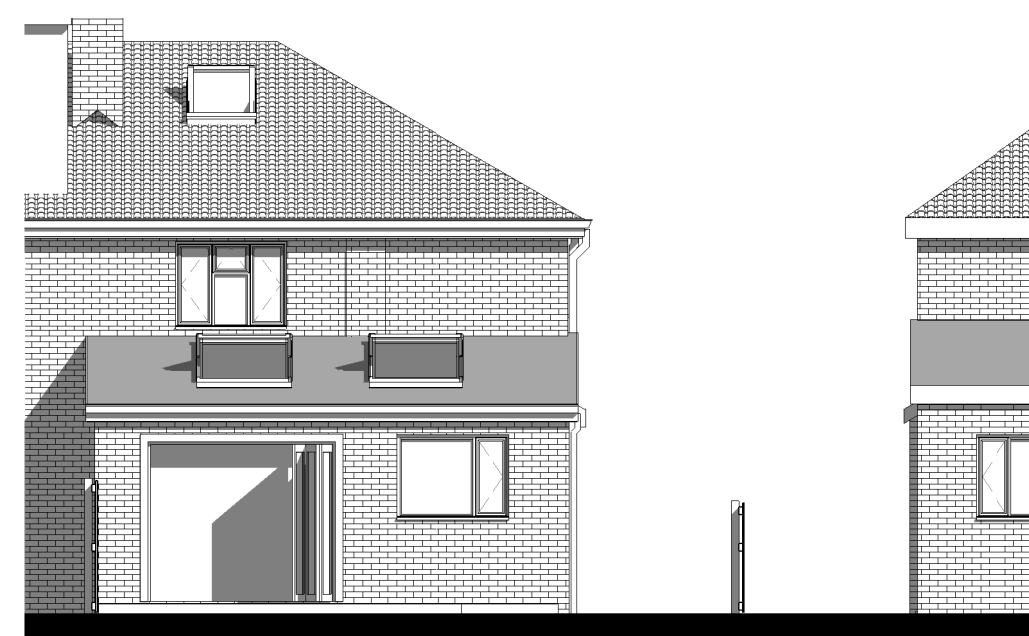

Existing Rear Elevation
1 : 100



Existing Front Elevation
1 : 100



Existing Side Elevation
1 : 100



SCALE
A2 DRAWING

Client:
Mr & Mrs Parekh
108 Heywood Road
Prestwich
Manchester
M25 1LE.