



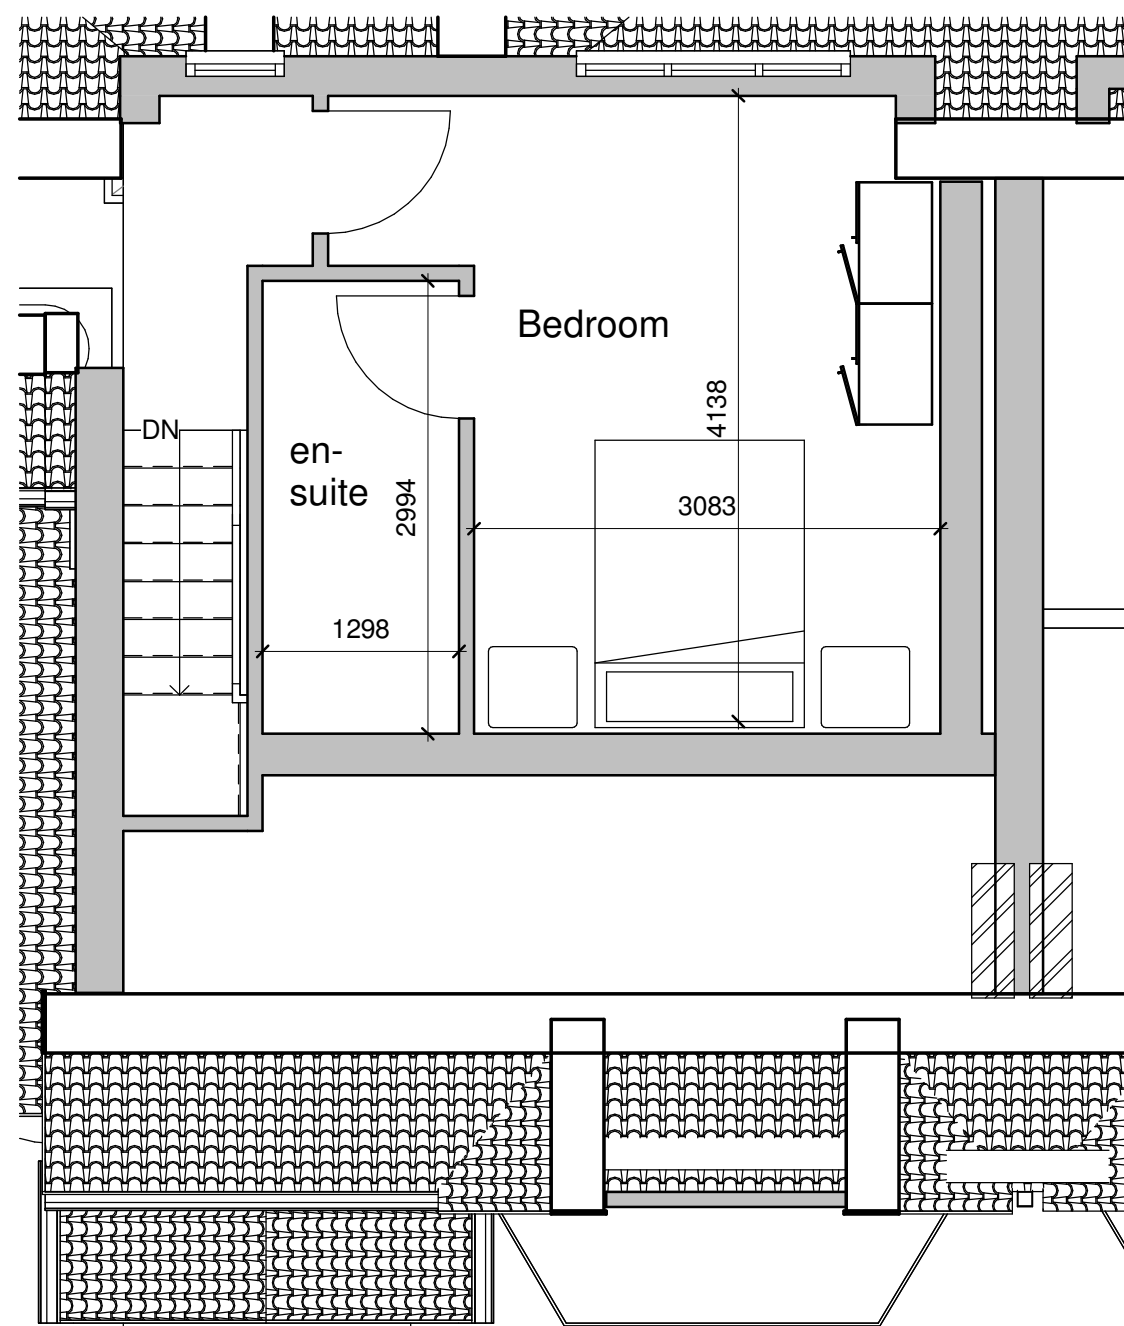


03 Proposed Loft Plan

1 : 50

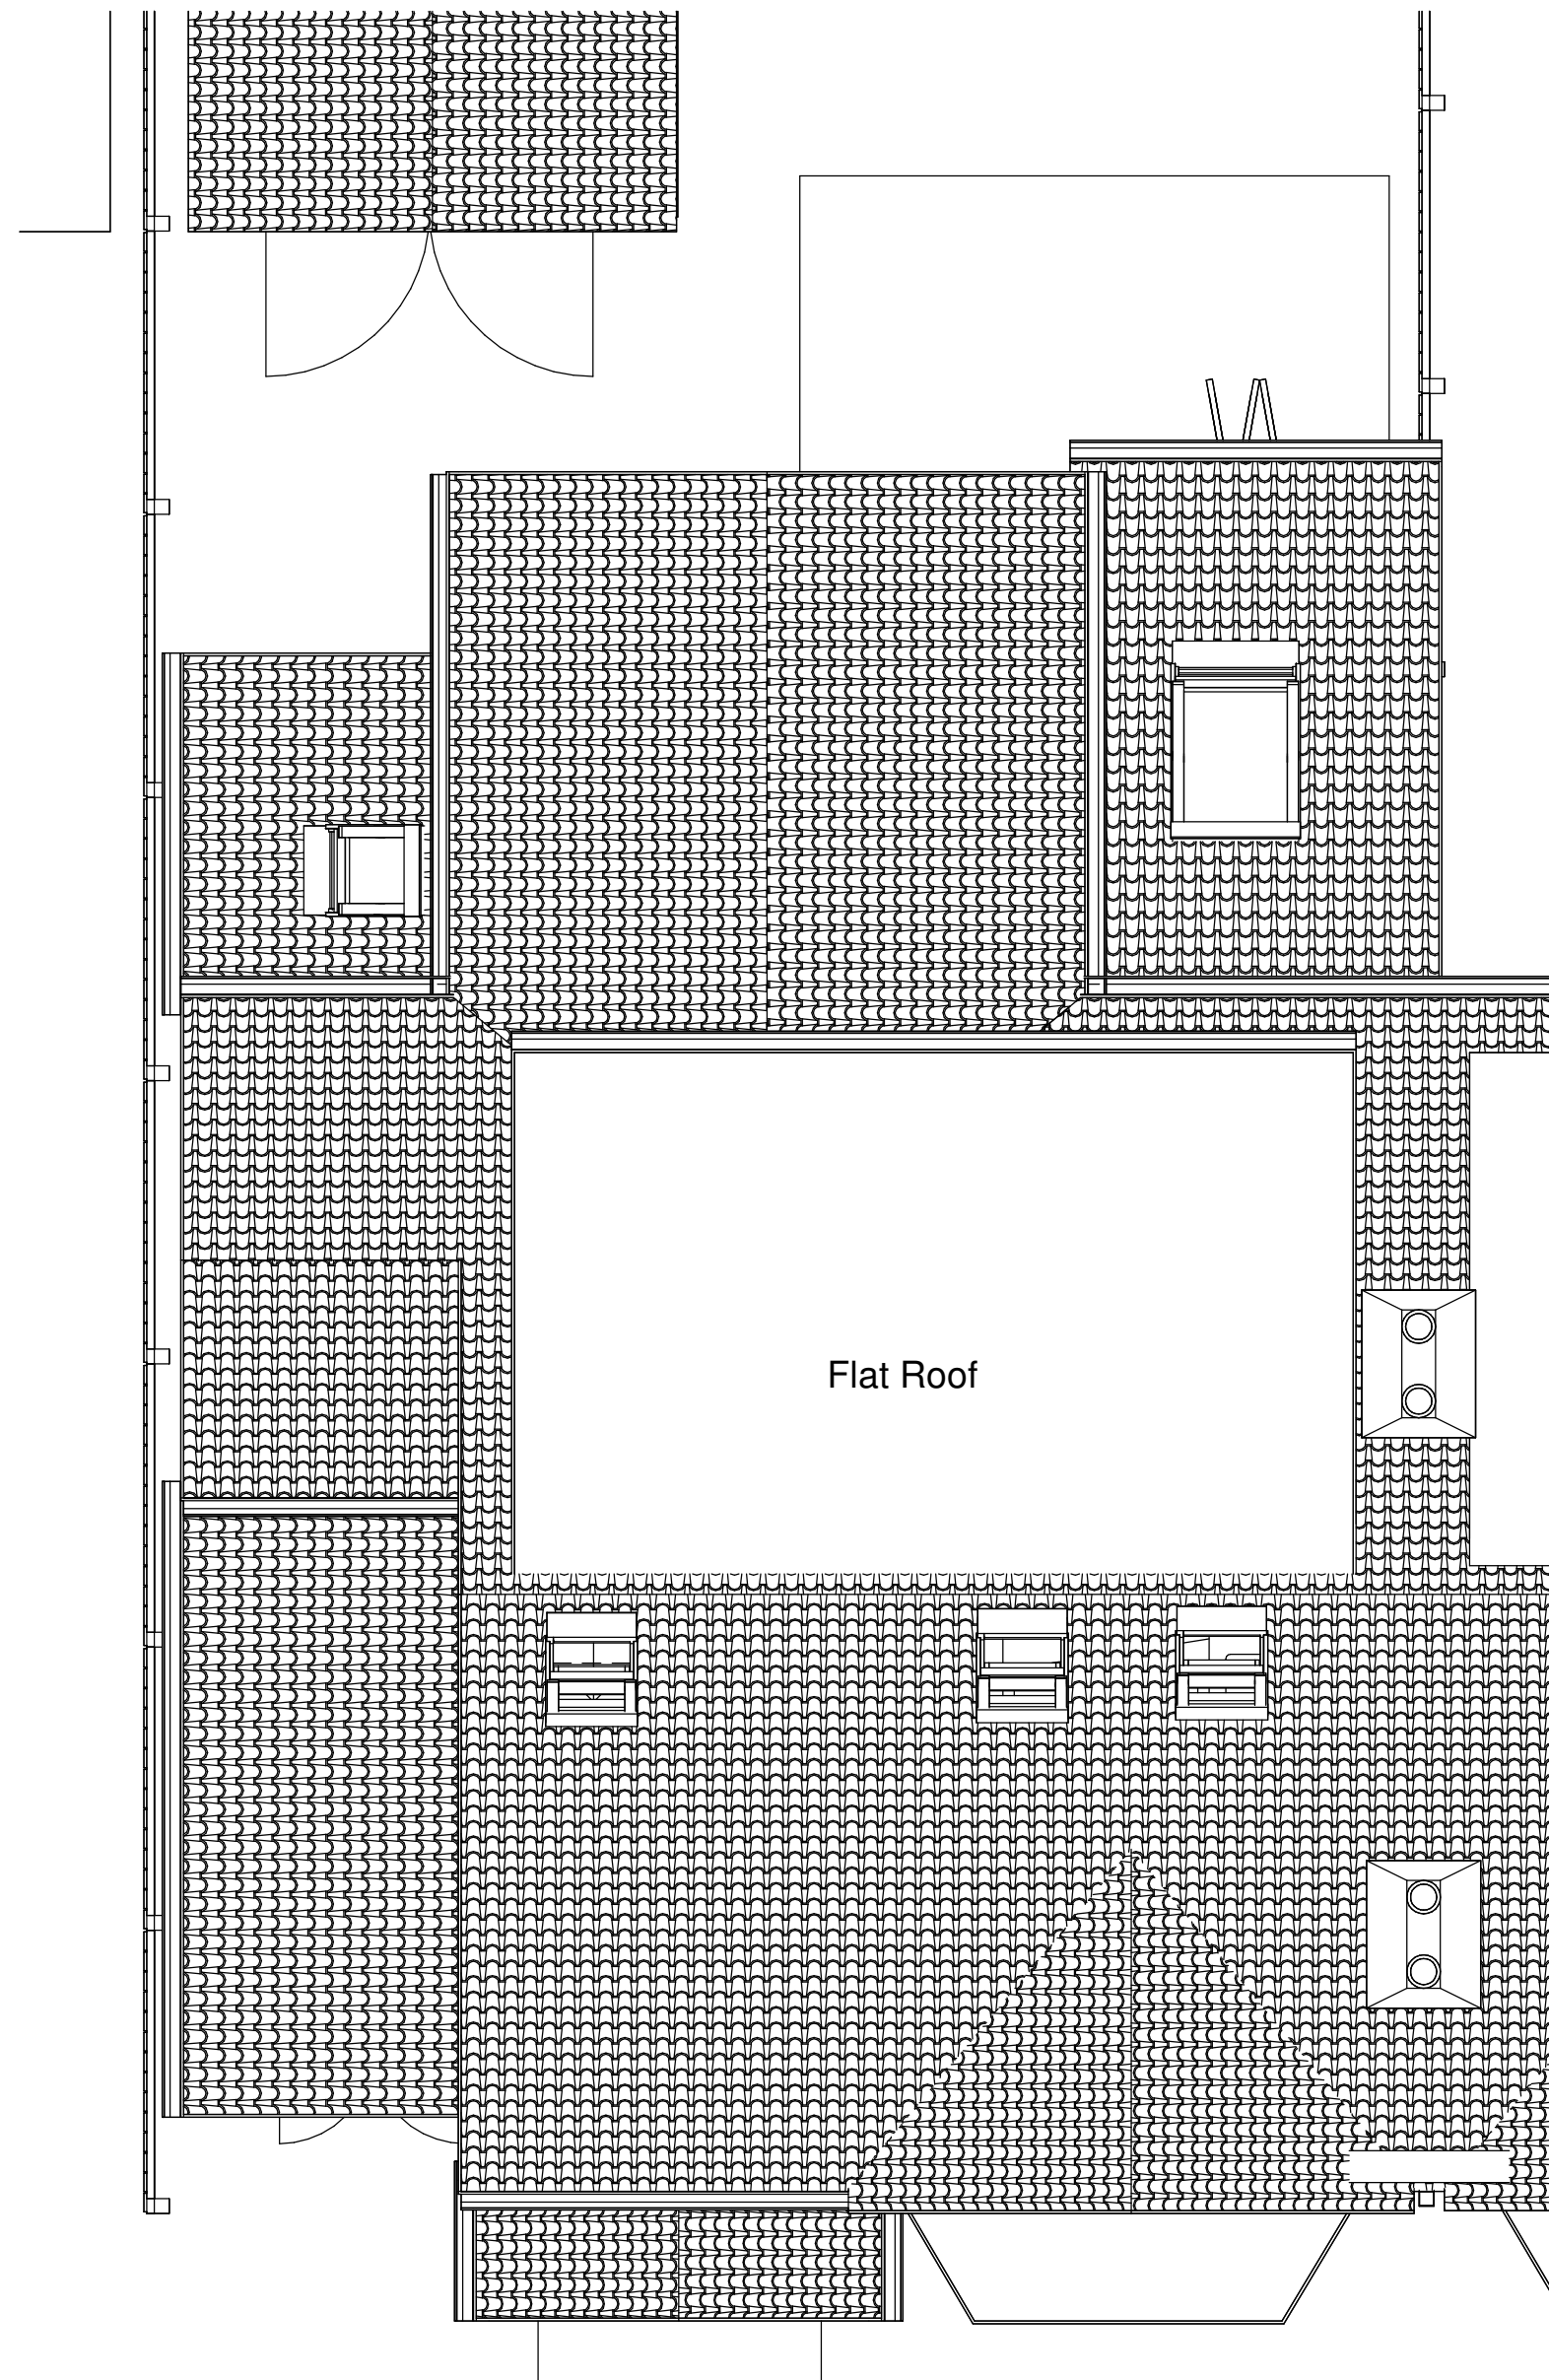

04 Proposed Roof Plan

1 : 50

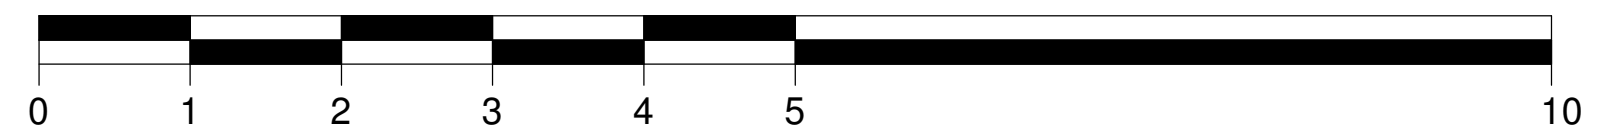

Scale Bar 1:50

SCALE
A2 DRAWING

Client:
Mr & Mrs Parekh
108 Heywood Road
Prestwich
Manchester
M25 1LE.