


THE BUILDER MUST CHECK THE SITE AND THE APPROVED
DRAWINGS BEFORE COMMENCING THE WORKS AND MUST
TAKE ANY WORKING MEASUREMENTS AS NECESSARY. ANY
DISCREPANCY IN THE DRAWING MUST BE REPORTED TO THE
CLIENT . /

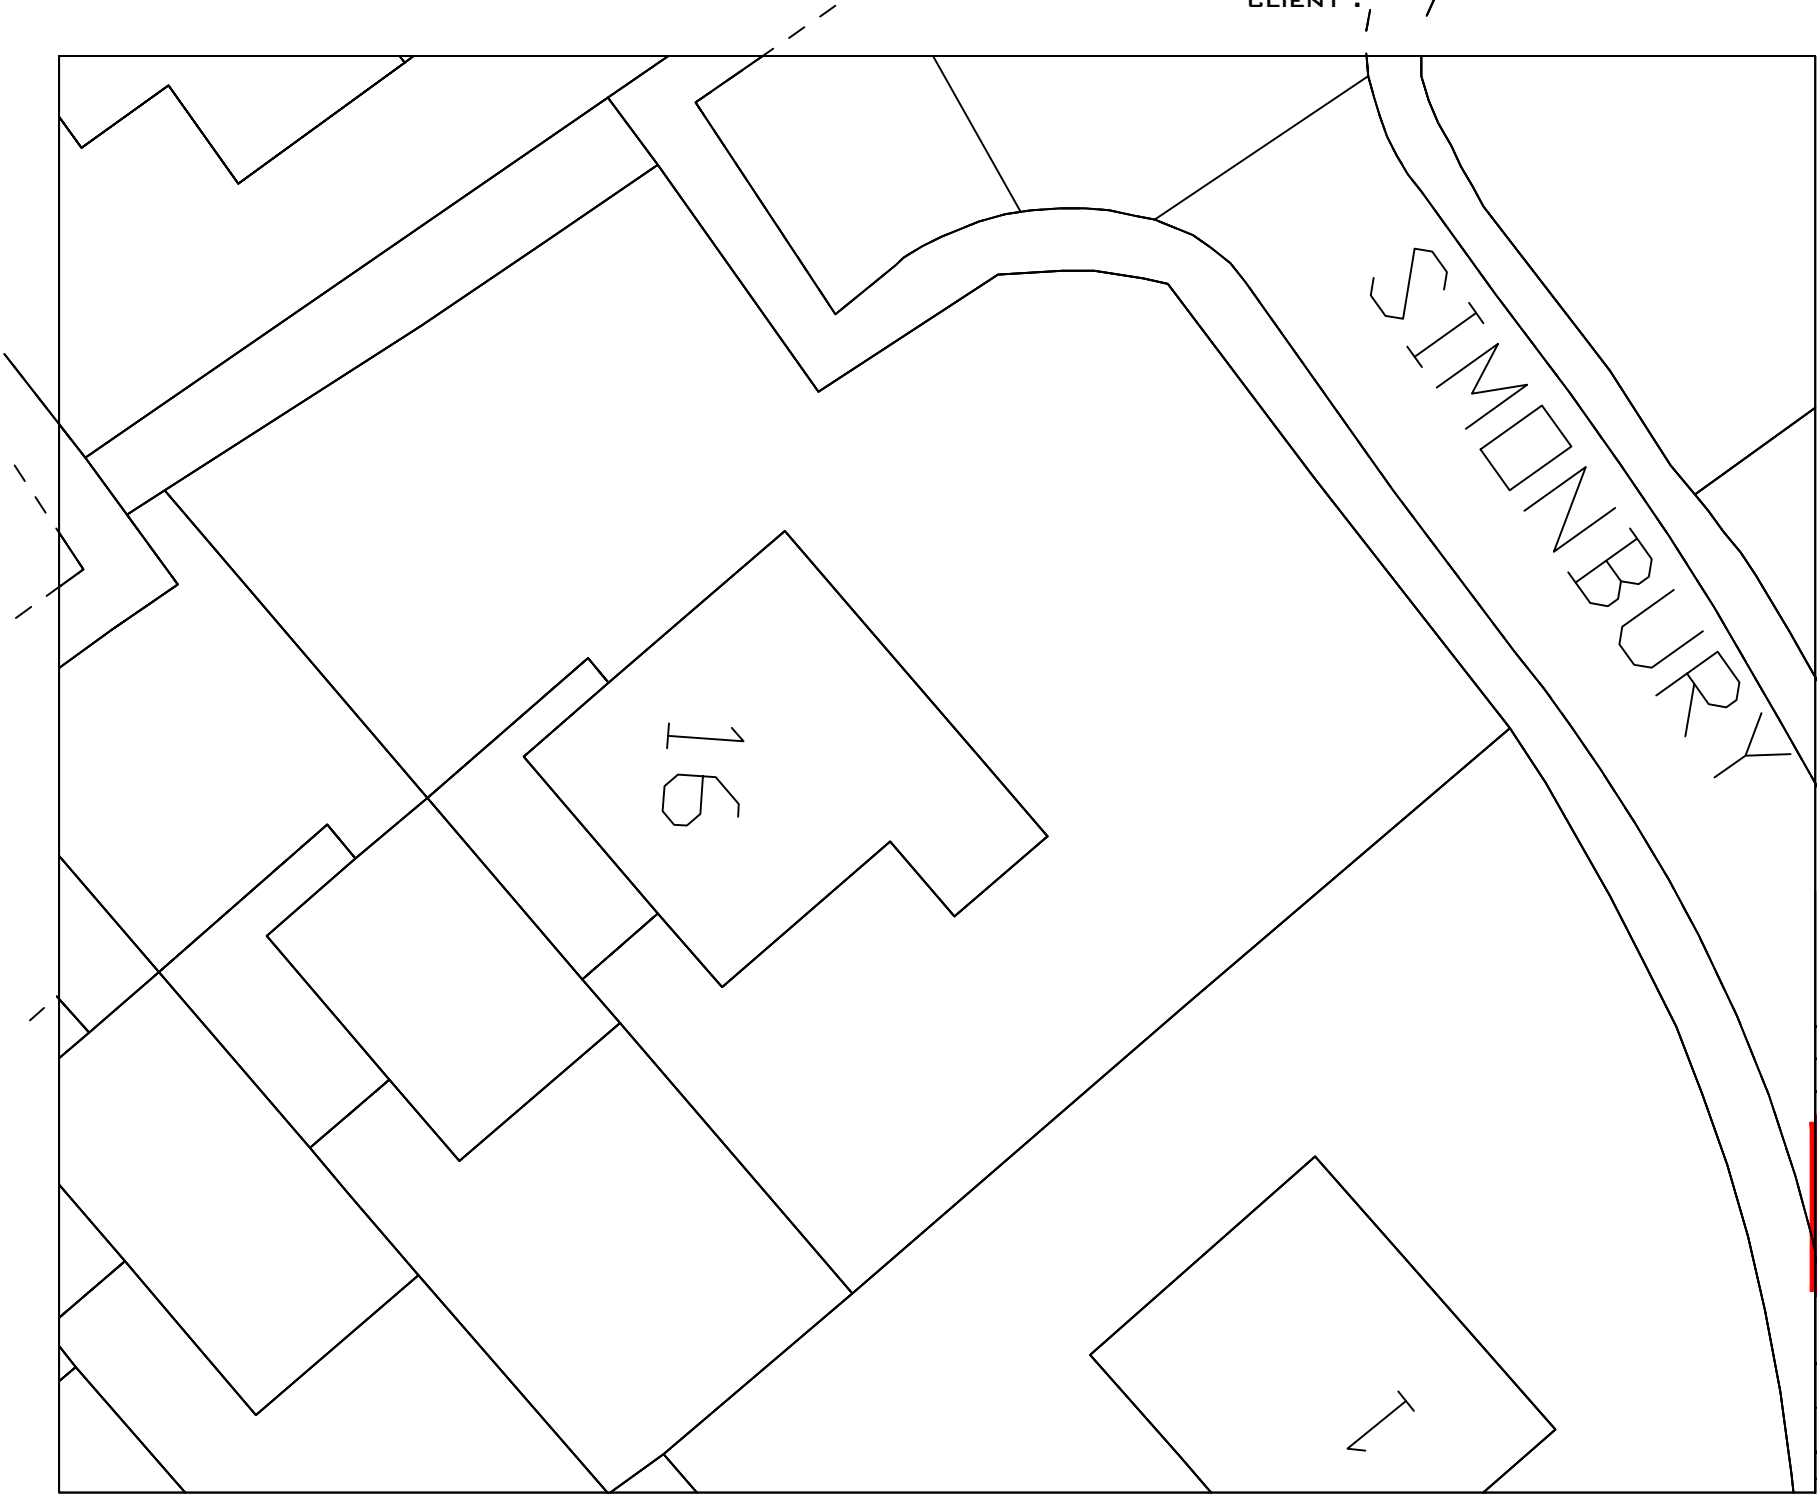

HSH

Engineering Design Services

428 Cheetham Hill Road Cheetham Manchester

M8 9LE. UK 01617956385,07940197 333

Project title	Proposed ground floor extension at the rear / front 1st floor extension at the rear at the side to create additional living accommodation.		
Client	Mr. Kaikuas Fazil		
Dwg. title	Existing Site Layout Plan		
Dwg. no.	Sheet no.	Scale.	Job no.
01		1:200 A3	
16 Hornsea Close Bury BL8 2UA			
Drawn by.	Checked by.	Approved by.	Date
TZ			March 2021