
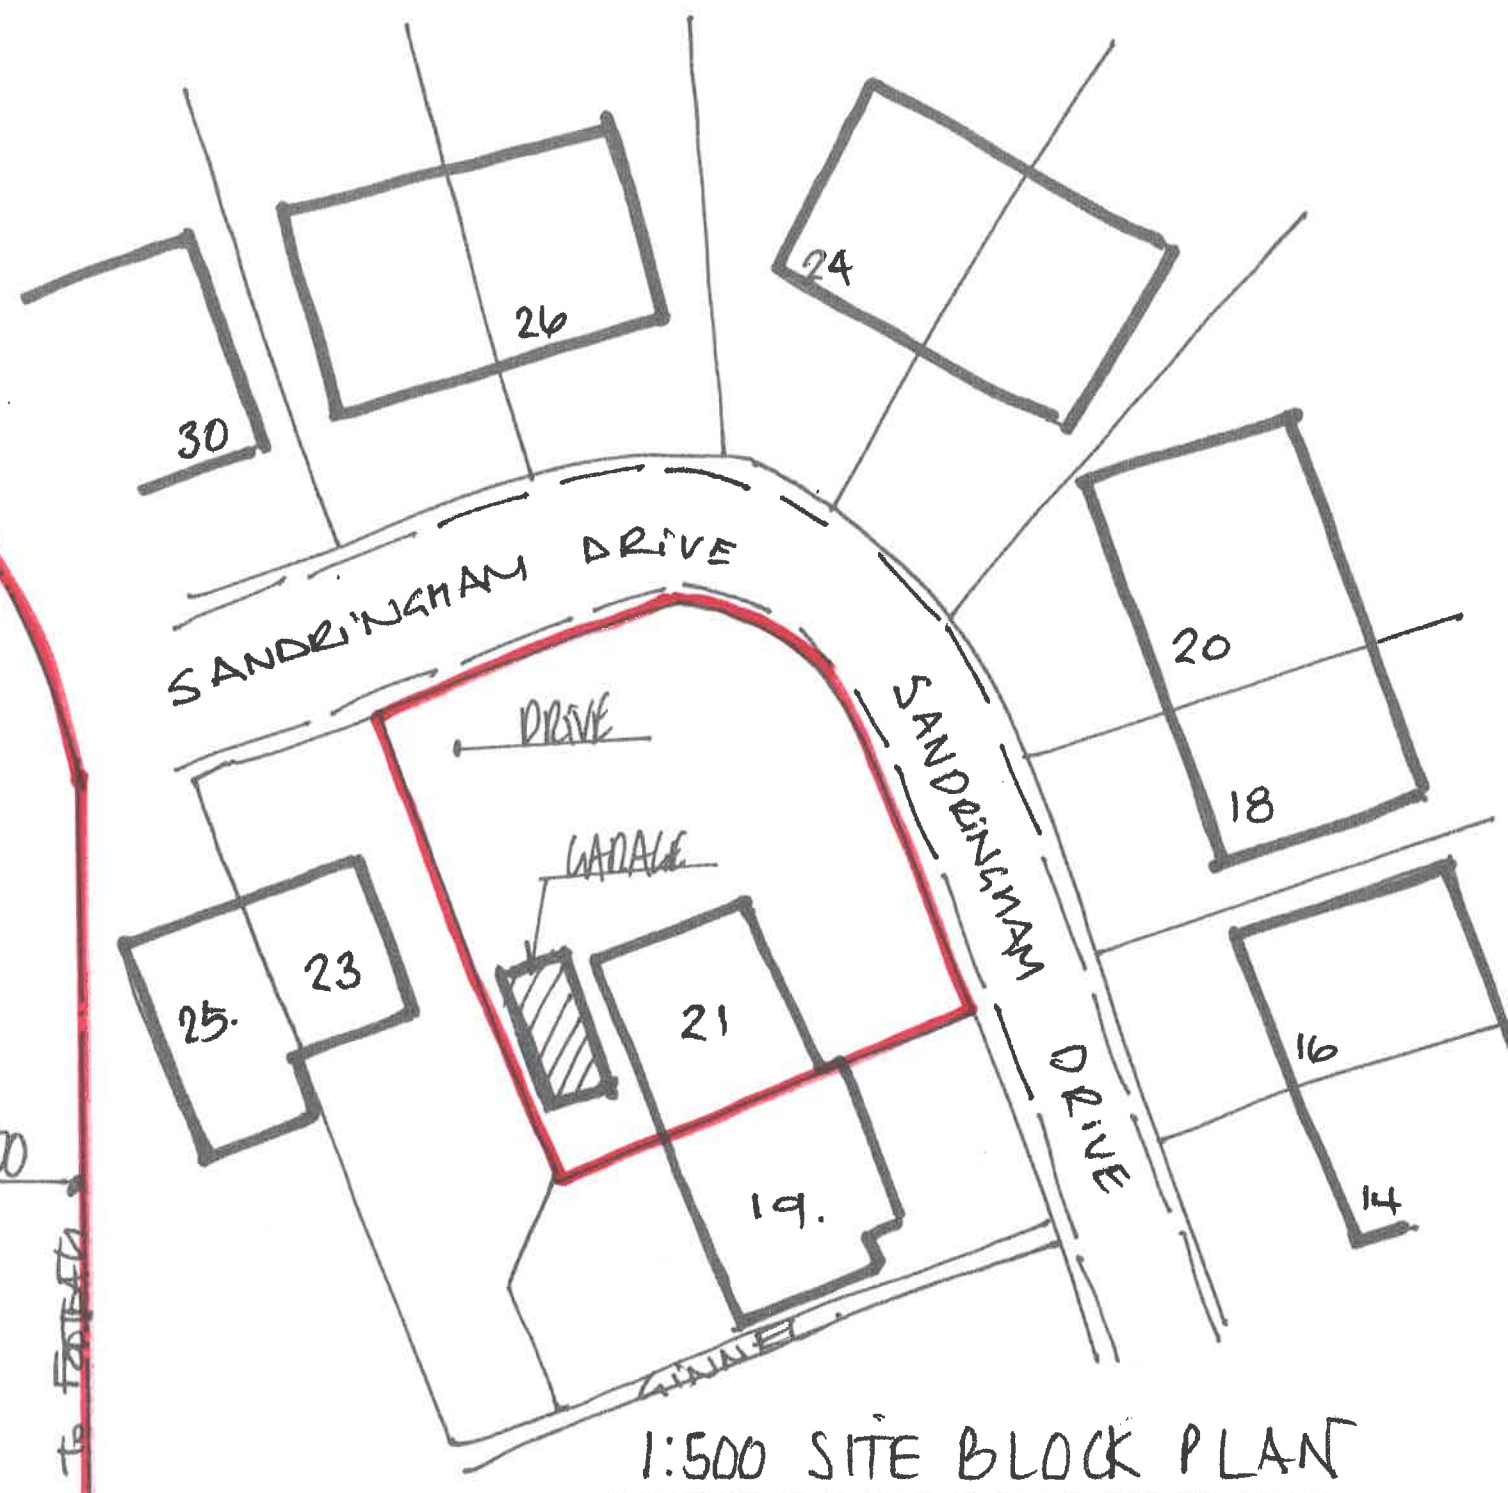


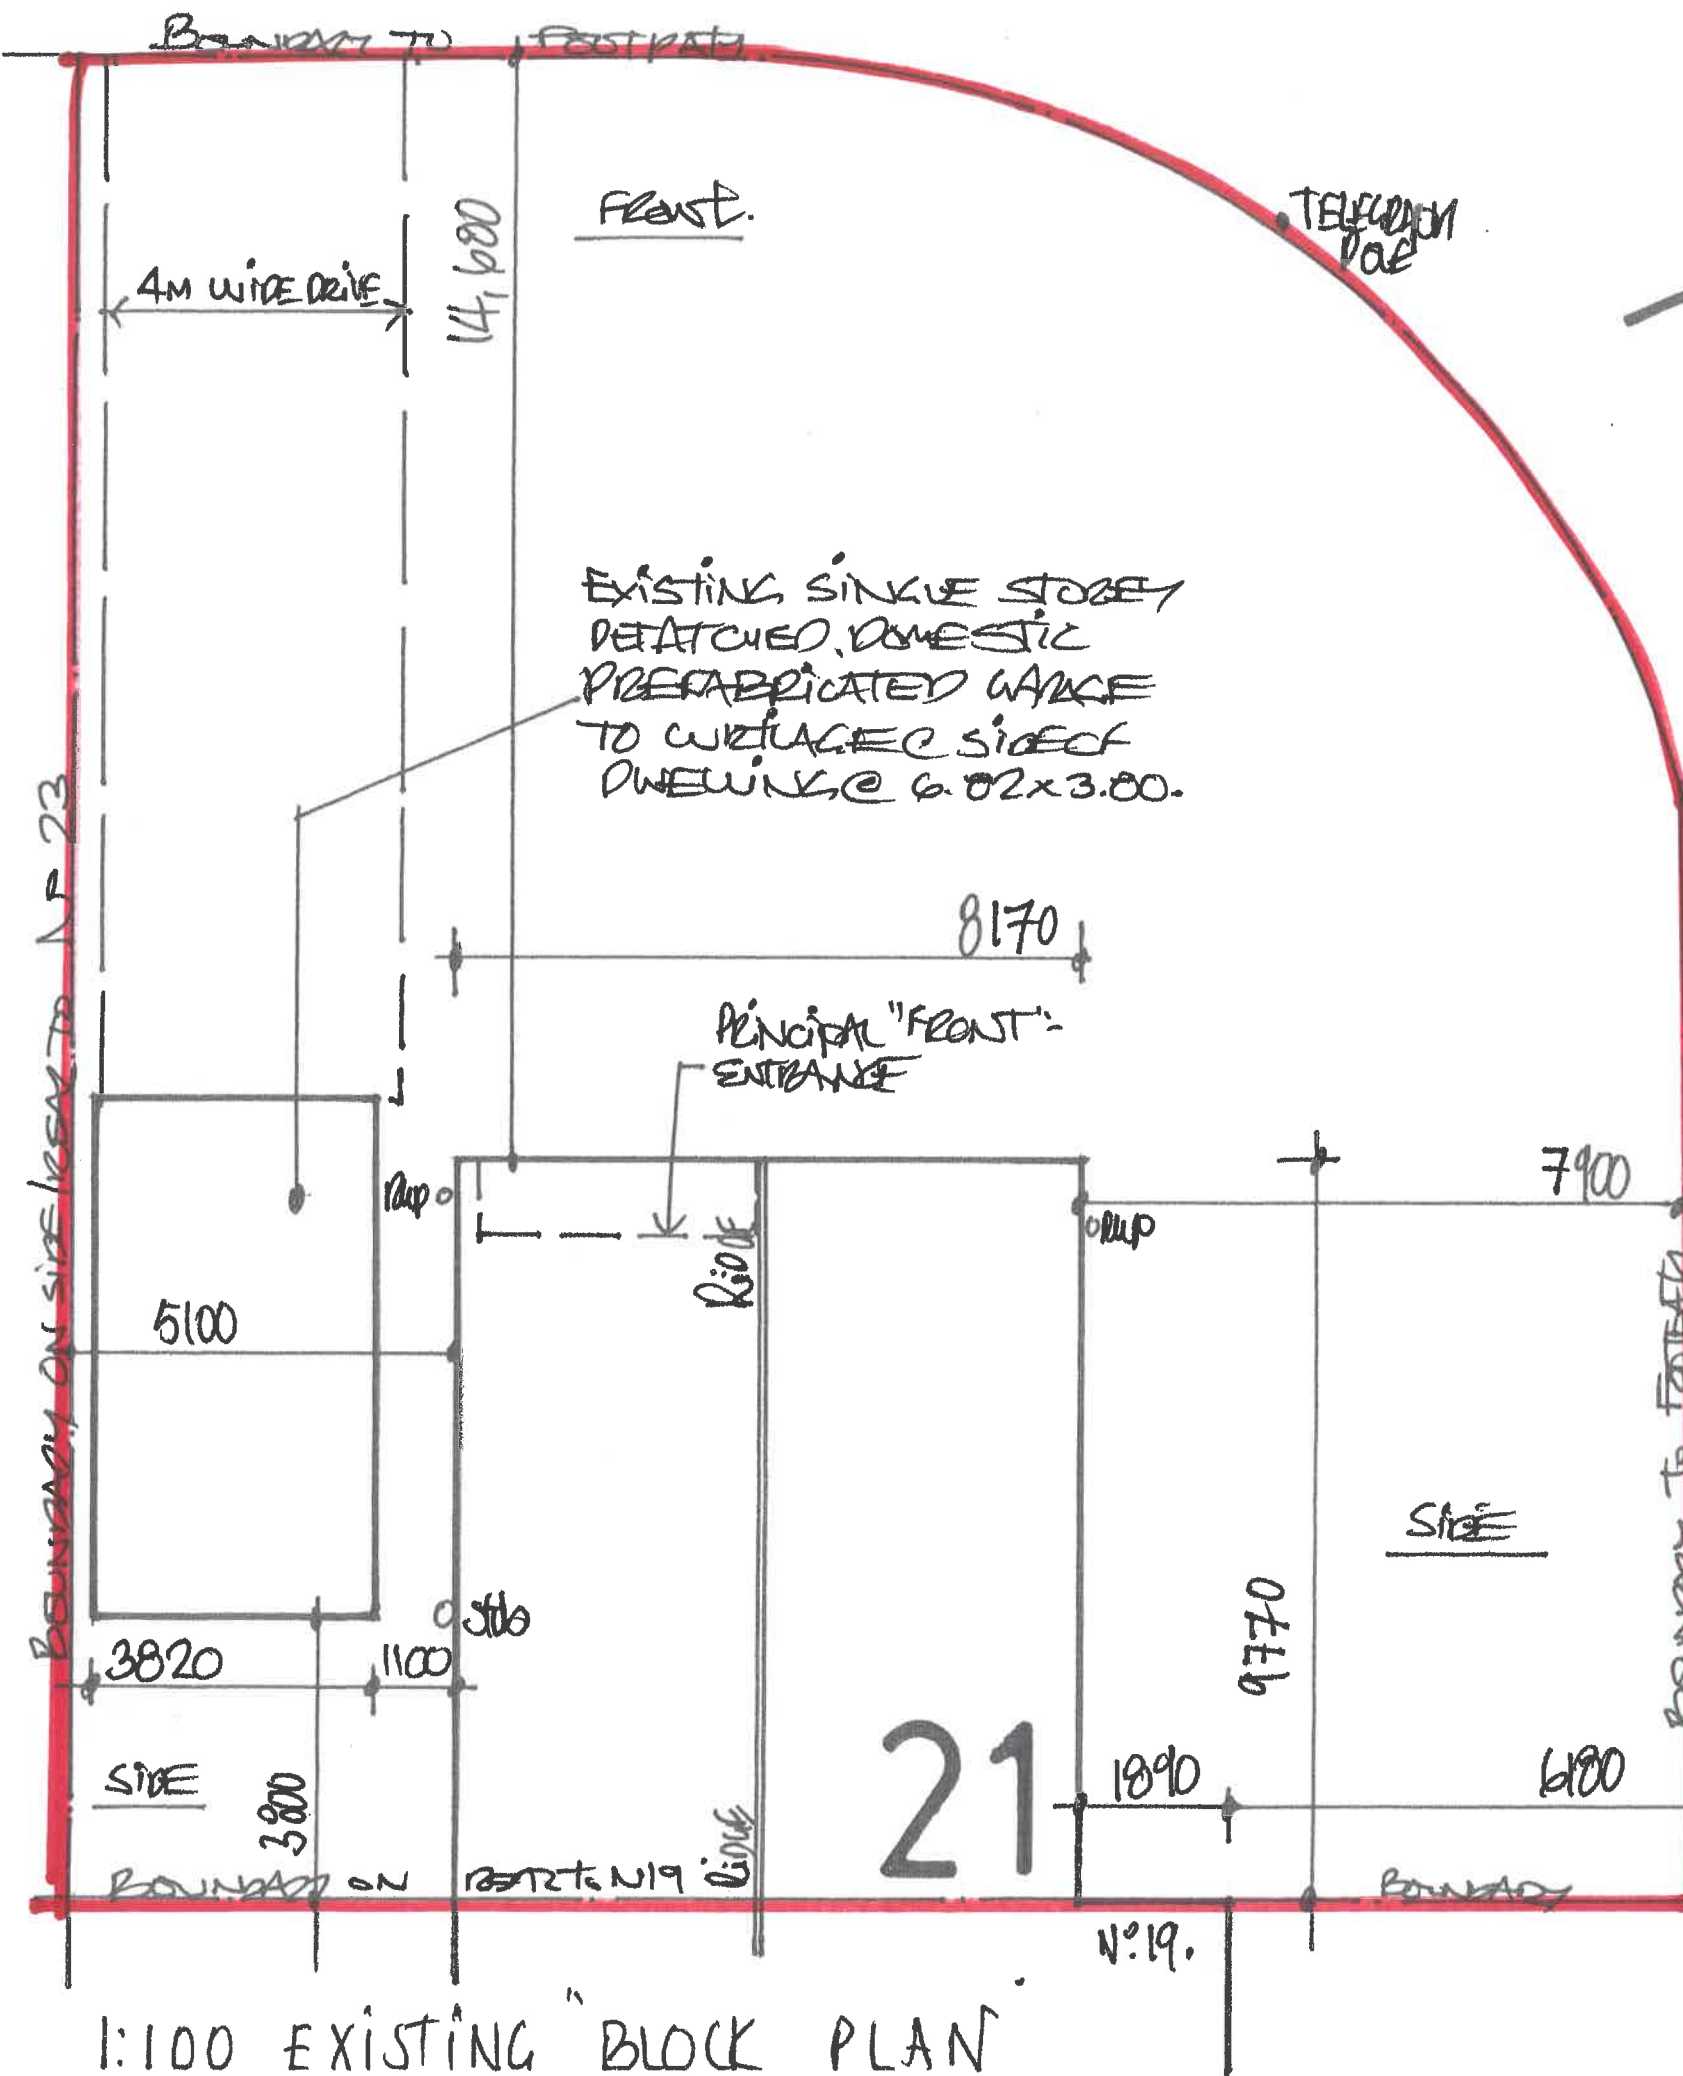

ADDRESS:
Nº 21 SANDRINGHAM DRIVE,
GREENMOUNT,
BURY, LANC'S, BL84DJ.
JAN'2020.

DRG Nº 1