





4 Front - Proposed
1 : 100

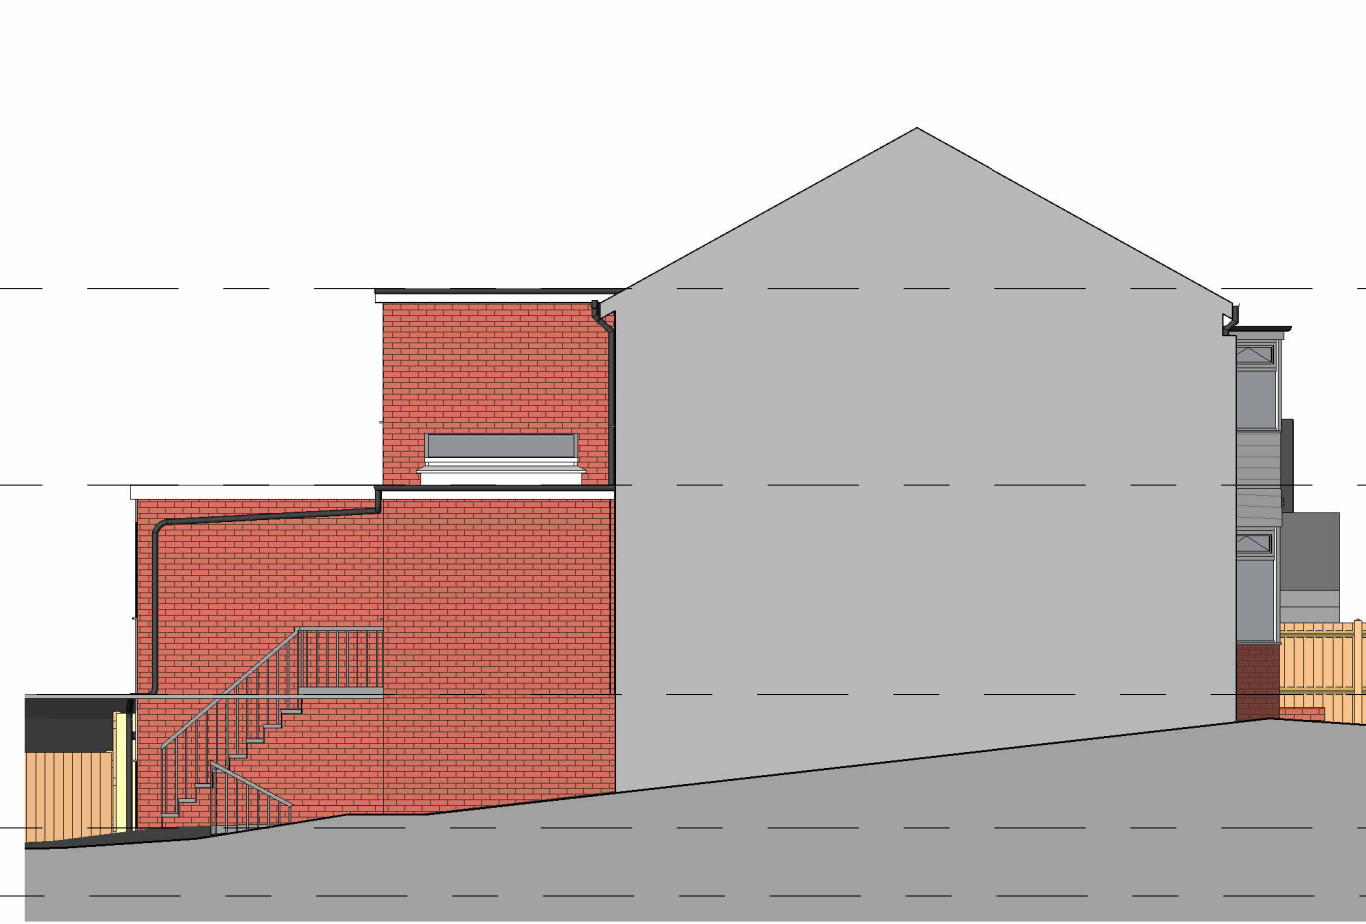


5 Left Side - Proposed
1 : 100




6 Rear - Proposed
1 : 100

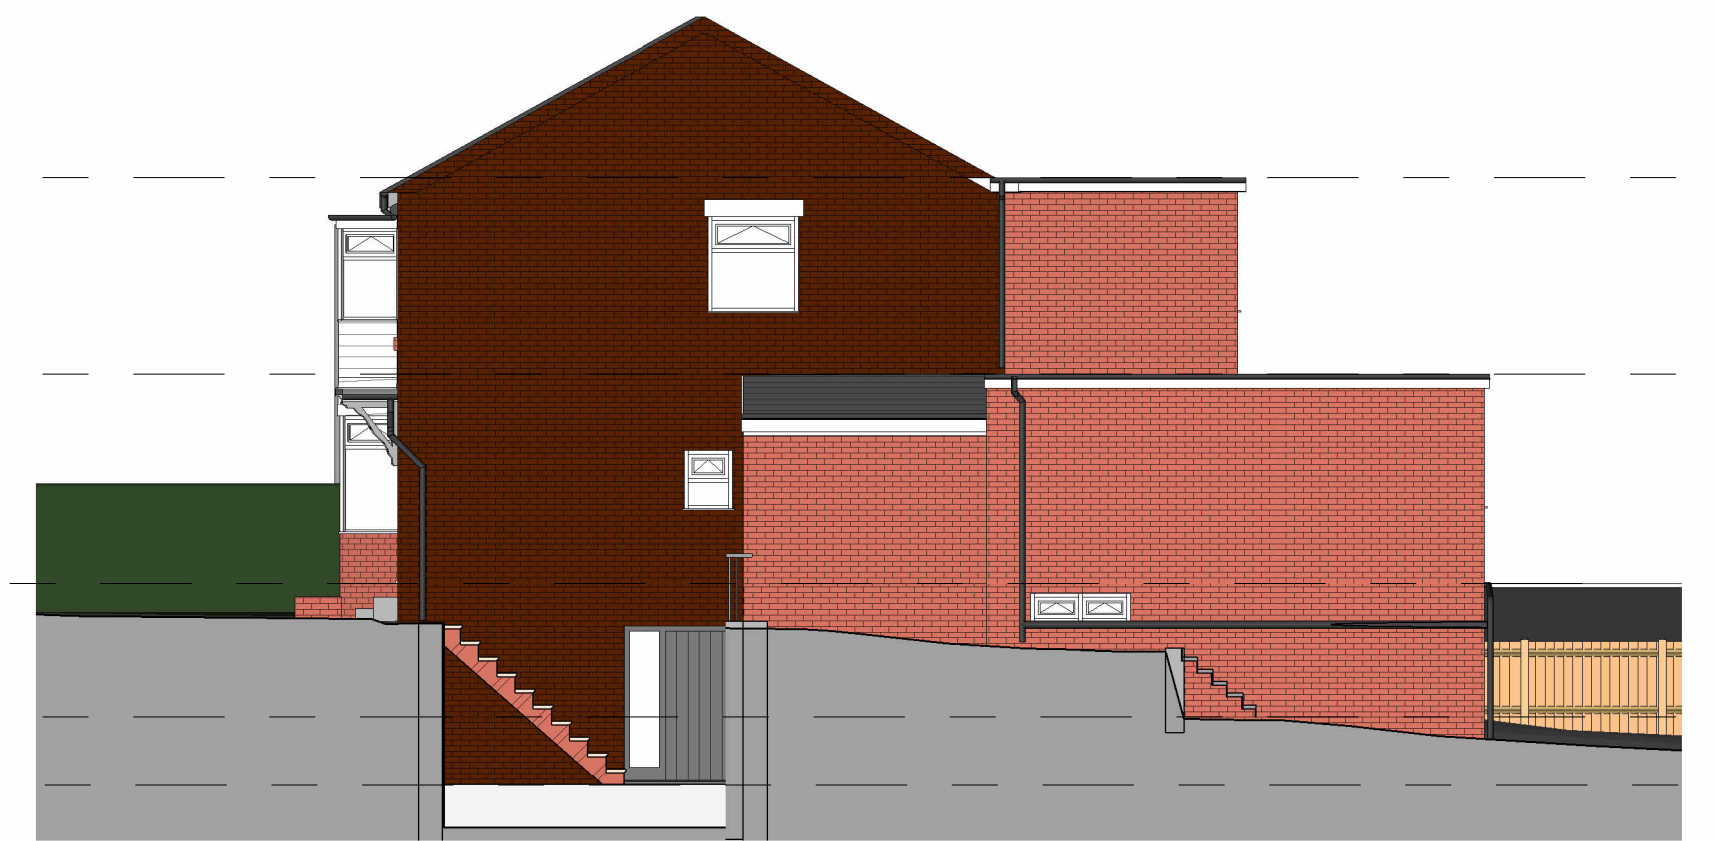


7 Right Side - Proposed
1 : 100

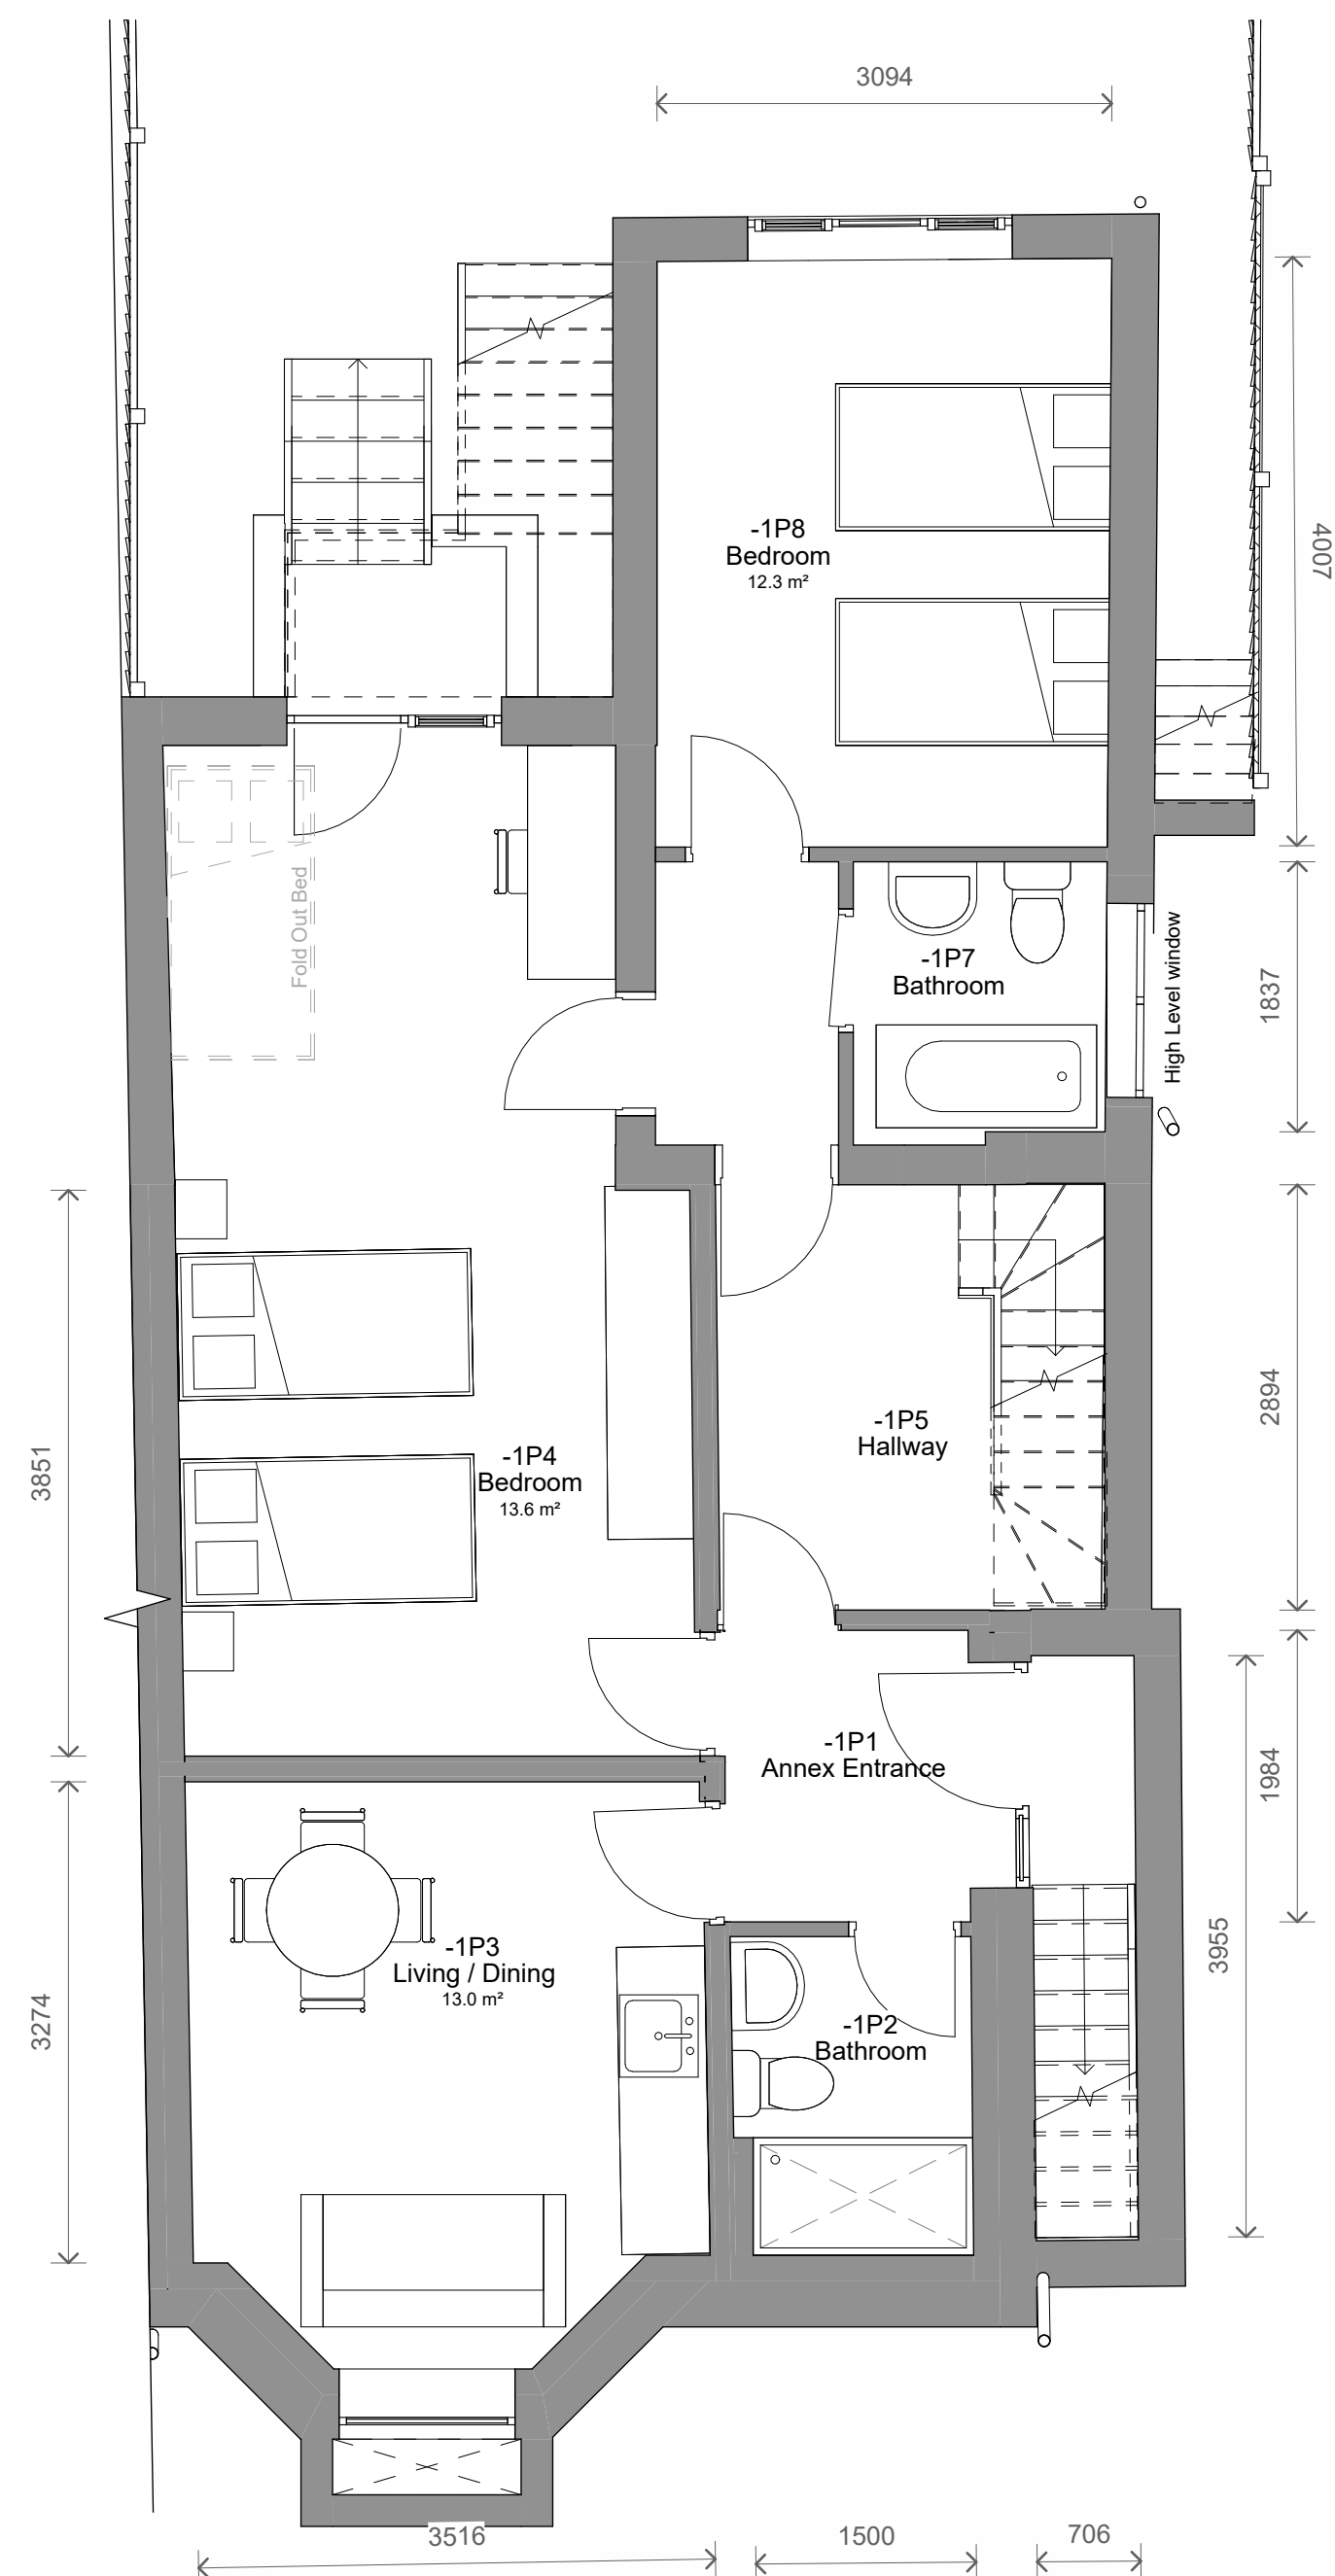

1 Level B1 - Proposed
1 : 50

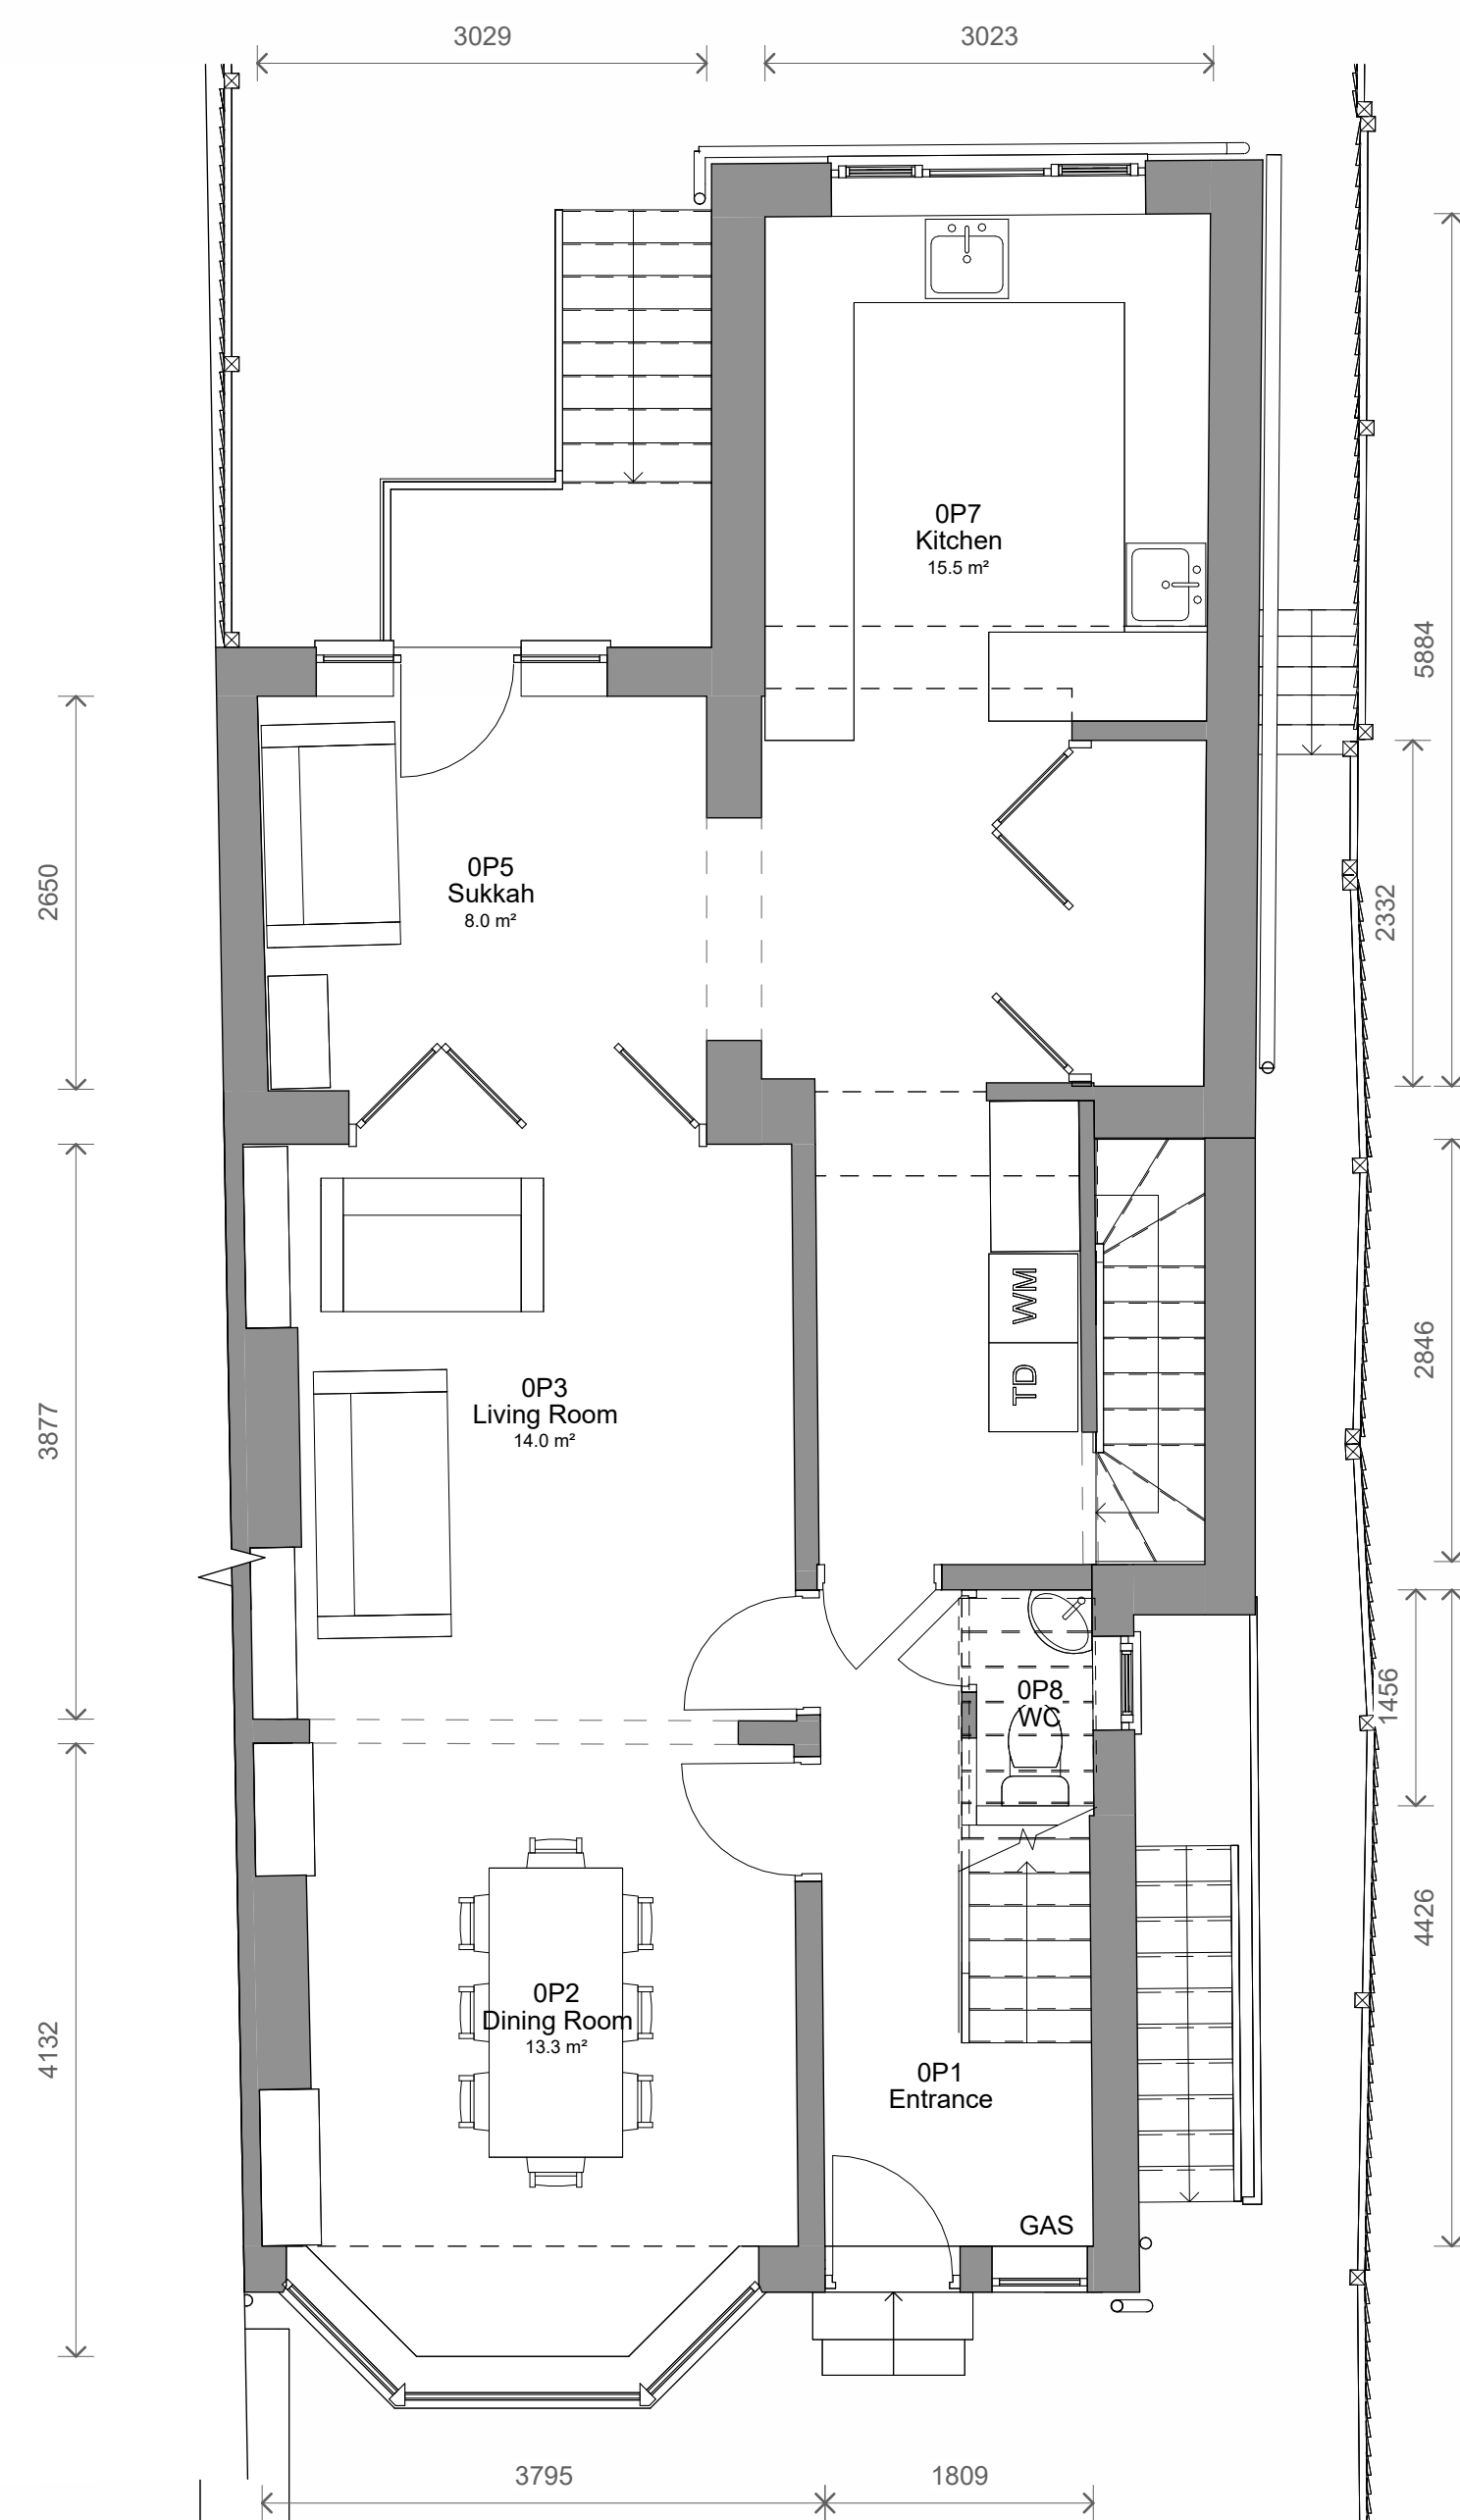

2 Level 0 - Proposed
1 : 50

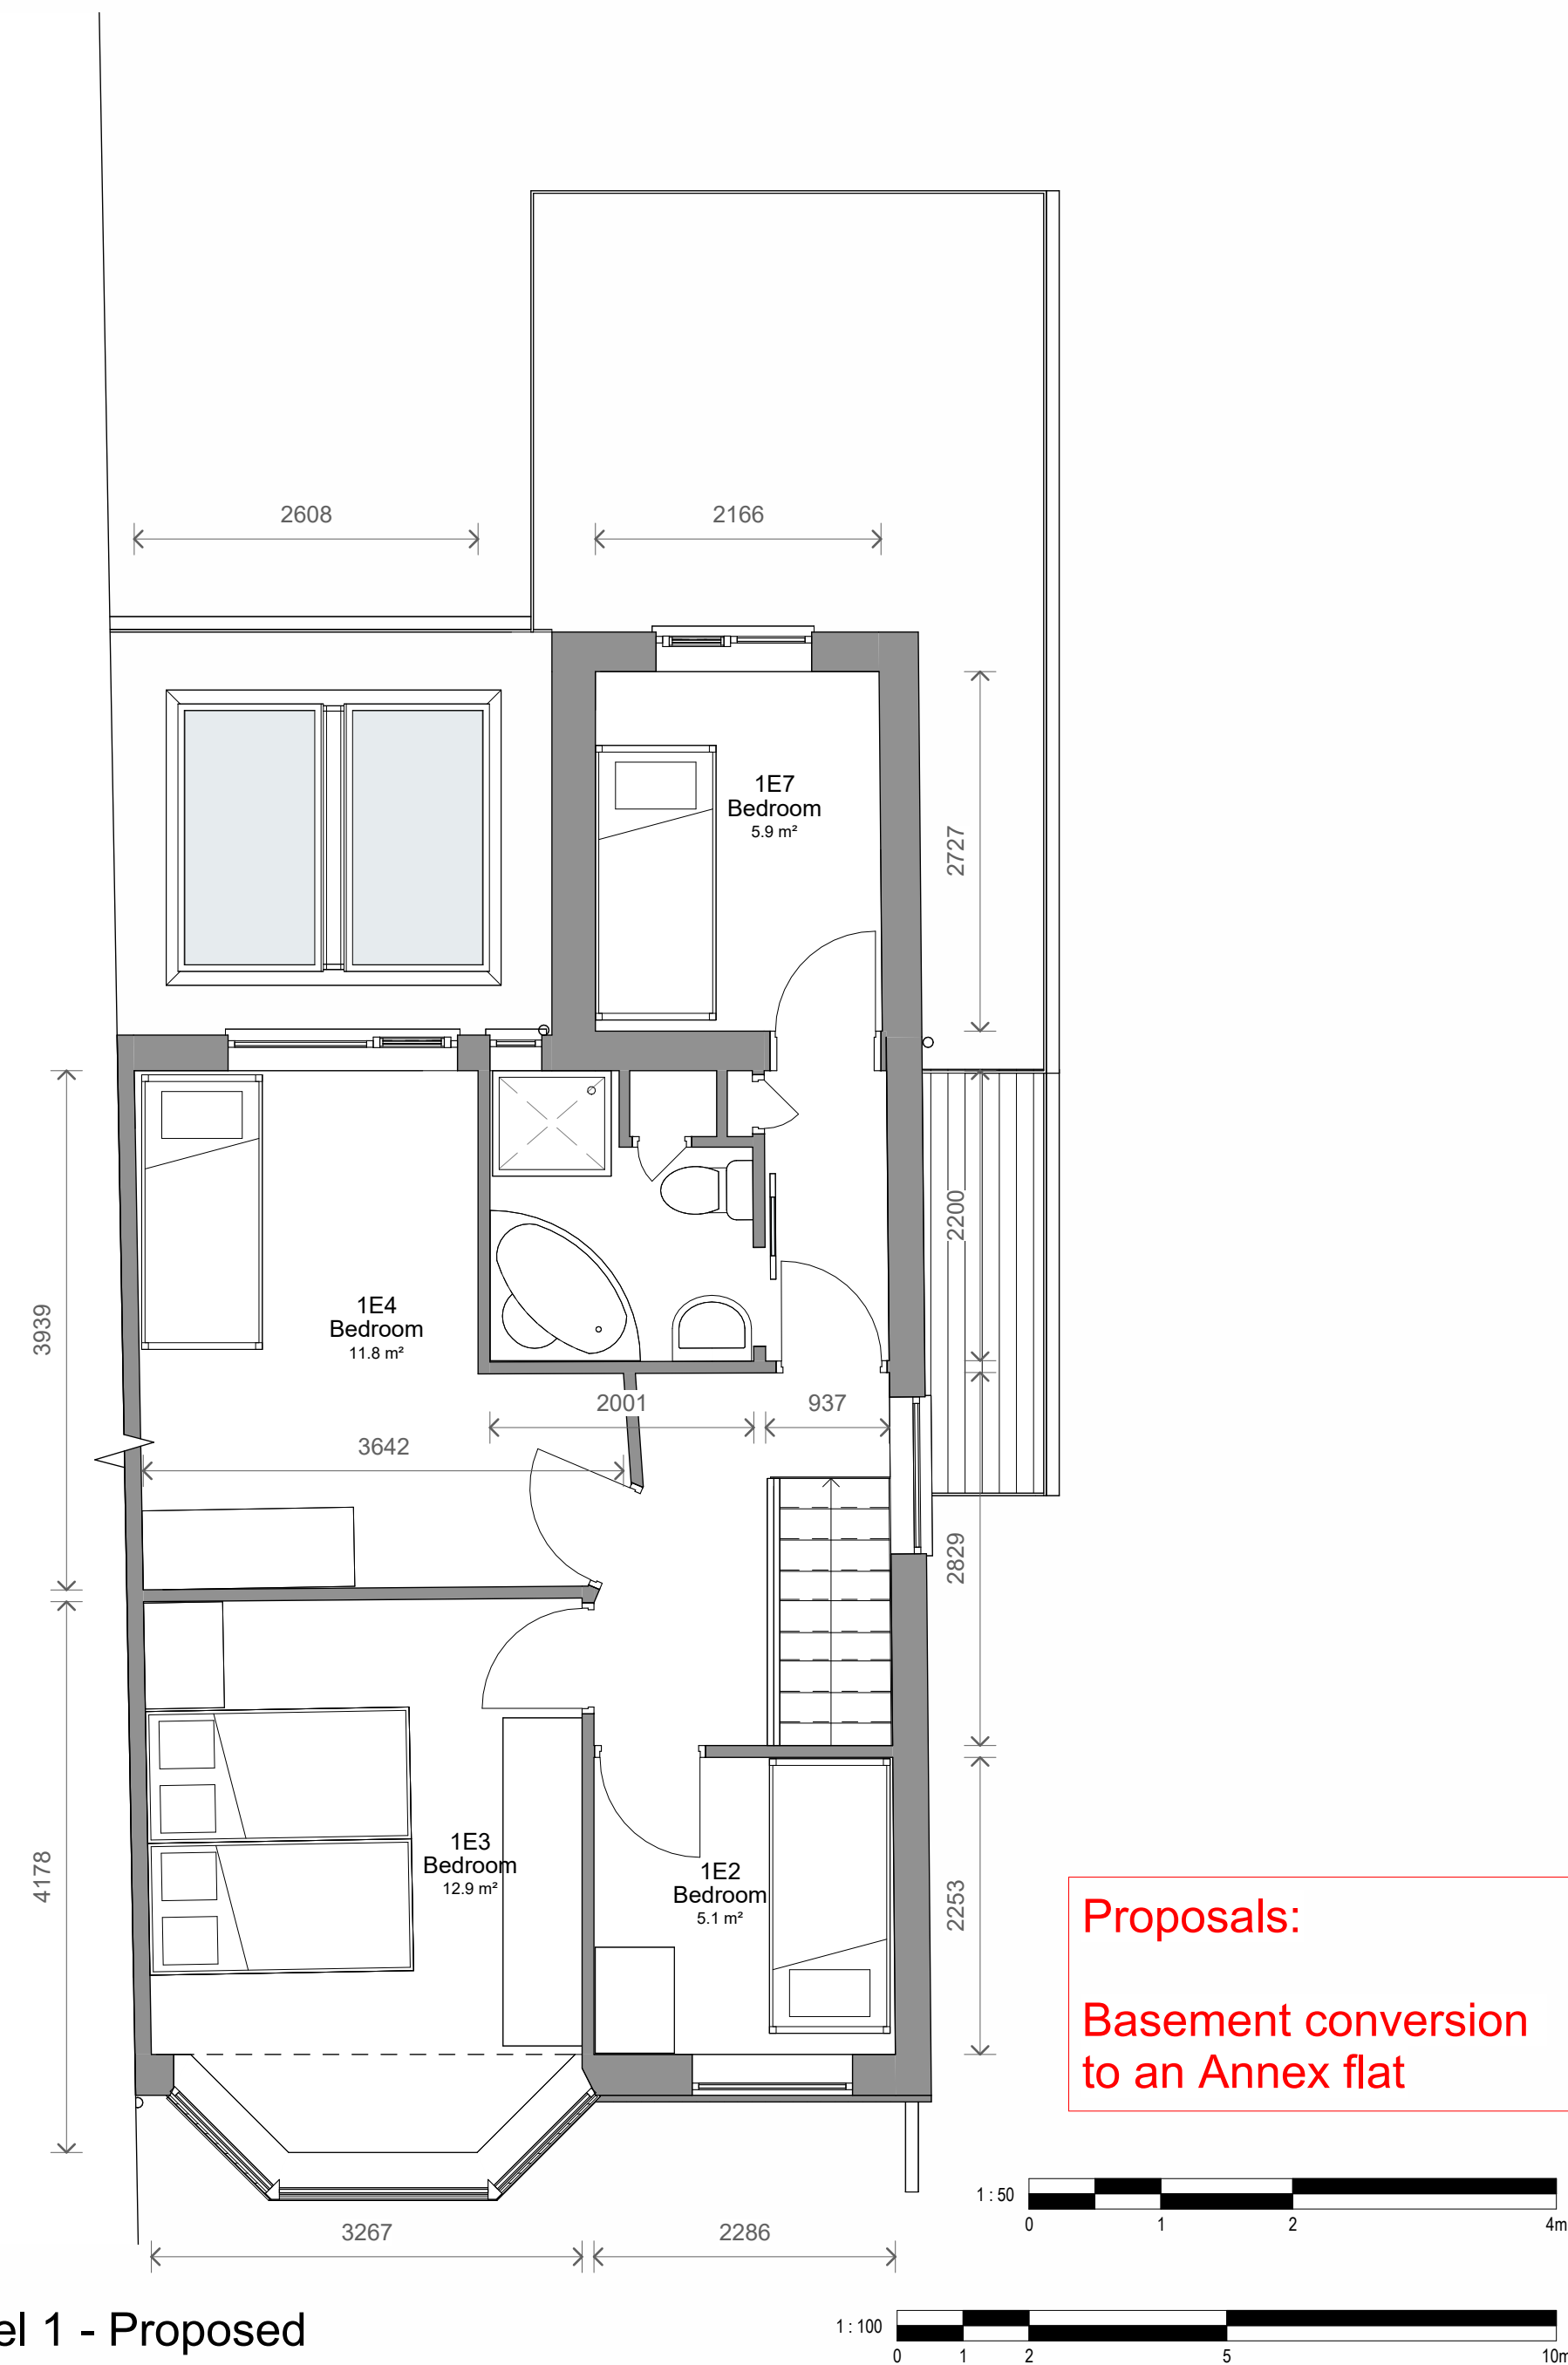

3 Level 1 - Proposed
1 : 50

3	Planning	20/04/2026	CB
2	Planning	26/03/2026	CB
1	Revised Design	09/03/2026	CB
No.	Description	Date	Initial

PROJECT		
166 Albert Avenue		
TITLE		
Proposed Plans and Elevations		
STATUS		
DESIGN		
DRAWN BY	DATE	SCALE (@ A1)
CB	03/02/2026	As indicated
PROJECT NUMBER	DRAWING NUMBER	REV
GSS25206.3	003	3
GOLD SKETCH		
S T U D I O S		
www.goldsketch.co.uk info@goldsketch.co.uk 0161 792 9595		
NOTES		
©COPYRIGHT - ALL RIGHTS RESERVED. THIS DRAWING AND ANY PARTS THEREOF ARE THE PROPERTY OF GOLD SKETCH AND MUST BE USED ONLY FOR THE PROJECT AND SITE SPECIFICALLY IDENTIFIED. ANY REUSE OR MODIFICATION OF THIS DRAWING WITHOUT THE WRITTEN CONSENT OF GOLD SKETCH IS STRICTLY PROHIBITED. ALL DIMENSIONS AND LEVELS ARE IN METRES UNLESS OTHERWISE STATED.		