


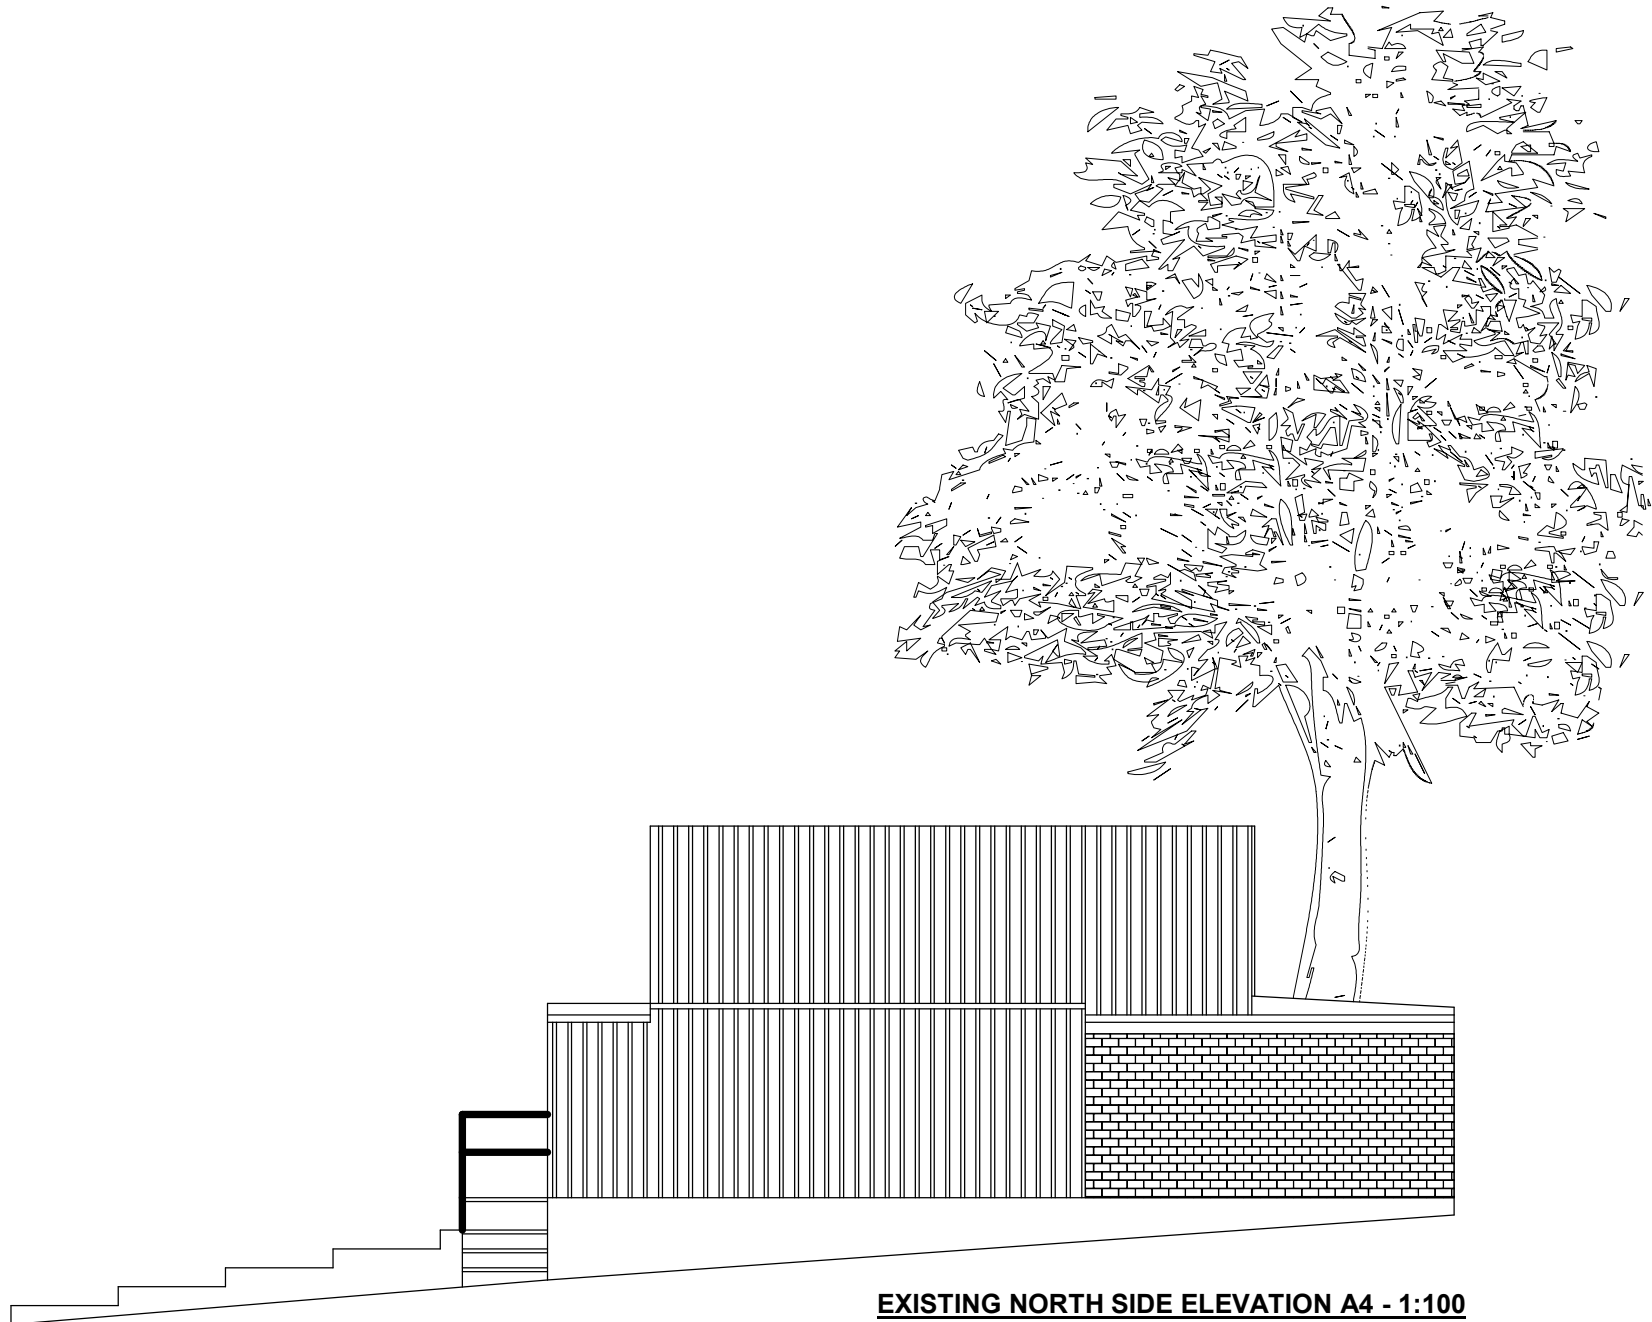

EXISTING NORTH SIDE ELEVATION A4 - 1:100