



Existing Elevation B-B

1:50

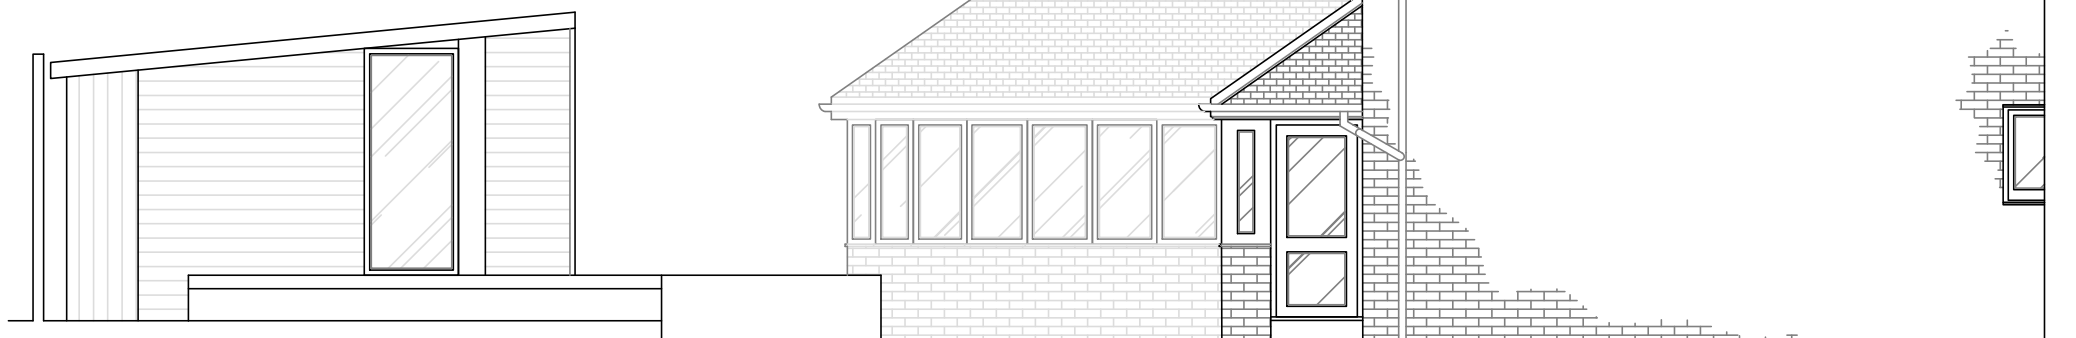

Existing Elevation A-A

1:50

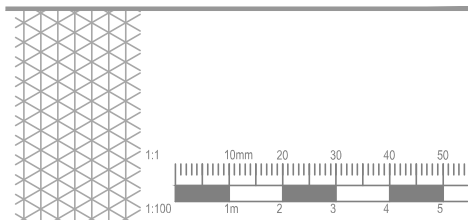

Revision	Description	Date	Int.

Do not scale from this drawing. All dimensions, levels and such like are to be checked on site by the Contractor prior to preparation of shop drawings / commencement of work on site.

This drawing is to be read in conjunction with all relevant Consultant's and / or Specialist's drawings / documents, and any discrepancies or variations are to be notified to Jones Melling before the affected work commences.

This drawing and the copyrights and patents therein are the property of Jones Melling and may not be used or reproduced without consent.

Client Mr & Mrs Locke-Timmins	Project Measured Survey
Address 162 Hilton Lane Prestwich Manchester	Purpose of Issue Information
Scale 1:50 @ A3	Title Elevations
Drawn By LG	Checked By JH
Job No. 21.5548	Date 22/11/21
	Revision



**JONES
MELLING**

Offices in:

Preston (Main Office) T:01772 301 982

Chester T:01244 637 741

London T:02071 110 961

Widmore T:01539 761 302

Email: info@jonesmelling.co.uk

Web: www.jonesmelling.co.uk