




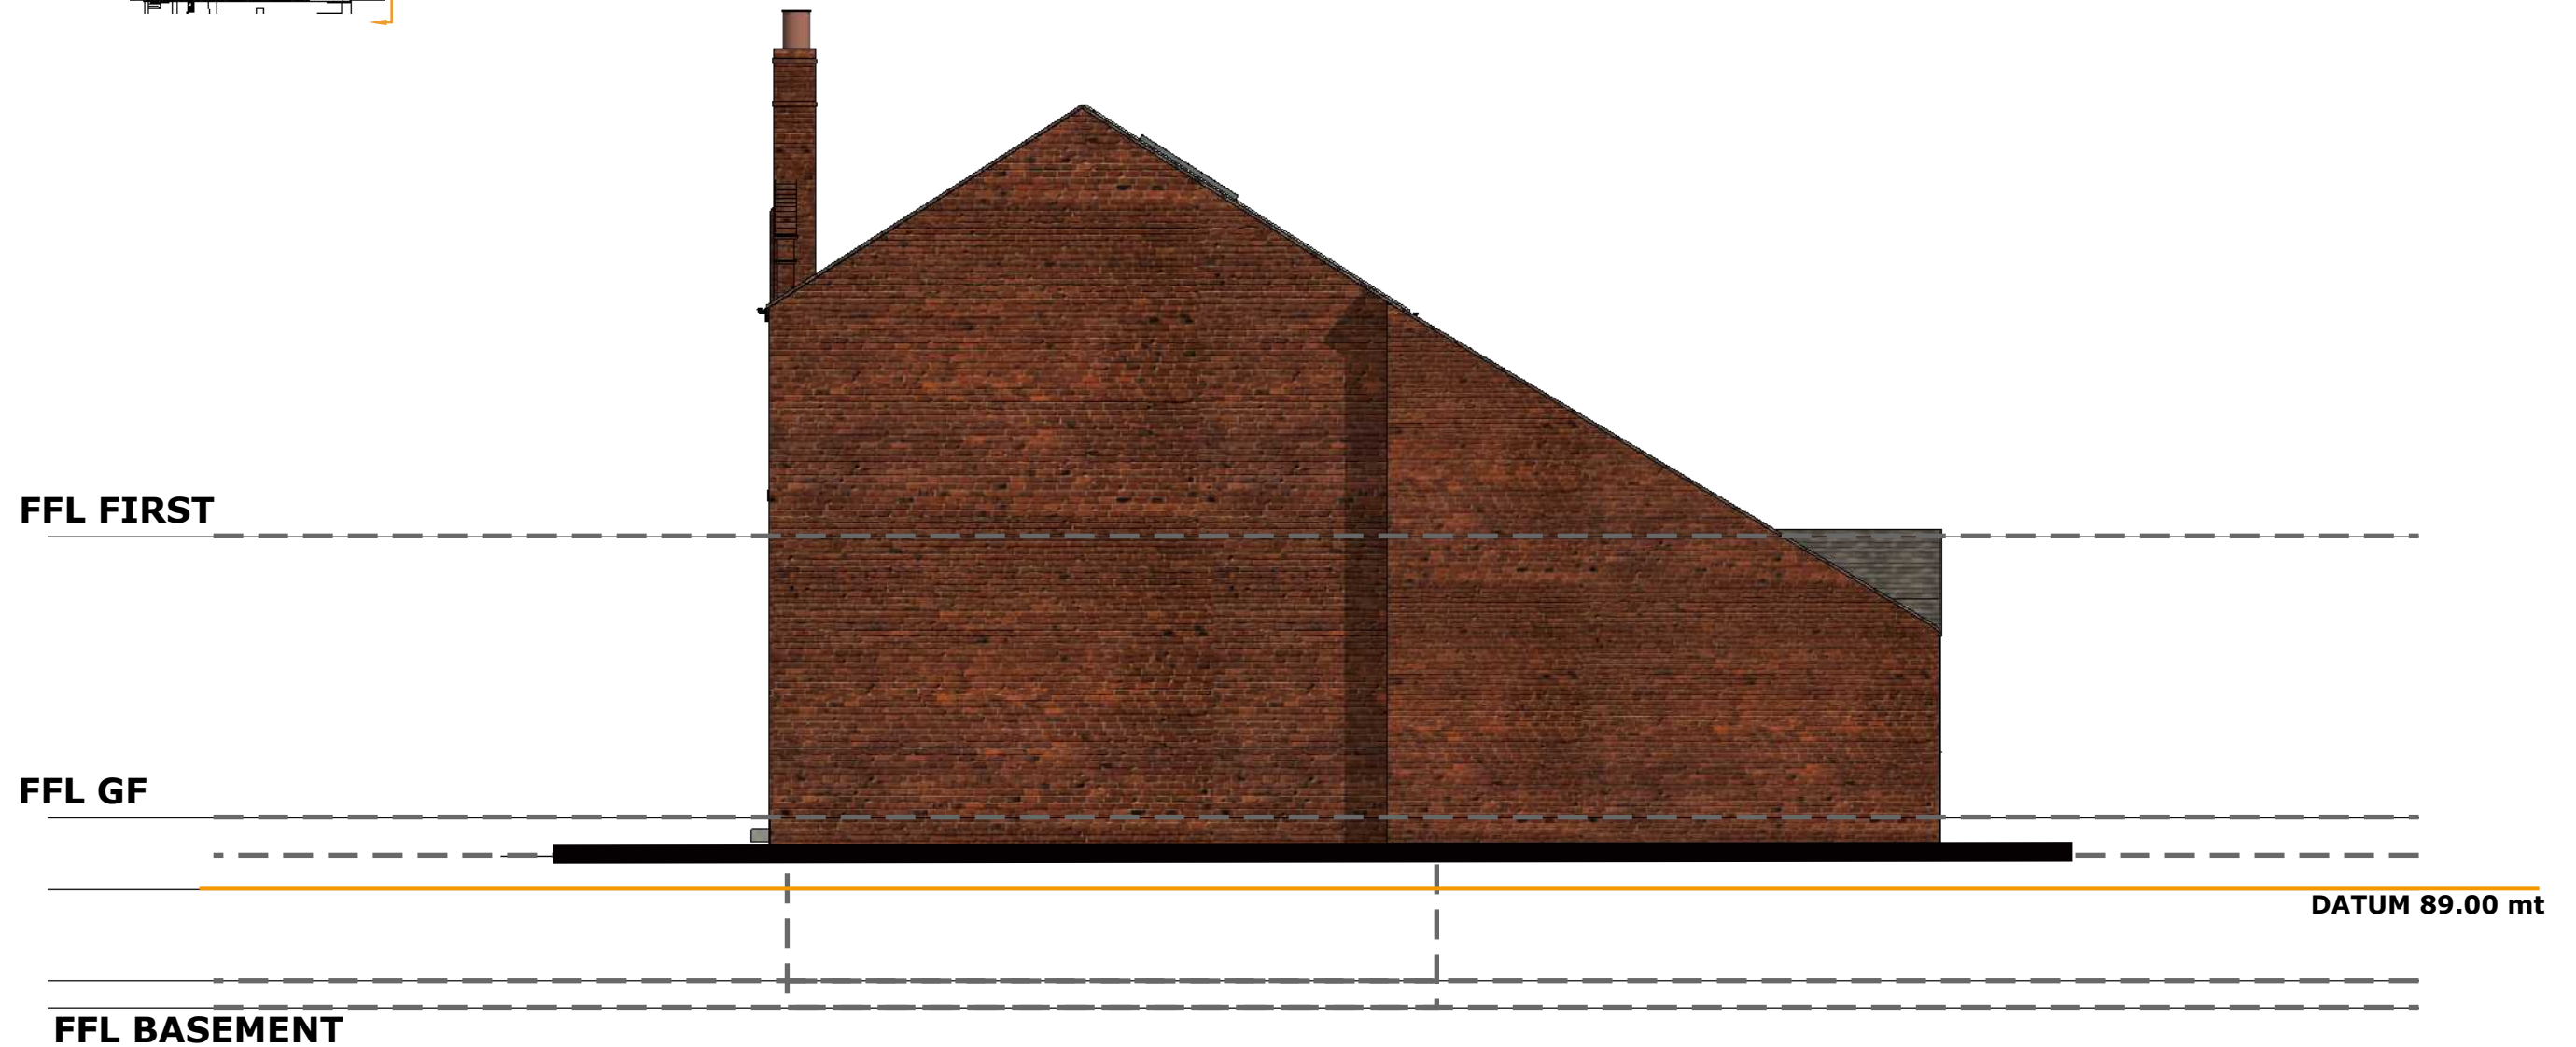

Existing Building - Side Elevation A

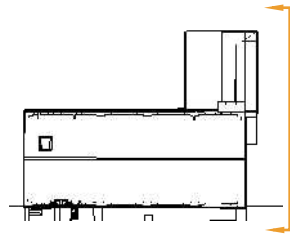

F	Scheme design updates			EJG/II
E	Scheme design updates	E2 sixth ISSUE	EJG/II 15/03/22	EJG/II 14/02/22
D	Scheme design updates			EJG/II 9/12/21
C	Scheme design updates			EJG/II 21/06/21
B	Scheme design updates			EJG/II 16/06/21
A	Scheme design updates			VK 25/05/21
Rev	DESCRIPTION			By Date

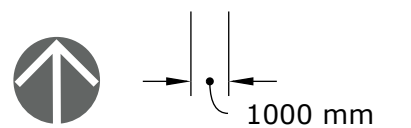

HOWARD & SEDDON A.R.I.B.A.
CHARTERED ARCHITECTS
64 WASHWAY ROAD
SALE, CHESHIRE, M33 7RE
TEL NO. 0161 - 973 8296
FAX NO. 0161 - 962 3485
E-MAIL : ADMIN@HOWARDANDEDSON.CO.UK

Project PROPOSED RESIDENTIAL DEVELOPMENT LAND TO REAR OF EARL STREET PRESTWICH M25 1GQ	Title Existing Building - Site Elevation A	Drawn VK/EJG/II	DRG no. 14,347 31
		Date June 30, 2022	
		Client Mr. MEDHDI YAZDANPANAH	Scale 1:100(A3)