


All dimensions to be checked on site before commencement of works. Do not scale from this drawing. Any discrepancies are to be notified to the Architect/Designer immediately **IF IN DOUBT - ASK!** Unless otherwise stated all dimensions are given in millimetres.

revisions:



Rear (Northeast) Elevation

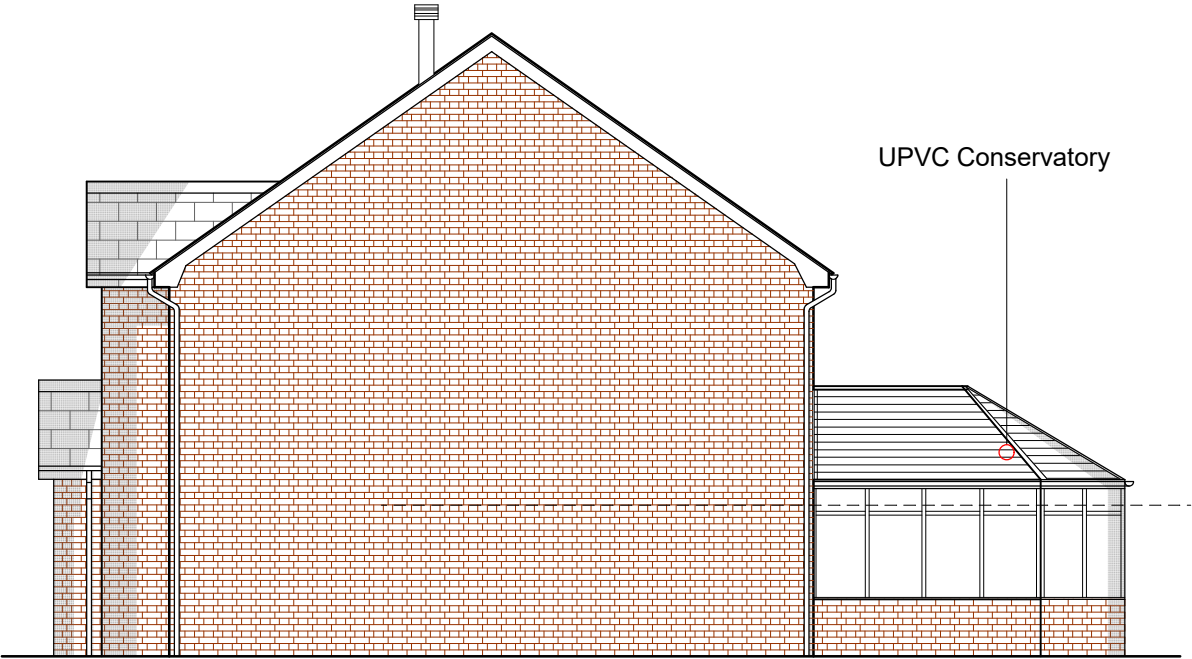


Side (Southeast) Elevation




Front (Southwest) Elevation



Side (Northwest) Elevation

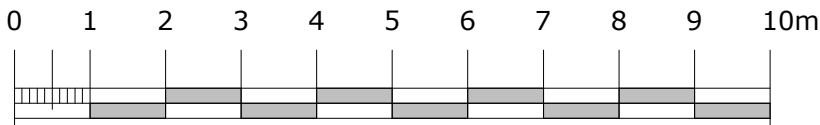

scale 1:100

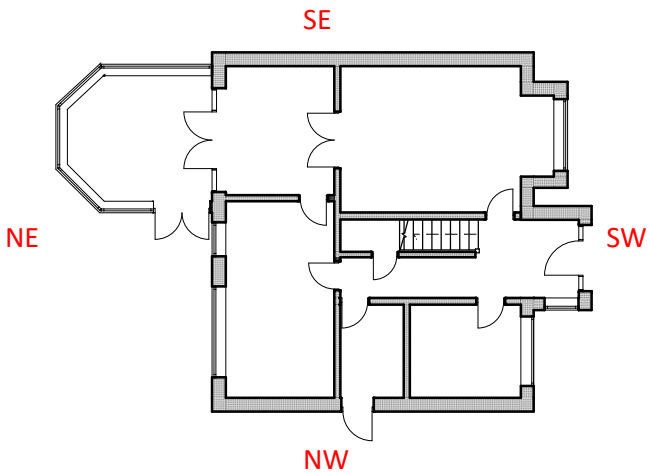

AREM architectural design

Client : Chloe Wood

Extension

8 Redisher Croft BL0 9JS

Sheet : Existing Elevations

Drawing No :	AD2302	05	A
--------------	--------	----	---

scale : 1:100, 1:200 @A3

date : 06.12.23

drawn : gp check : emma@aremdesign.co.uk

© ALL DRAWINGS AND WRITTEN MATERIAL HEREIN CONSTITUTE THE ORIGINAL AND UNPUBLISHED WORK OF THE ARCHITECT/DESIGNER, AND THE SAME MAY NOT BE DUPLICATED, USED, OR DISCLOSED WITHOUT THE WRITTEN CONSENT OF THE ARCHITECT/DESIGNER.

Existing Elevations 1:100