



NORTH ELEVATION


OUTLINE OF PLANT BUILDINGS 1-4,
TO BE REMOVED

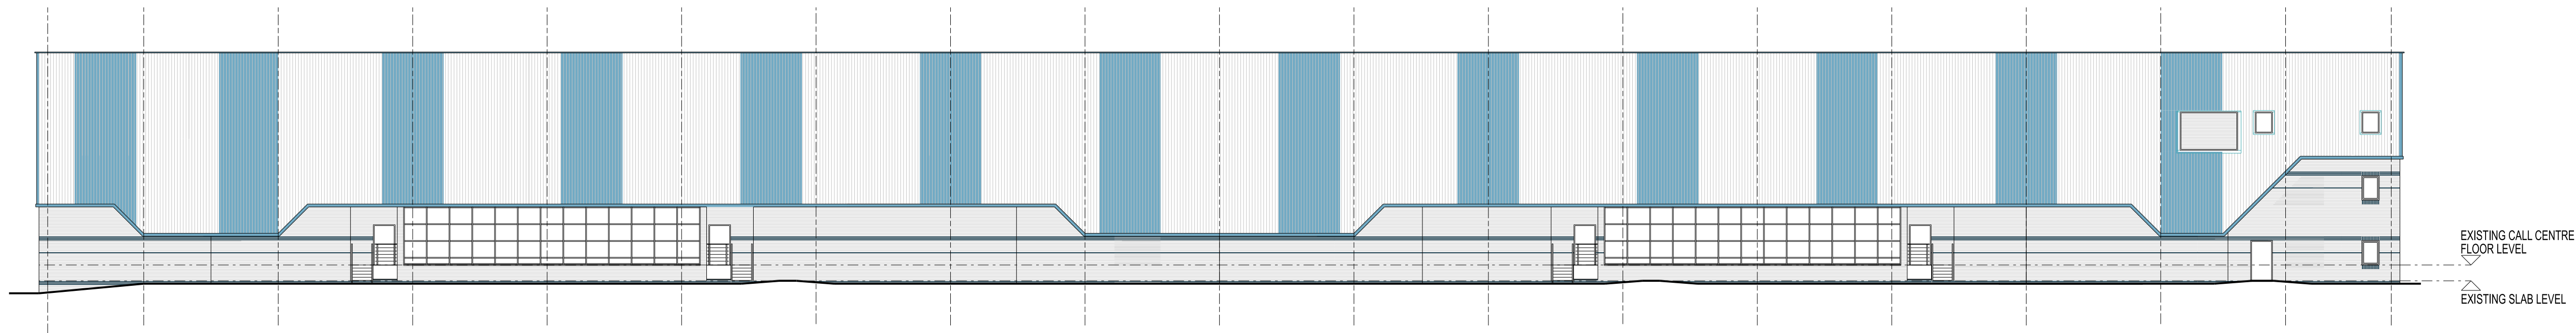

SOUTH ELEVATION

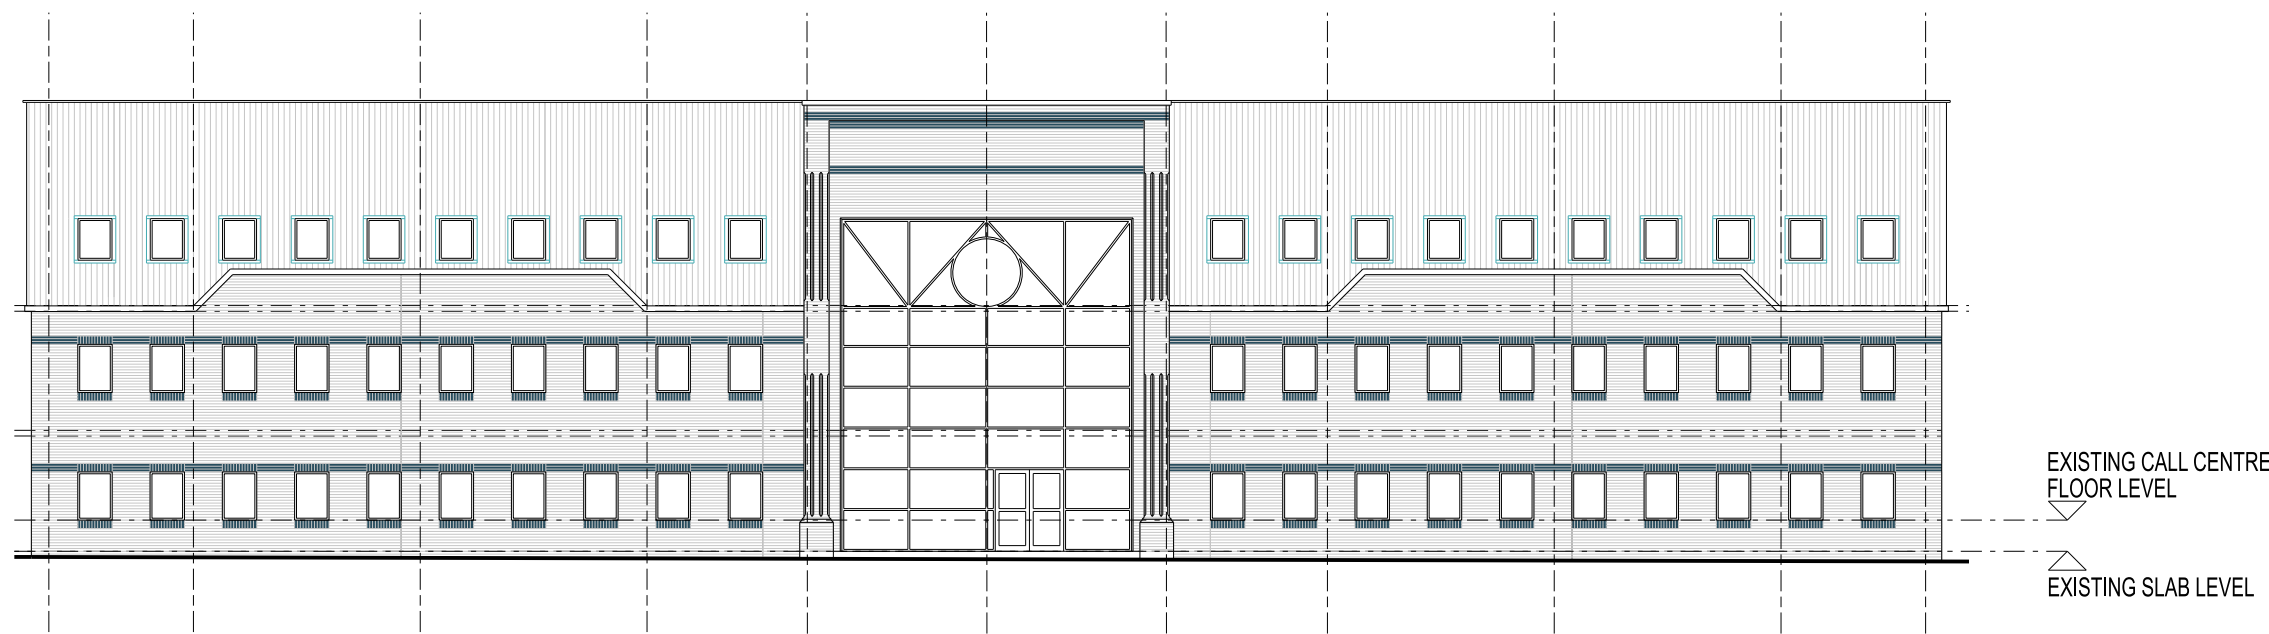

EAST ELEVATION

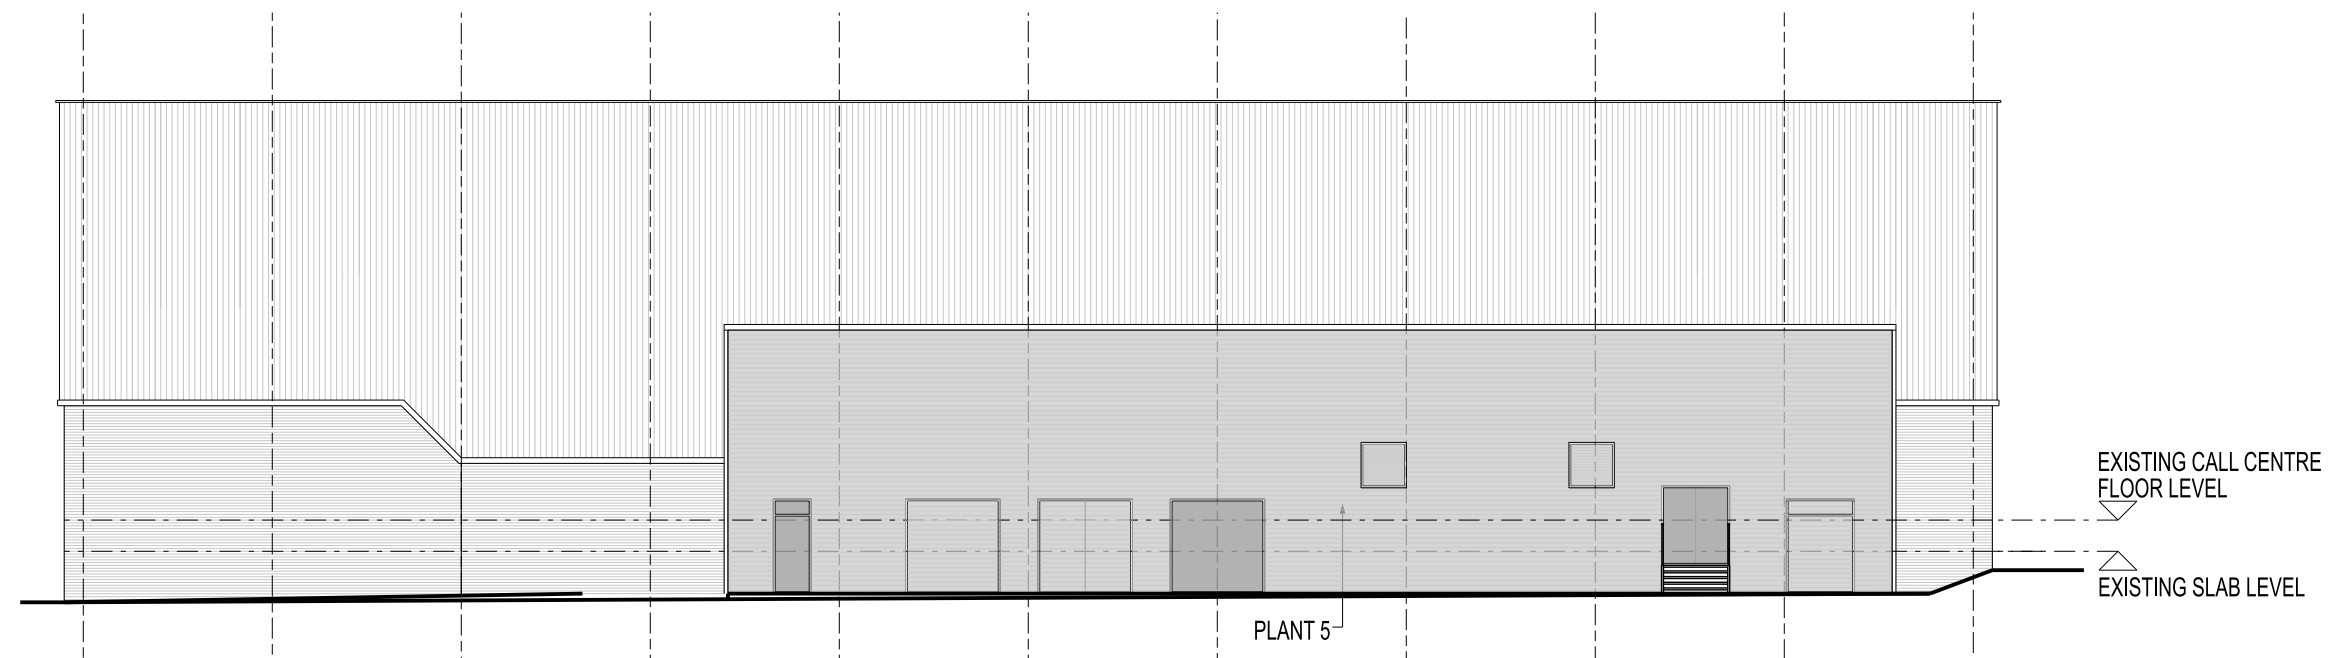

WEST ELEVATION