



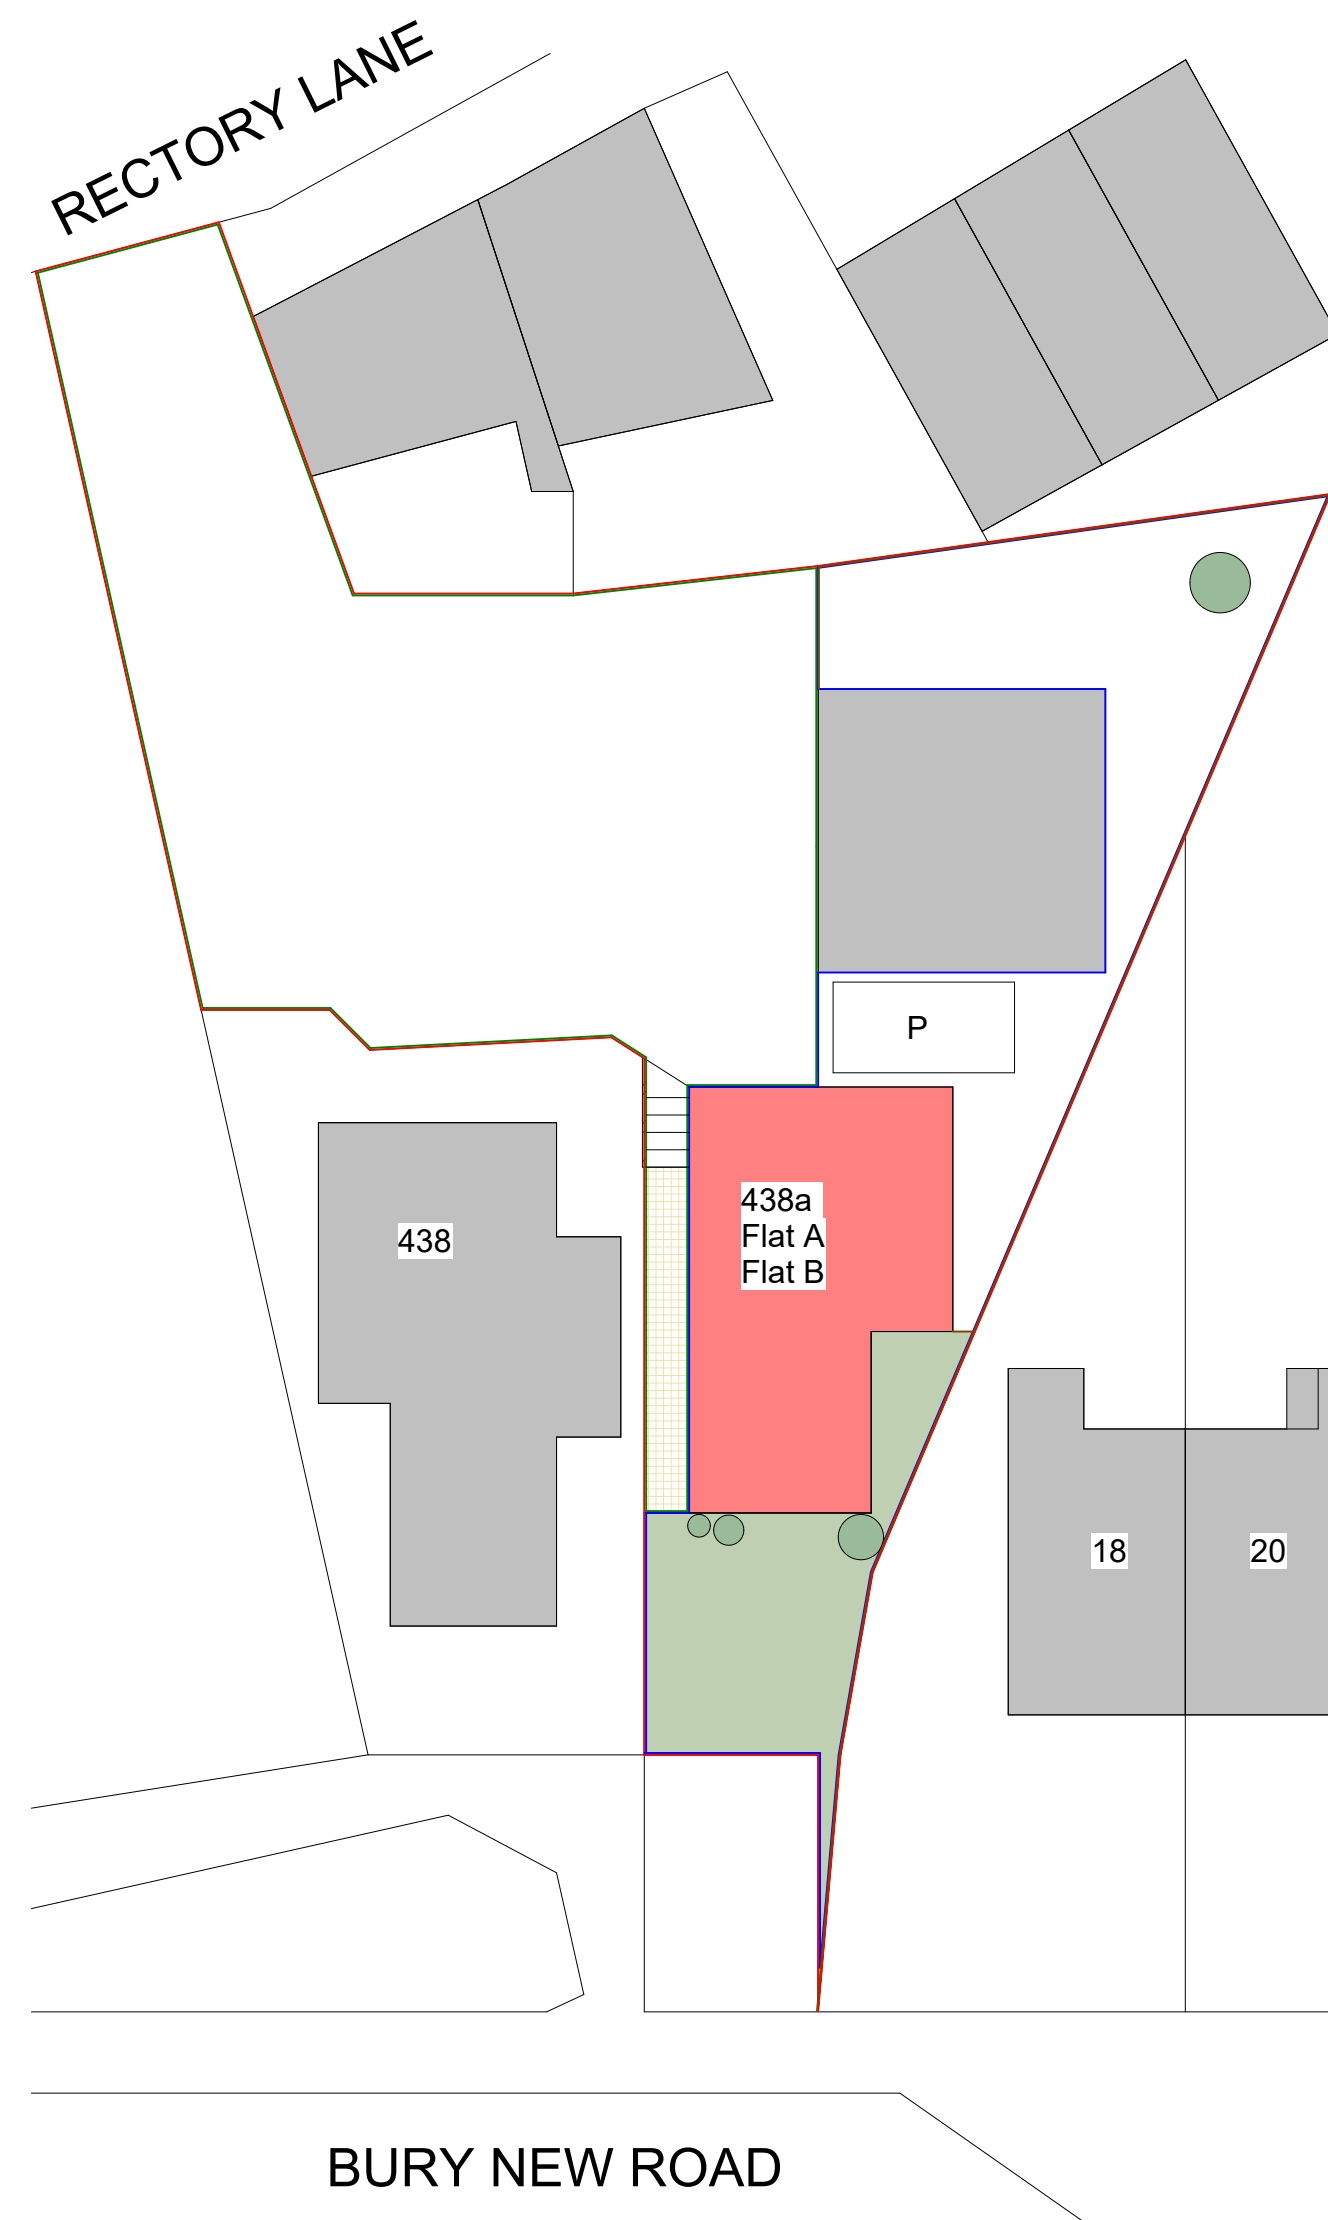

1 Site - Current
1 : 200

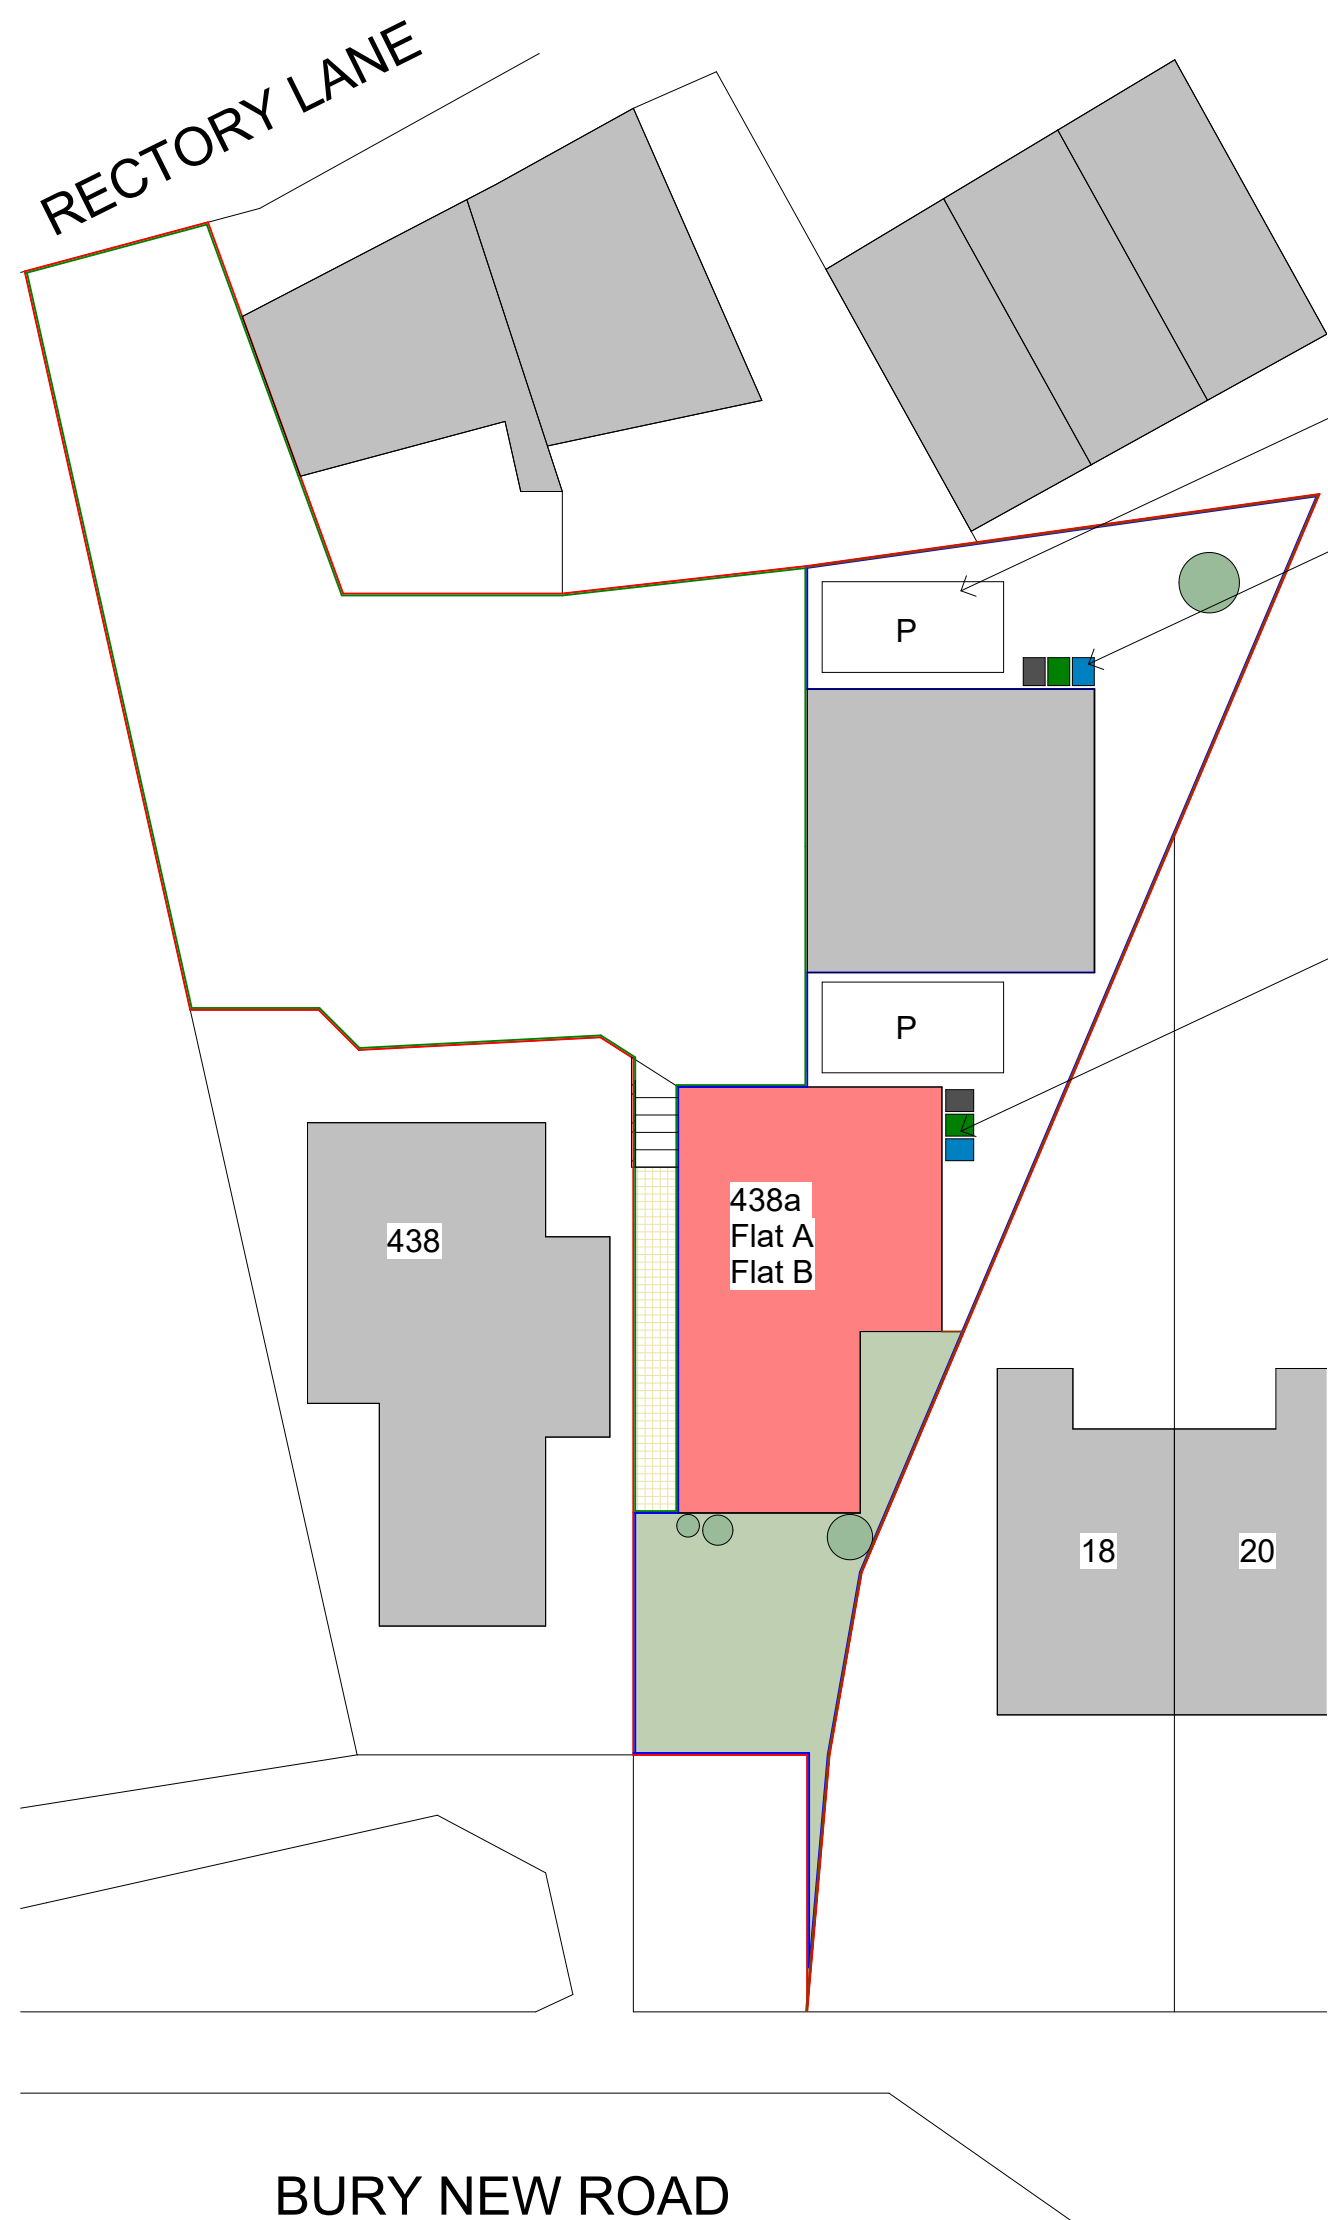


2 Site - Proposed
1 : 200

Proposed parking spot

Bin Stores
1x240L Grey Bin
1x240L Green Bin
1x240L Blue Bin

Bin Stores
1x240L Grey Bin
1x240L Green Bin
1x240L Blue Bin

- Site Key
- Grass
 - Paving Stones
 - Timber Fencing
 - Brickwork
 - Trees
 - Parking
 - Existing Building
 - Site Ownership
 - Right of Way Access
 - 240L Green Bin (Paper and Cardboard)
 - 240L Blue Bin (Recycling Plastic bottles etc)
 - 240L Grey Bin (Waste)

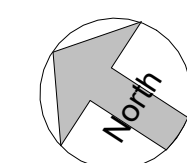

No. Description		Date	Initial
PROJECT 438a Flat A and B, Bury New Road			
TITLE Site - Current & Proposed			
STATUS DESIGN			
DRAWN BY JB	DATE 06/12/2024	SCALE (@ A1) As indicated	
PROJECT NUMBER GSS24113		DRAWING NUMBER 502	REV
GOLD SKETCH S T U D I O S www.goldsketch.co.uk info@goldsketch.co.uk 0161 792 9595			
NOTES © COPYRIGHT - ALL RIGHTS RESERVED. THIS DRAWING MUST NOT BE REPRODUCED WITHOUT PRIOR WRITTEN CONSENT. DRAWING TO BE USED FOR THE STATUS INDICATED ONLY. ALL DIMENSIONS AND SETTING OF WALLS, FENCES AND CONFINED ON SITE, ANY DISCREPANCIES TO BE REPORTED TO THE LEGISLATION RELEVANT CODES OF PRACTICE AND BRITISH STANDARDS. ALL DIMENSIONS ON THIS DRAWING ARE IN MILLIMETRES UNLESS OTHERWISE STATED.			