



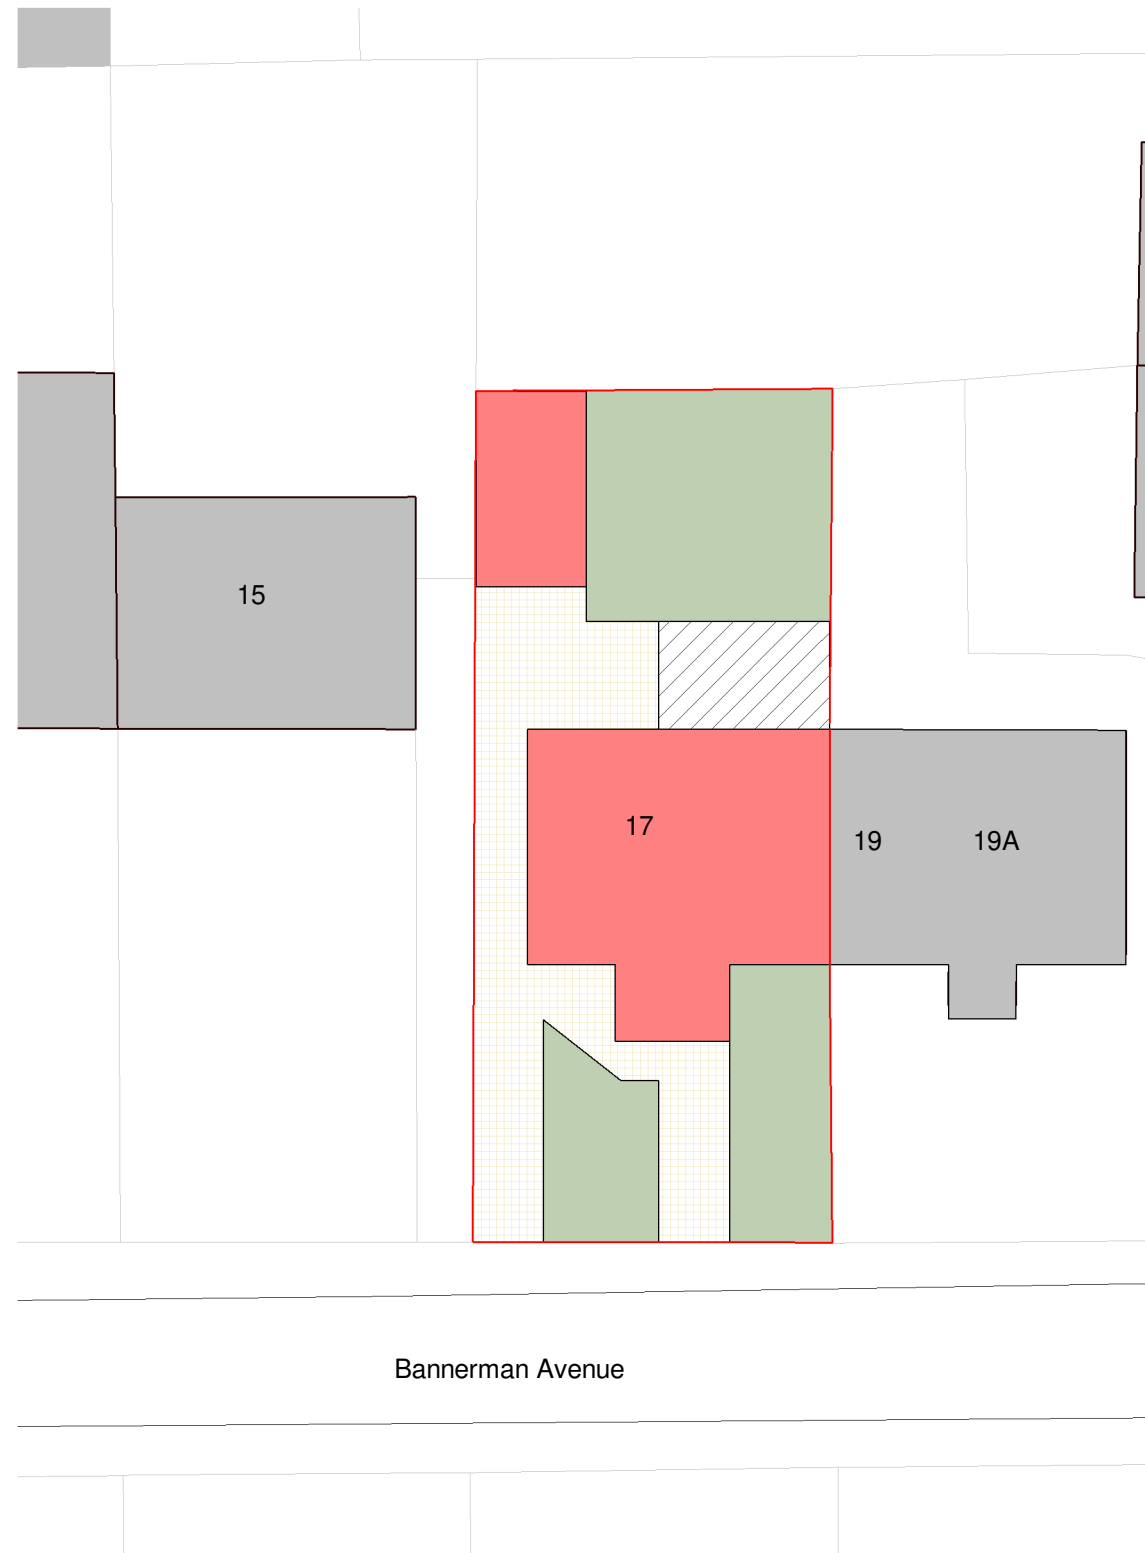

1 Site - Block Plan Existing
1 : 200

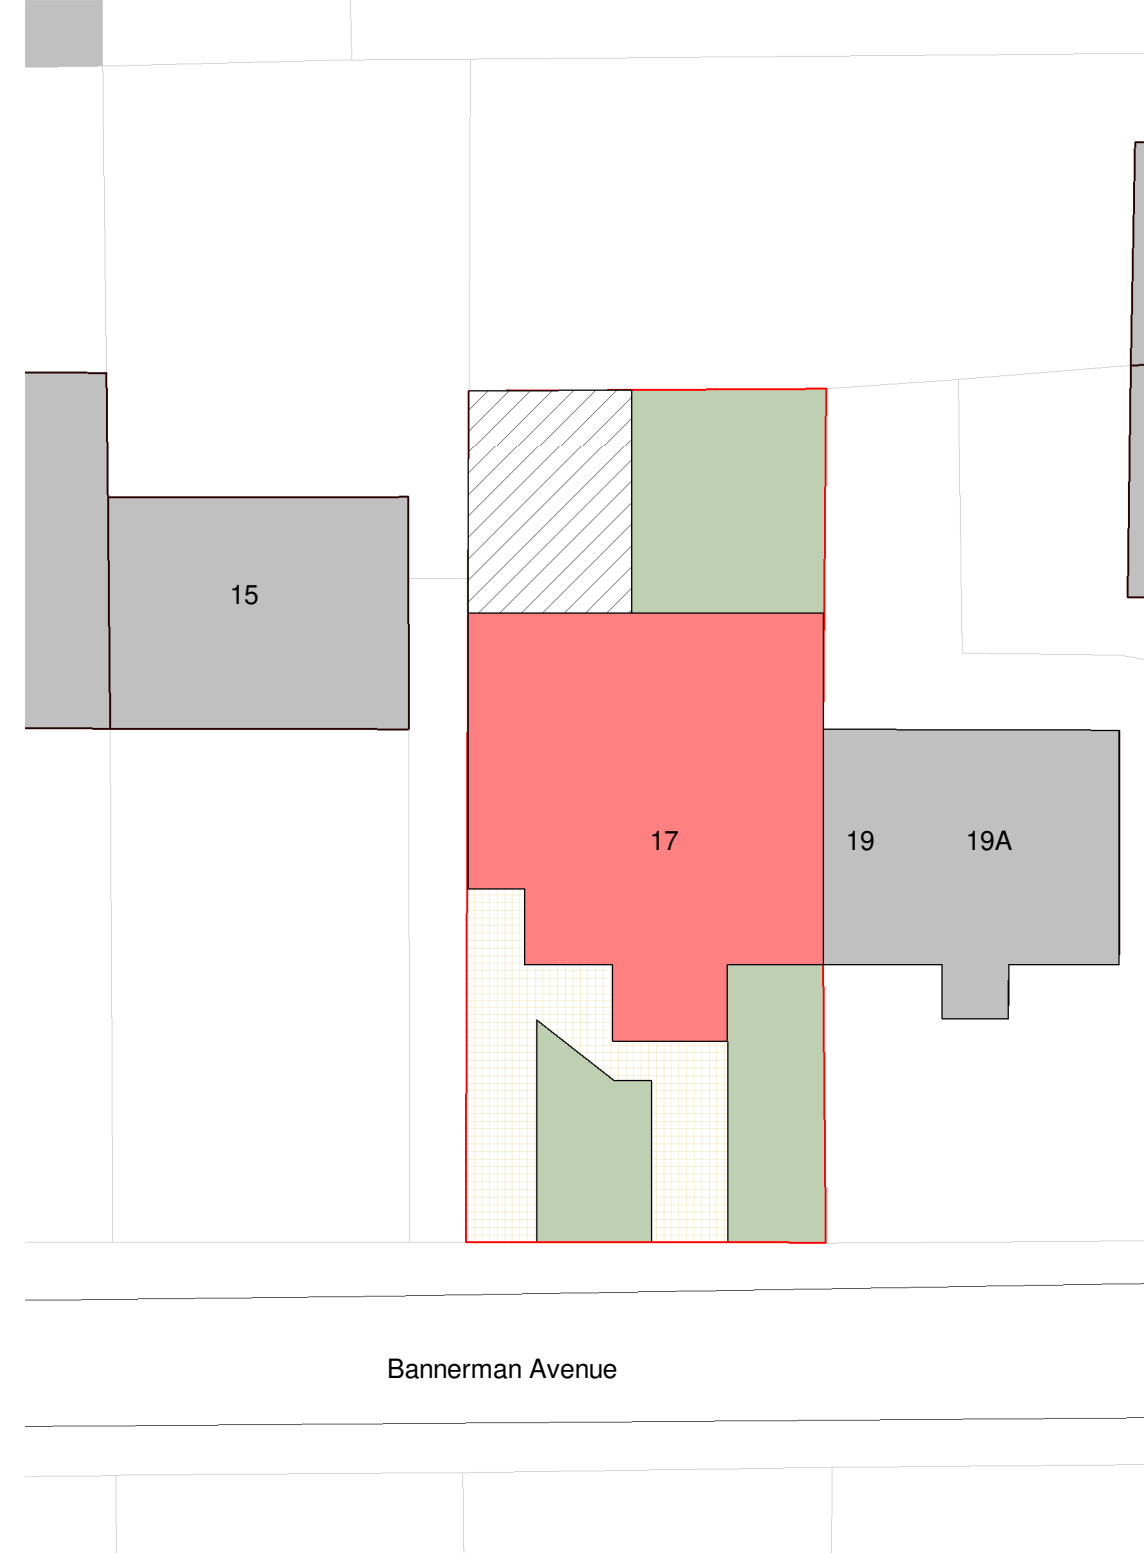

2 Site - Block Plan Proposed
1 : 200

PROJECT	17 Bannerman Avenue	PROJECT NUMBER	GSS22108	DRAWING NUMBER	004	REV						
TITLE	Site - Existing & Proposed	DRAWN BY	CB	CHECKED BY	TP	DATE	16/12/2022	SCALE (@ A1)	1 : 200	No.	Description	Date
CLIENT	Lukasz Rzepecki - Emilia Rzepecka									STATUS	DESIGN	

GOLD SKETCH

S T U D I O S

www.goldsketch.co.uk info@goldsketch.co.uk 0161 792 9595

NOTES

© COPYRIGHT : ALL RIGHTS RESERVED.
THIS DRAWING MUST NOT BE REPRODUCED WITHOUT PRIOR WRITTEN CONSENT.
DRAWING TO BE USED FOR THE STATUS INDICATED ONLY.
ALL DIMENSIONS AND SETTING OUT SHALL BE CHECKED AND CONFIRMED ON SITE. ANY DISCREPANCIES TO BE REPORTED TO THE DESIGNER
PRIOR TO THE COMMENCEMENT OF ANY WORK. ALL WORK AND MATERIALS TO BE IN ACCORDANCE WITH CURRENT STATUTORY LEGISLATION.
RELEVANT CODES OF PRACTICE AND BRITISH STANDARDS. ALL DIMENSIONS ON THIS DRAWING ARE IN MILLIMETRES (UNLESS OTHERWISE STATED).