





1. Site - Location Plan
1 : 1250

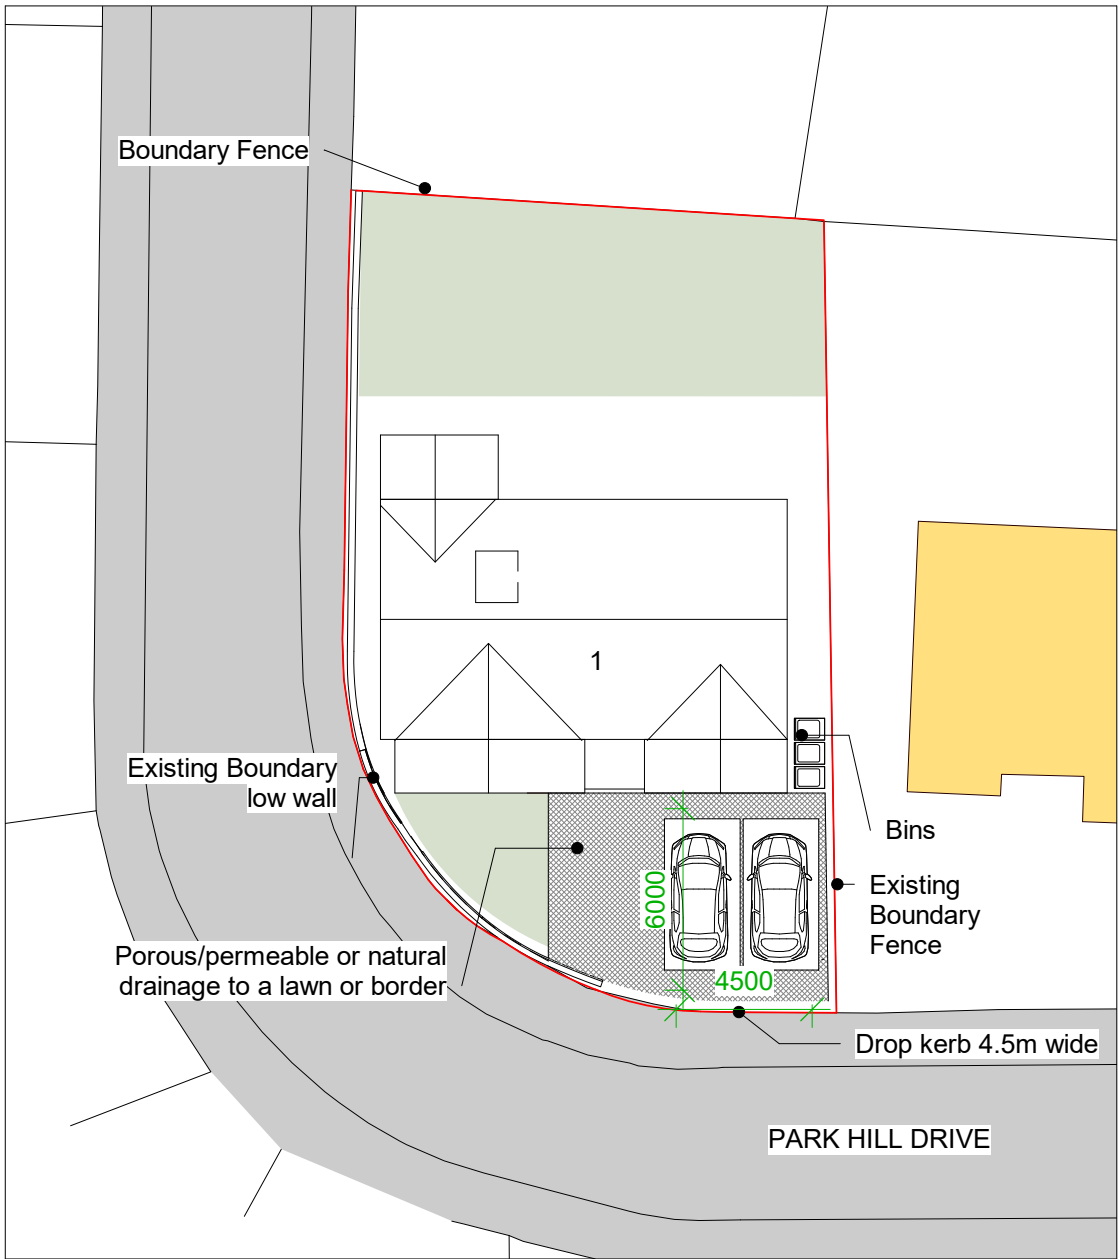


3. Site Block Plan
1 : 250

Legend - Boundaries

Site Boundary

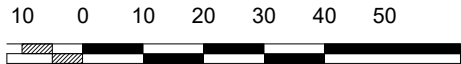

SCALE 1: 1250 m

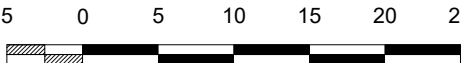

SCALE 1: 500 m

PROJECT
1 Park Hill Drive

PROJECT
1 Park Hill Drive

TITLE
Site - Location and Block Plan

SCALE As indicated@A2 DRAWING No.

PROJECT No. DDS2208 002.1

REV. STATUS

DATE 04/10/2022 13:33:20 PLANNING