




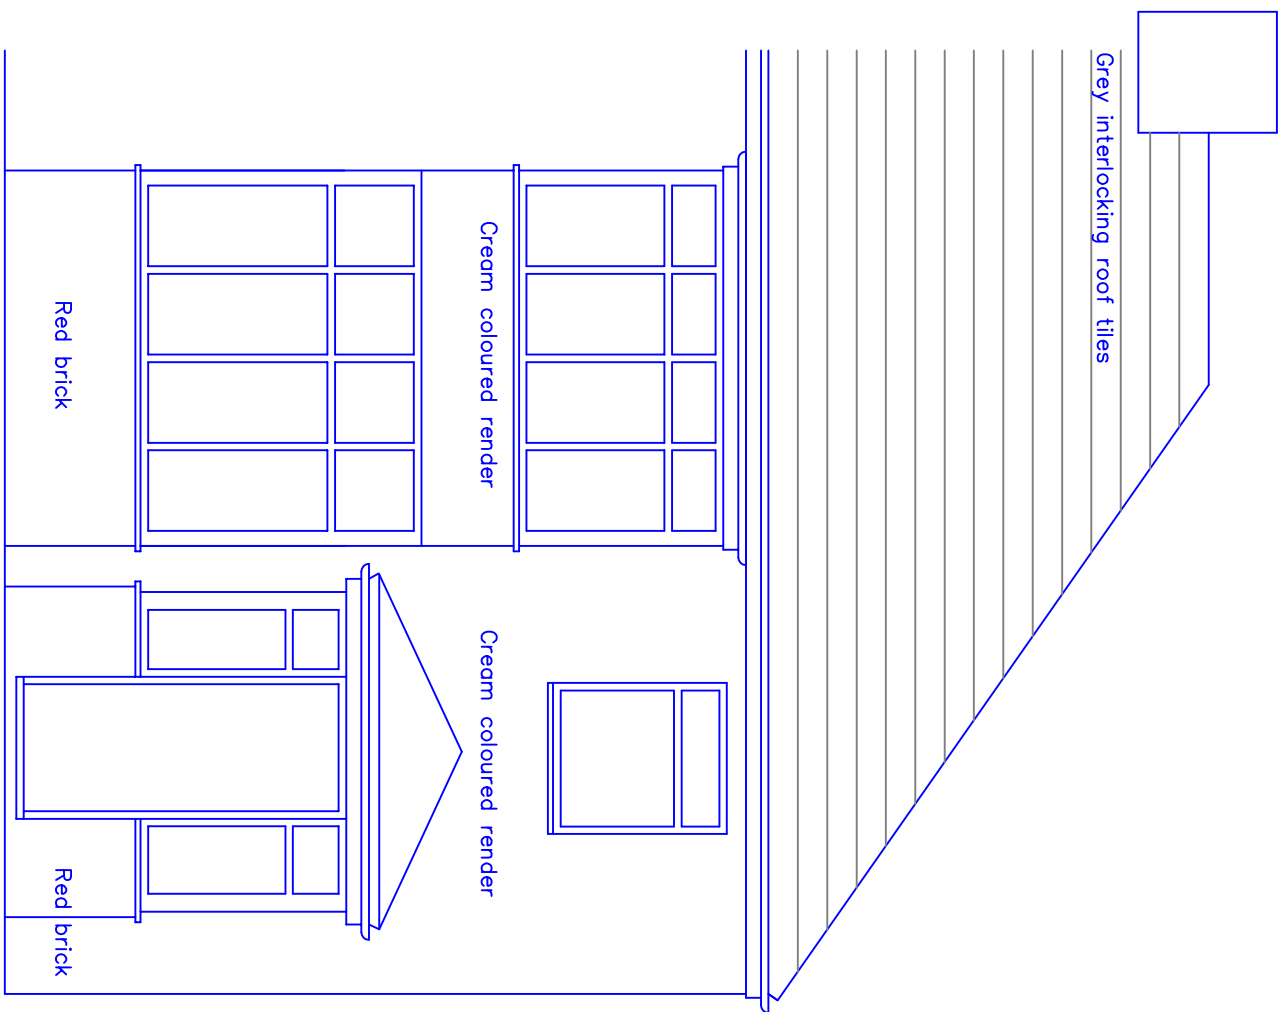


Proposed Front Elevation
No change

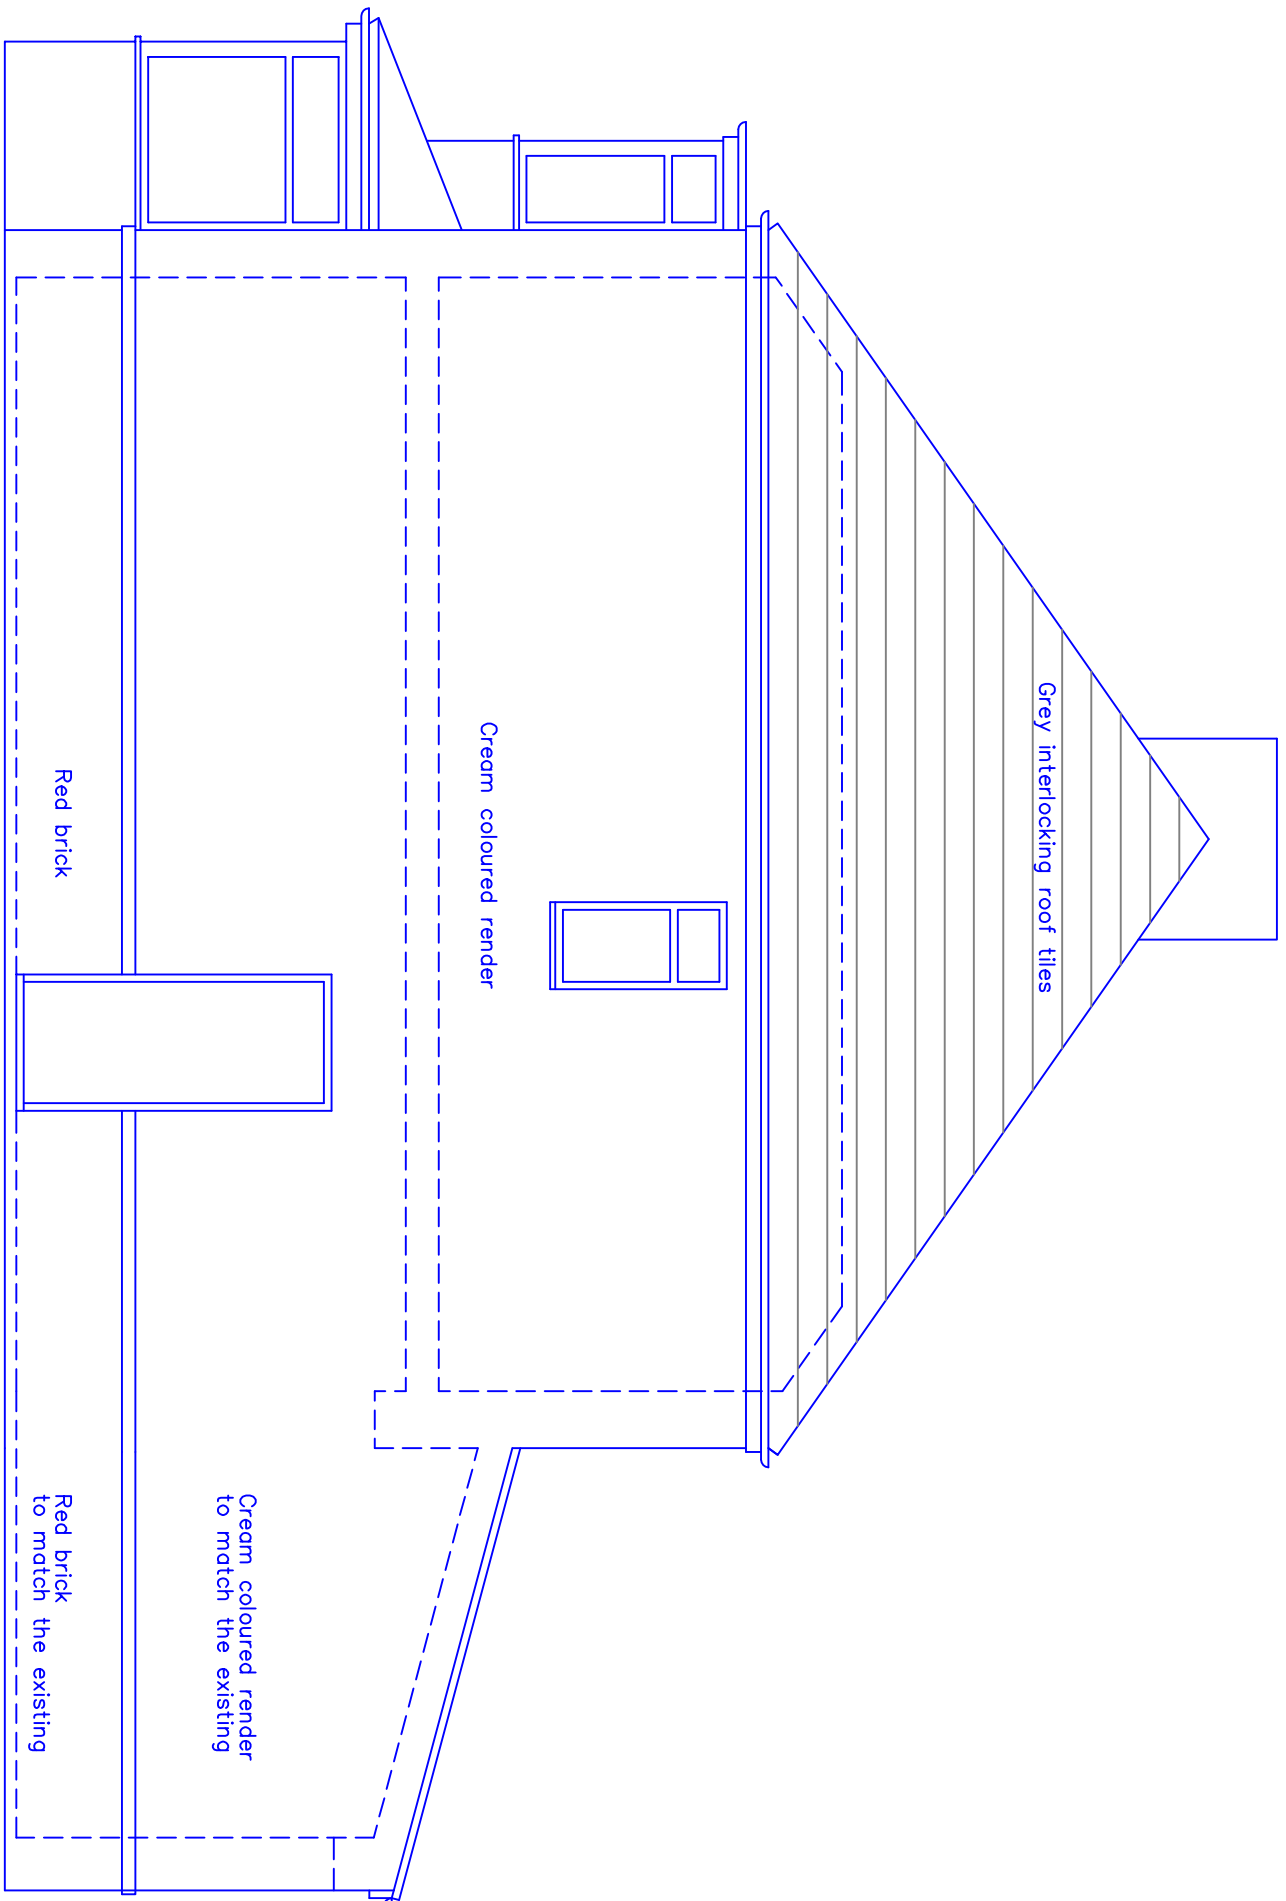


Proposed Side Elevation

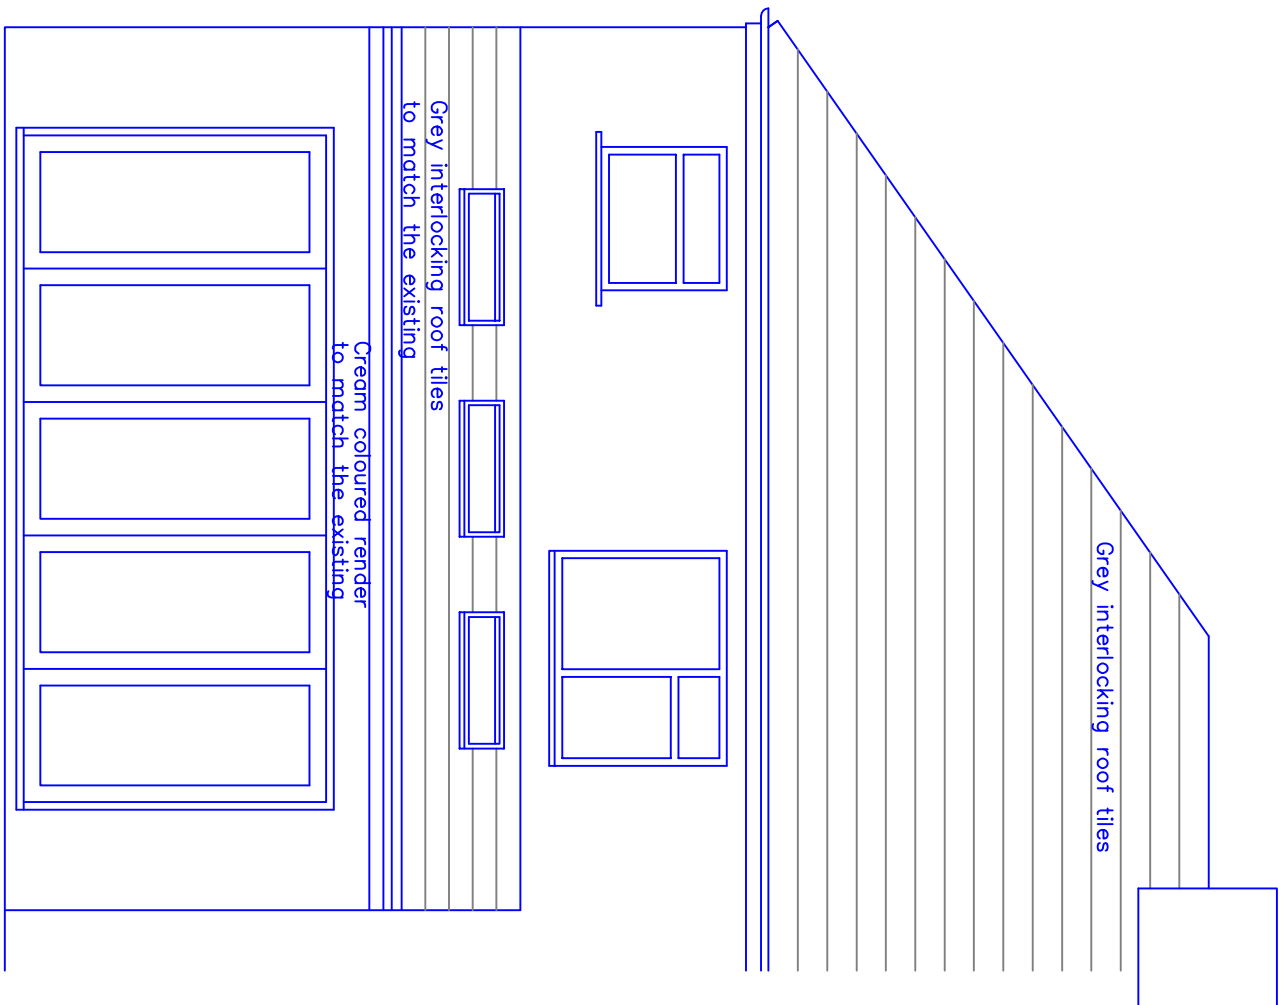

Proposed Rear Elevation

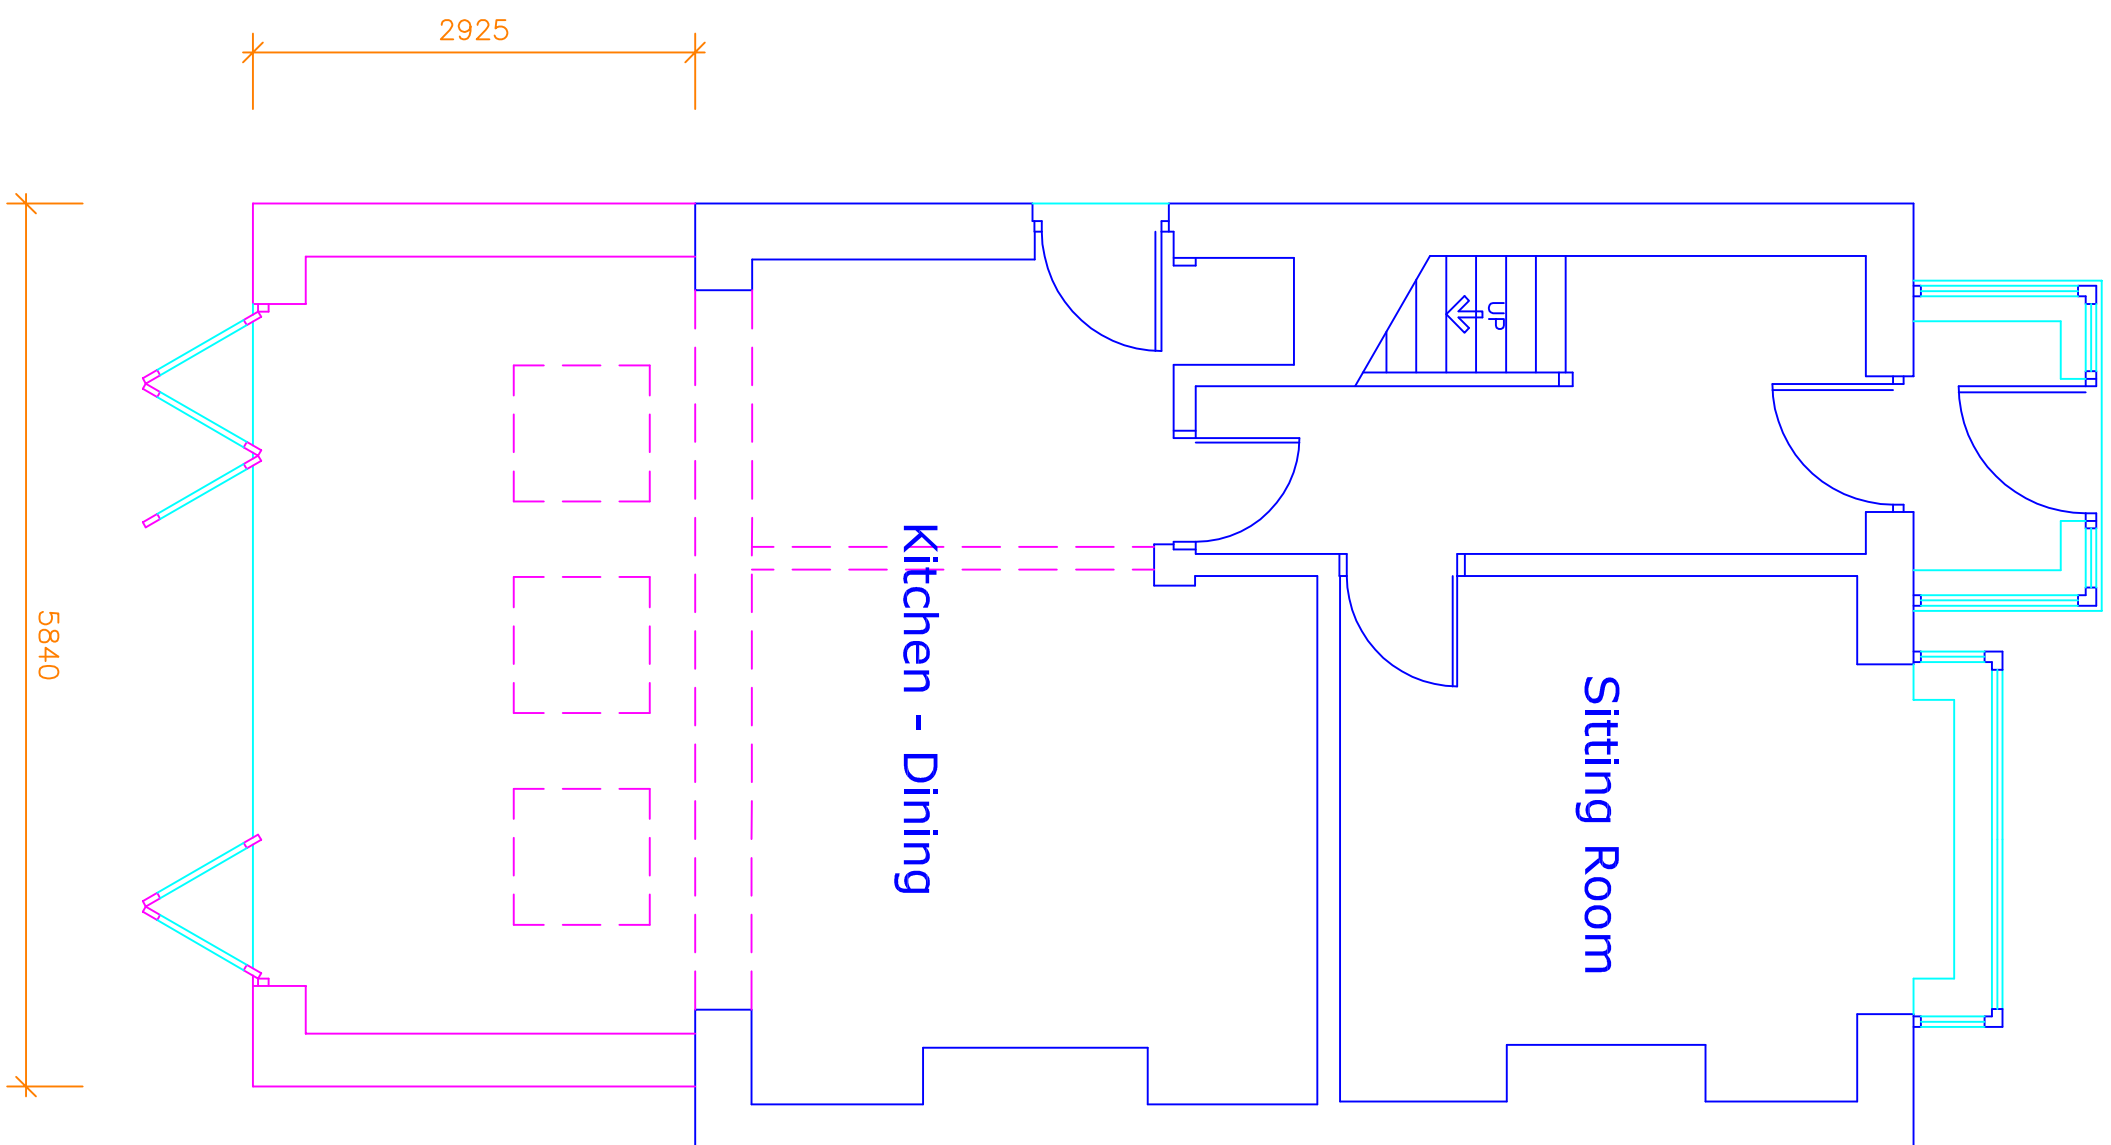

Proposed Plan
Ground Floor

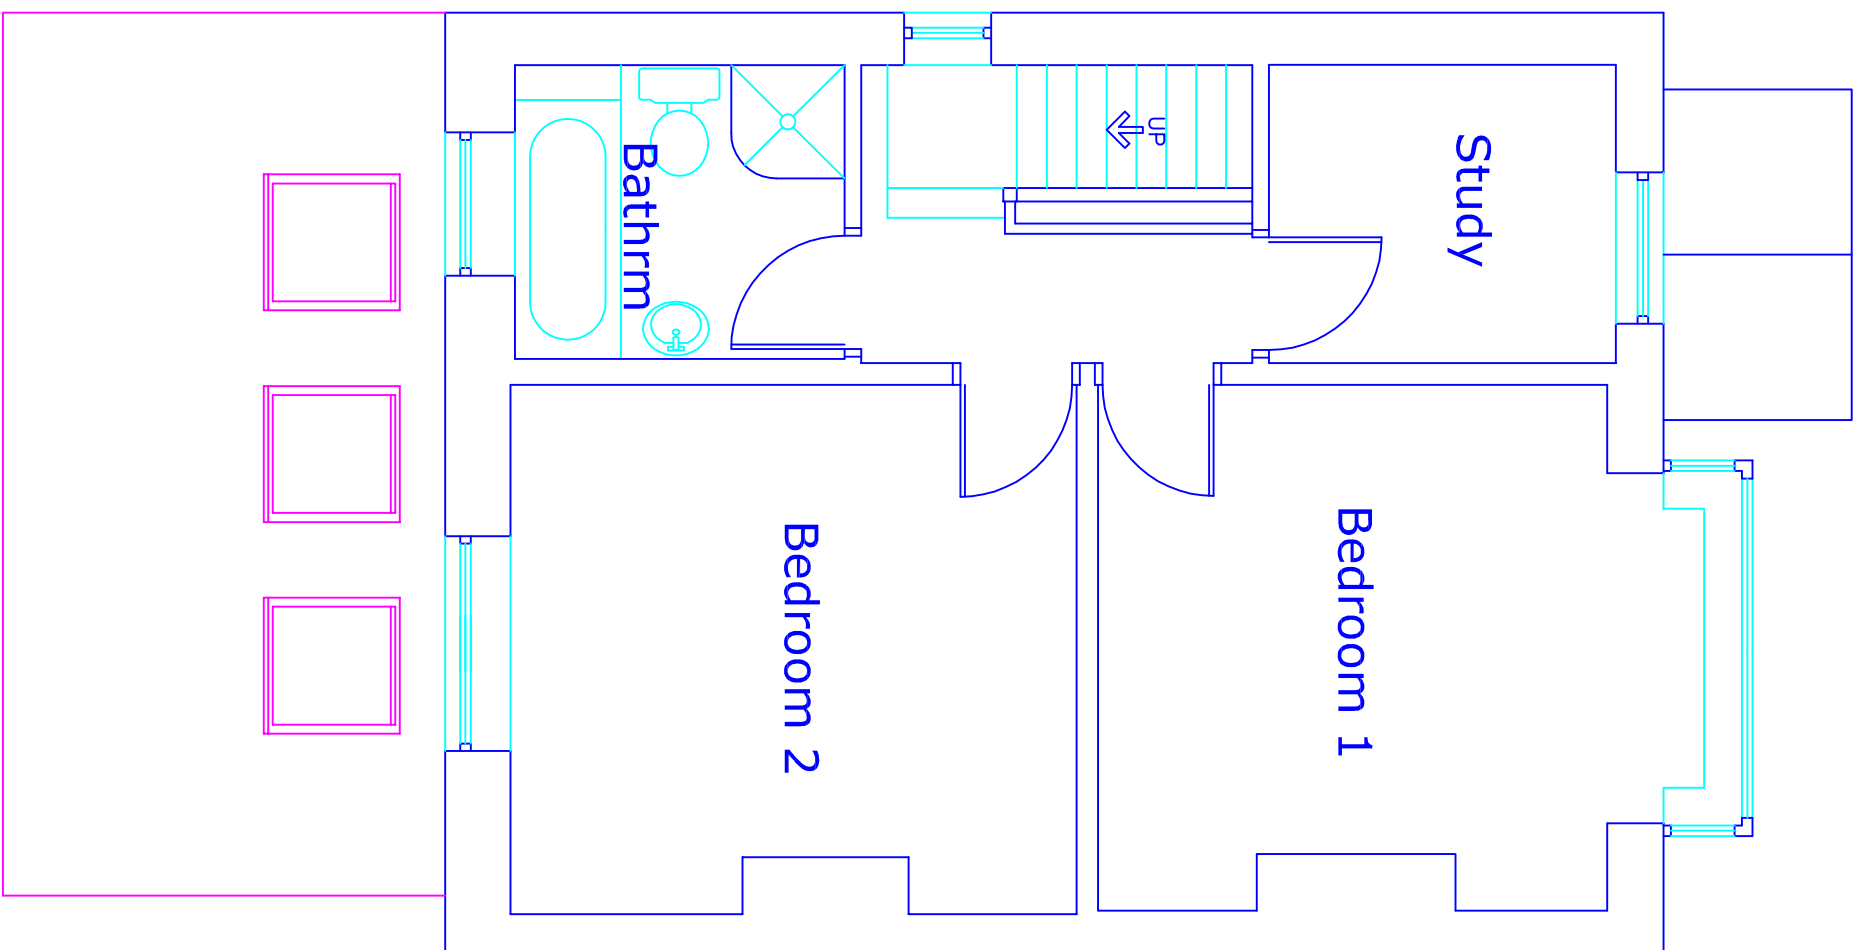

Proposed Plan
First Floor

This drawing and design concept is the property of PPV design. It should not be reproduced without written permission

2 Helmsford Road, Holcombe Village
Ramsbottom, Lancashire BL8 4PA
Gary Peardon (X) (hons) DipArch RIBA
garn@ppv-design.co.uk www.ppv-design.co.uk
T: 0706 822751 M: 07712 669482