
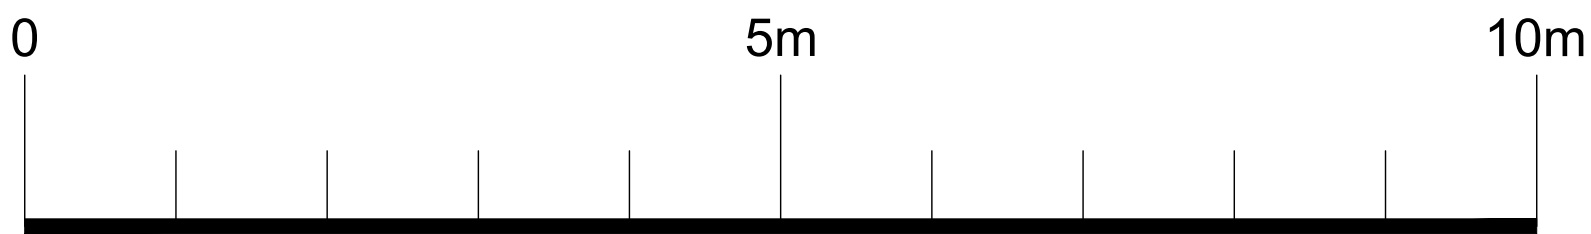


Notes
This drawing is the property of IDC Home Architecture Ltd and copyright is reserved by them. This drawing is not to be copied or disclosed by or to any unauthorised persons without the prior written consent of IDC Home Architecture Ltd.

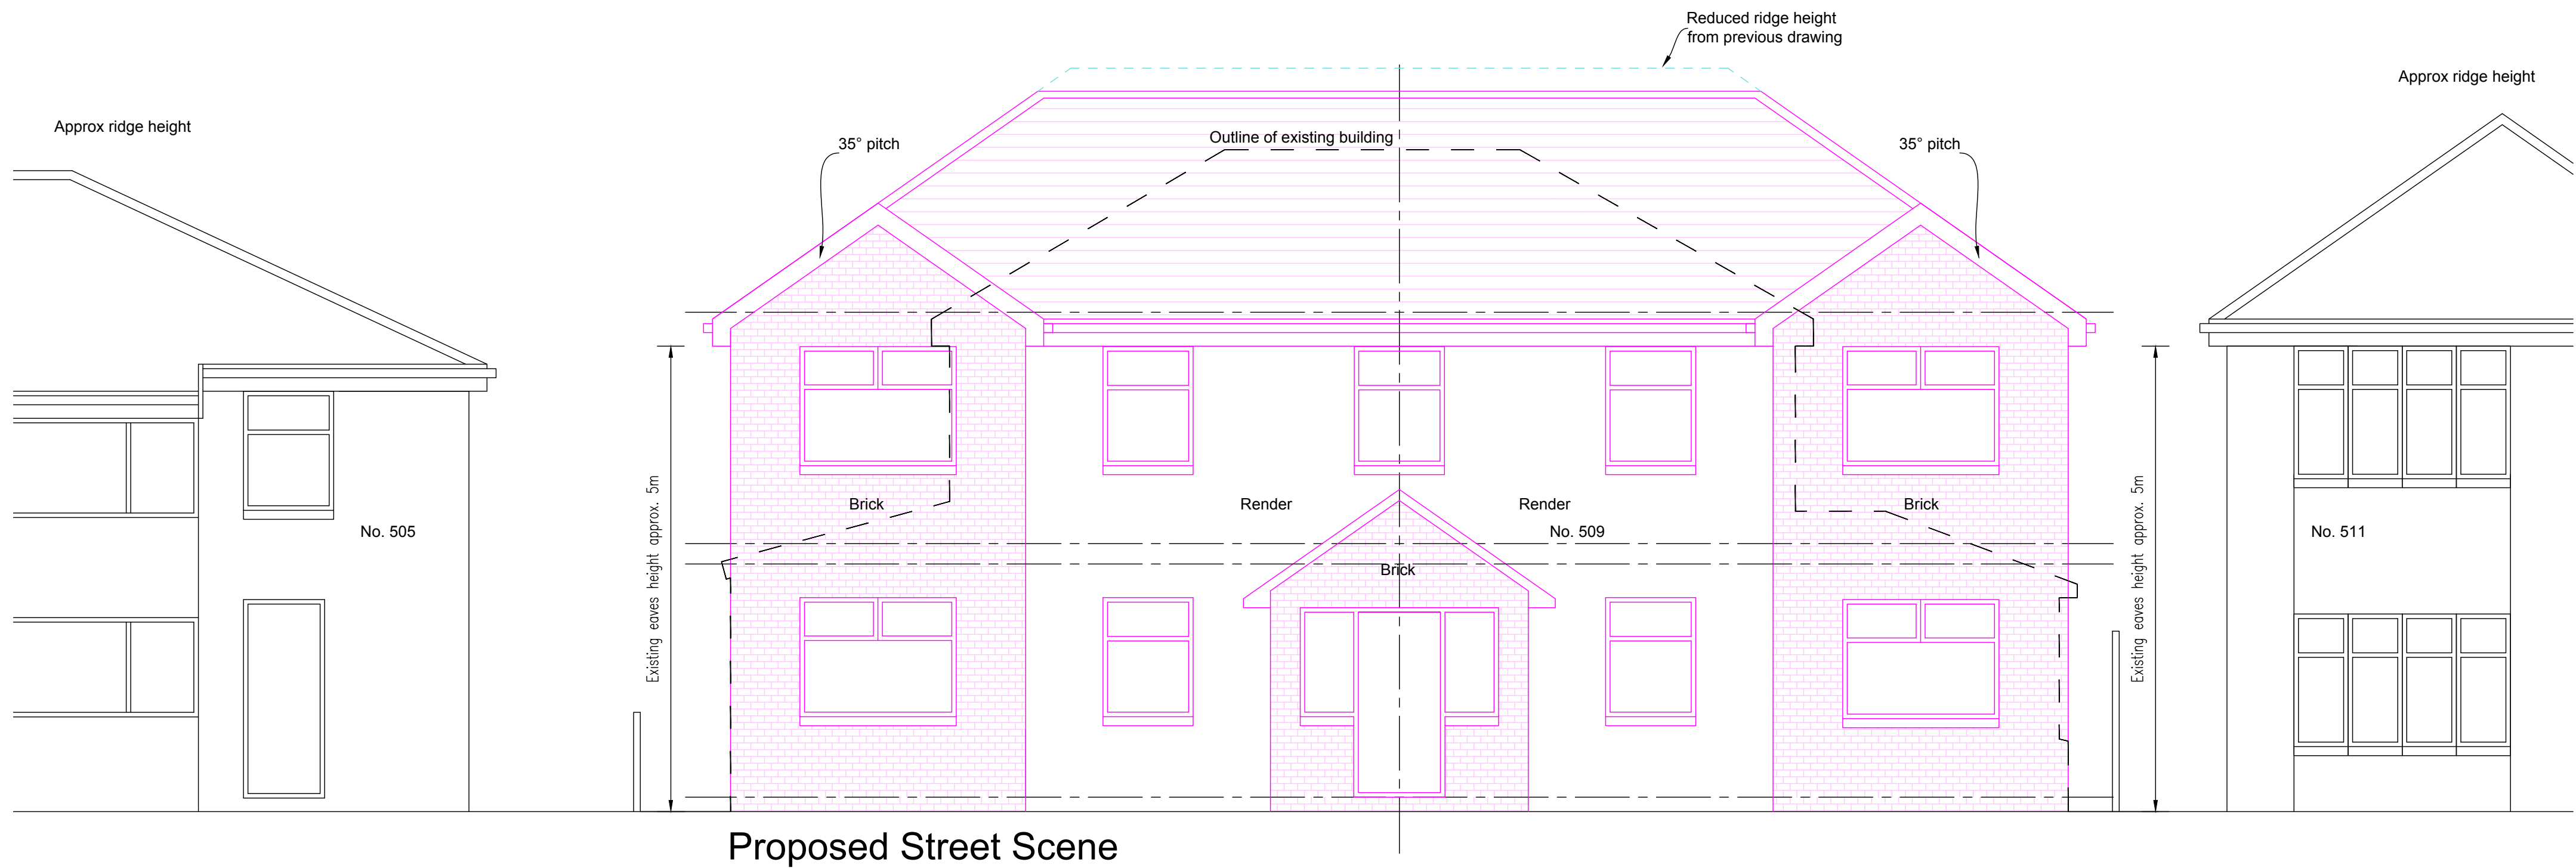

Existing Street Scene

B	04/08/2026	MJ	Further roof updates
A	08/07/2026	MJ	Roof Updated
Rev	Date	Drawn by	Comments

Client		
Mr Nav Zafar		
Project		
509 Bolton Road, Bury		
Side & Rear Extensions		
Drawing		
Indicative street scene		
Date	Drawn by	Scales
June 2026	MJ	1:50 @ A1
Job No - Dwg No - Rev		
HA26010 - 05 - B		



IDC Home
Architecture

5-11 Eagle Street, Accrington, Lancashire, BB5 1LN
T: 01254 232007 E: homearchitecture@email-idc.co.uk