



Existing

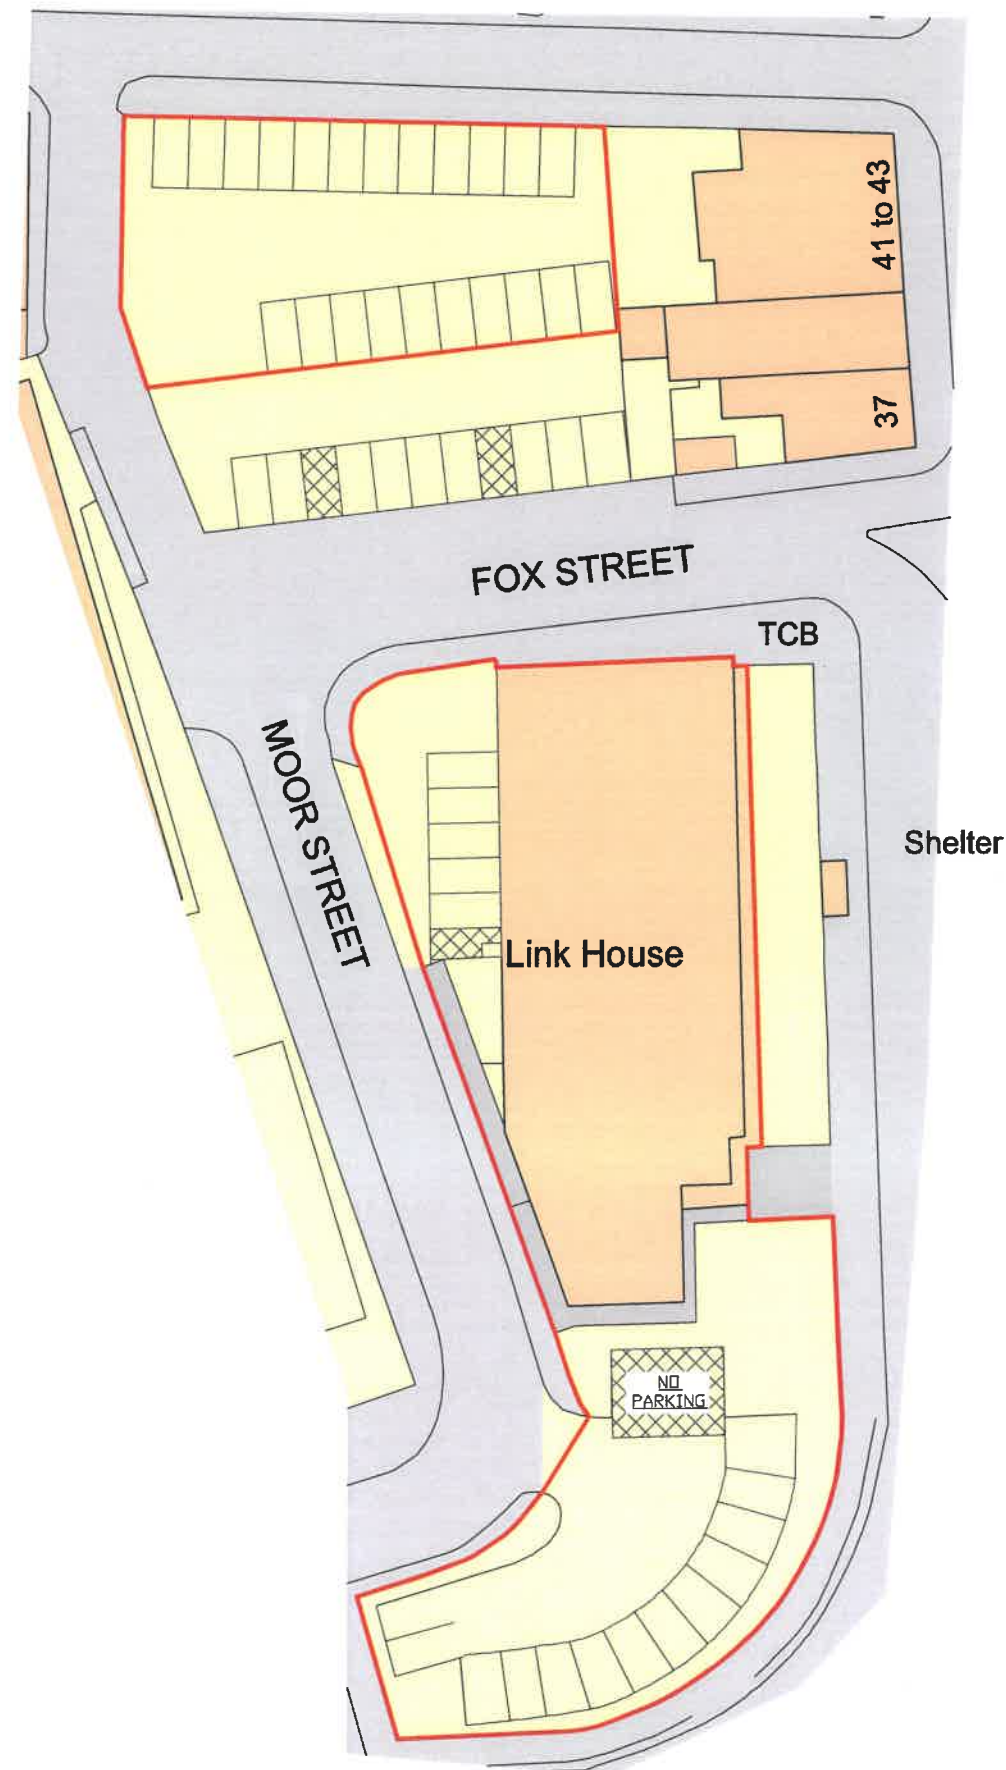

Proposed

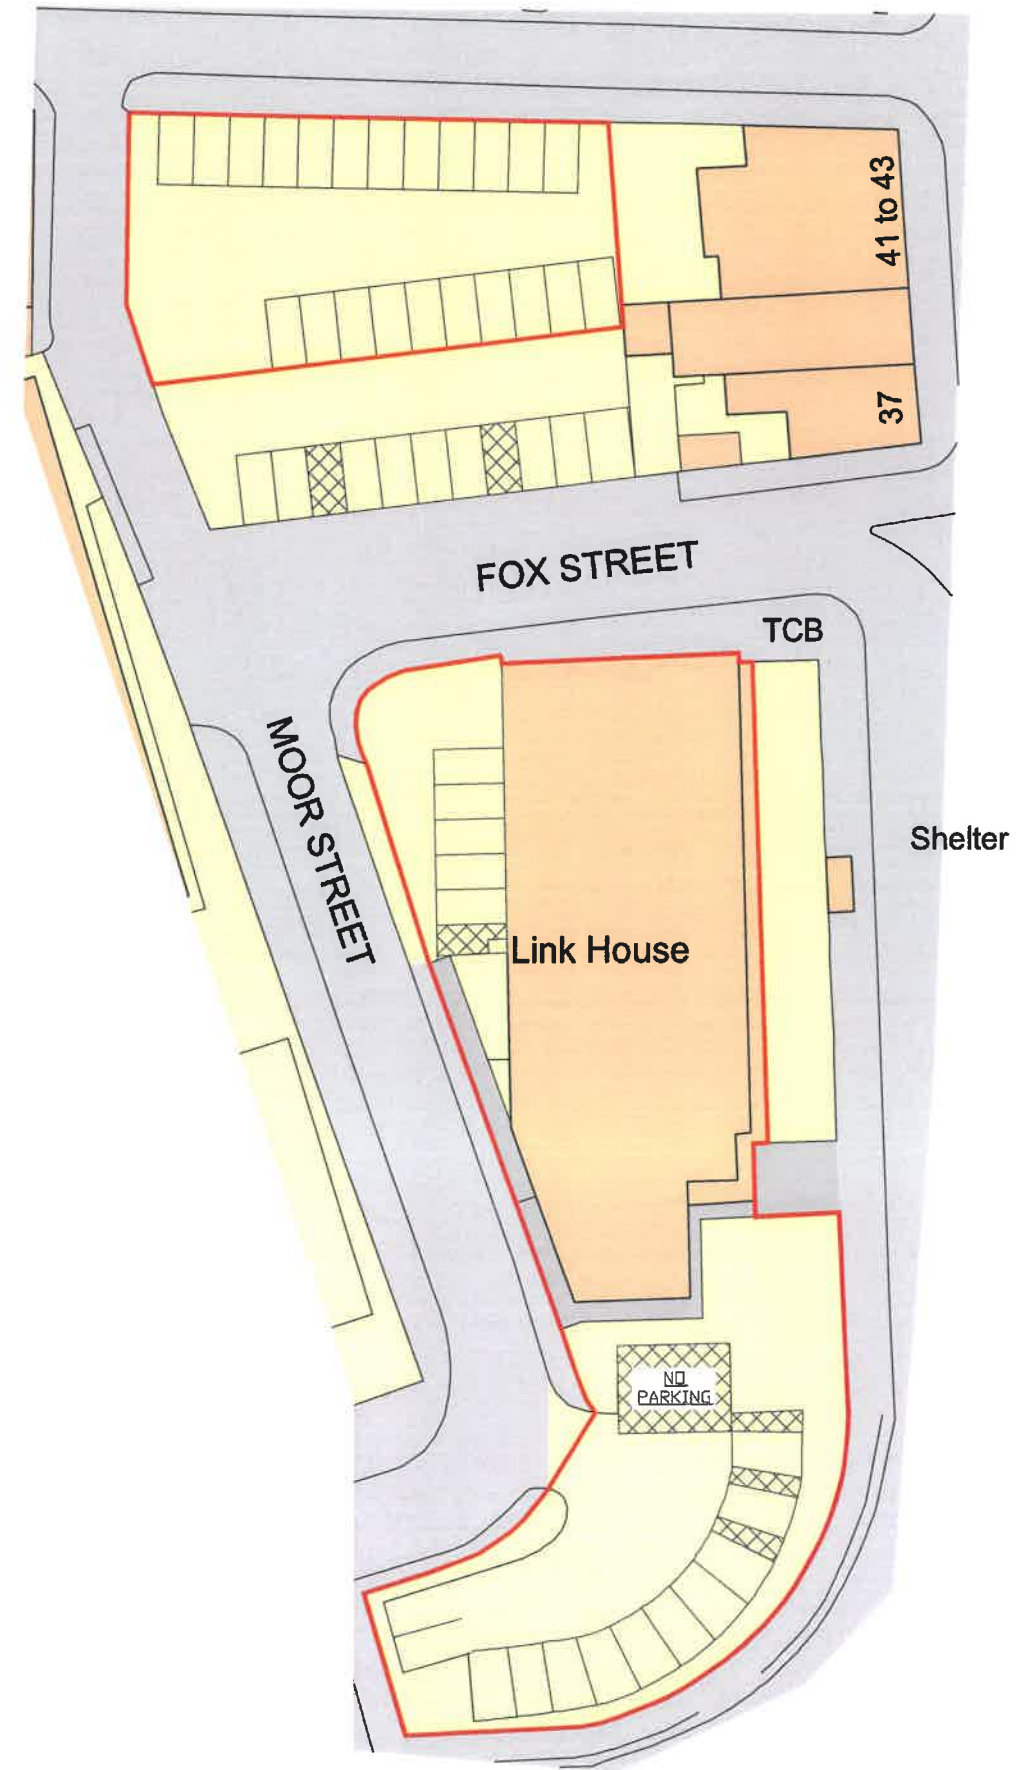

Revision:
A

Client:
Hooked Entertainment Limited

Project:
Link House, Bury

Drawing Title:
Existing and Proposed Car Park Layouts

FIGURE TS9

Drawing Number:
J000339

Revision:
-

Date:
25.04.2022

Scale:
1:500@A3

Drawn By:
KG

Checked By:
KG

Status:
Information

This drawing is the copyright of Focus Transport Planning Ltd. and may not be loaned, copied or reproduced in any way, or used for any offer, quote, tender or construction purposes without prior written consent of the company.

DO NOT SCALE - Follow any figured dimensions.

This drawing has been prepared for feasibility purposes and does not represent a construction plan. All design aspects to be confirmed at the appropriate detailed design stage.