

65-69 ROCHDALE ROAD / REAR MOSQUE

FLAT 6 SECOND-FLOOR SECTION AND REAR BUILDING RELATIONSHIP


PROPOSED

NOOR-UL-ISLAM MOSQUE

Yarwood Street elevation - projected side profile
Roof height approximately 10.0 m above assumed ground

65-69 ROCHDALE ROAD

Section B-B through Flat 6

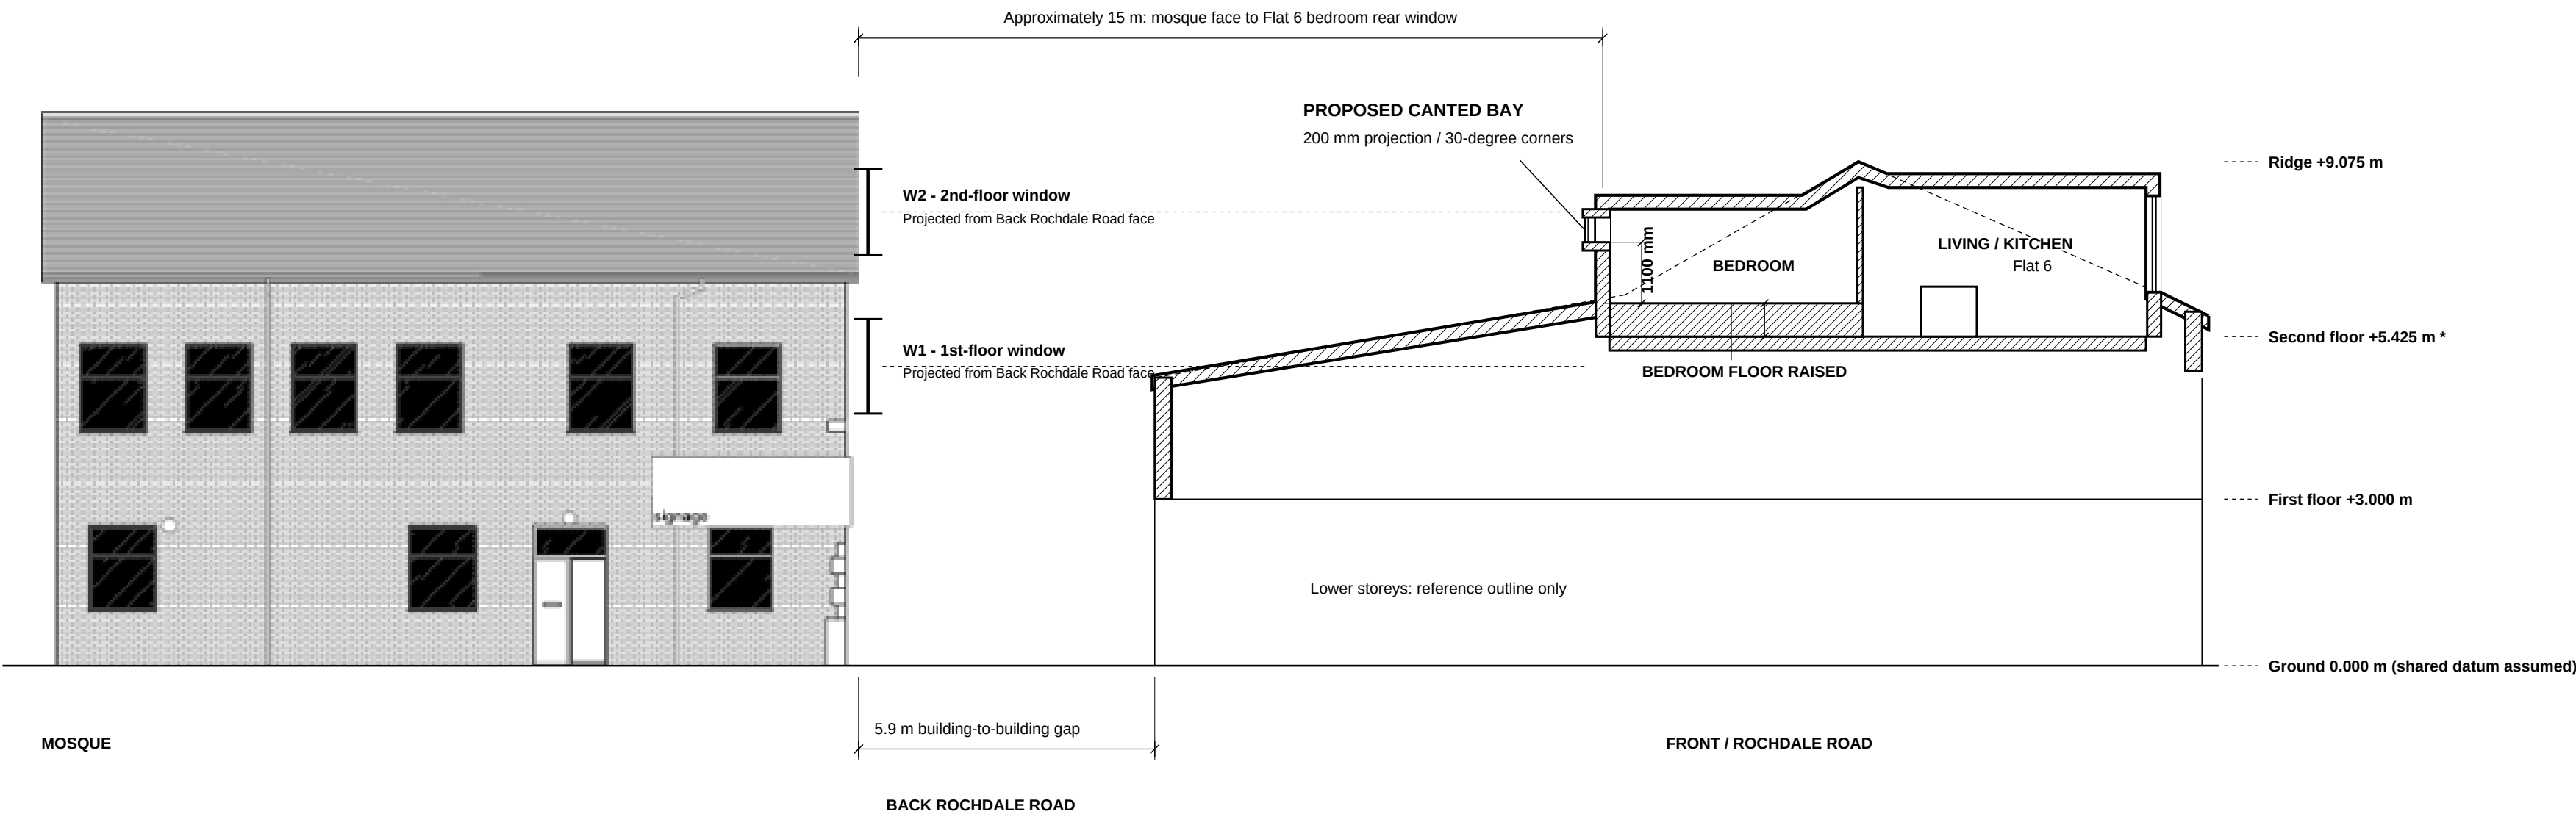

RELATIONSHIP VIEW | 1:100 AT A2

Mosque side profile and return-window heights are projected context; they are not a continuous cut.

BACK ROCHDALE ROAD GABLE - TWO WINDOWS

Source elevation detail; windows are offset horizontally (not stacked on one axis).




W2 - SECOND FLOOR

Approx. sill 7.39 m / head 8.95 m
Above assumed mosque ground level

W1 - FIRST FLOOR

Approx. sill 4.54 m / head 6.24 m
Above assumed mosque ground level


BLOCK PLAN / PROJECTION AXIS

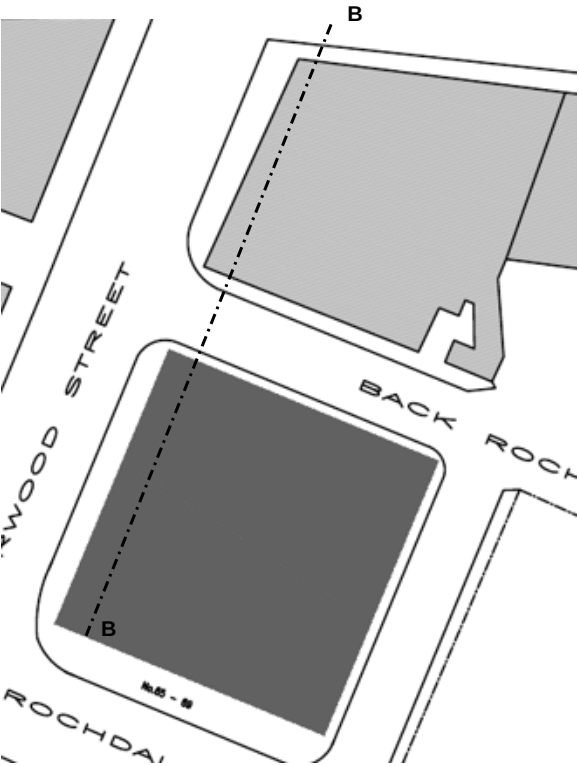

Block plan inset - not to scale.
Dashed axis: Flat 6 cut extended.

PROPOSED BAY WINDOW - PLAN DETAIL

200 mm projection with two 30-degree side returns
Overall window width illustrative; confirm from survey.

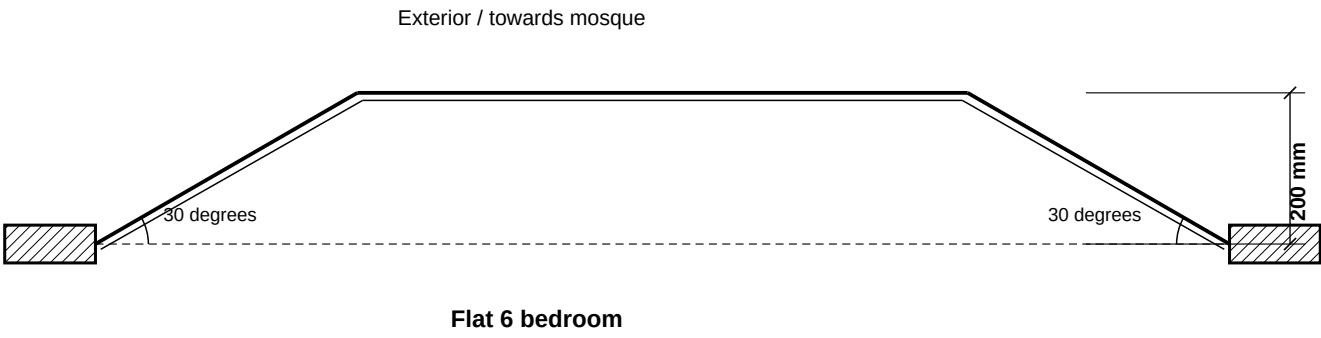

PLAN DETAIL | 1:10 AT A2

Section above shows centre cut; angled corners shown here.