



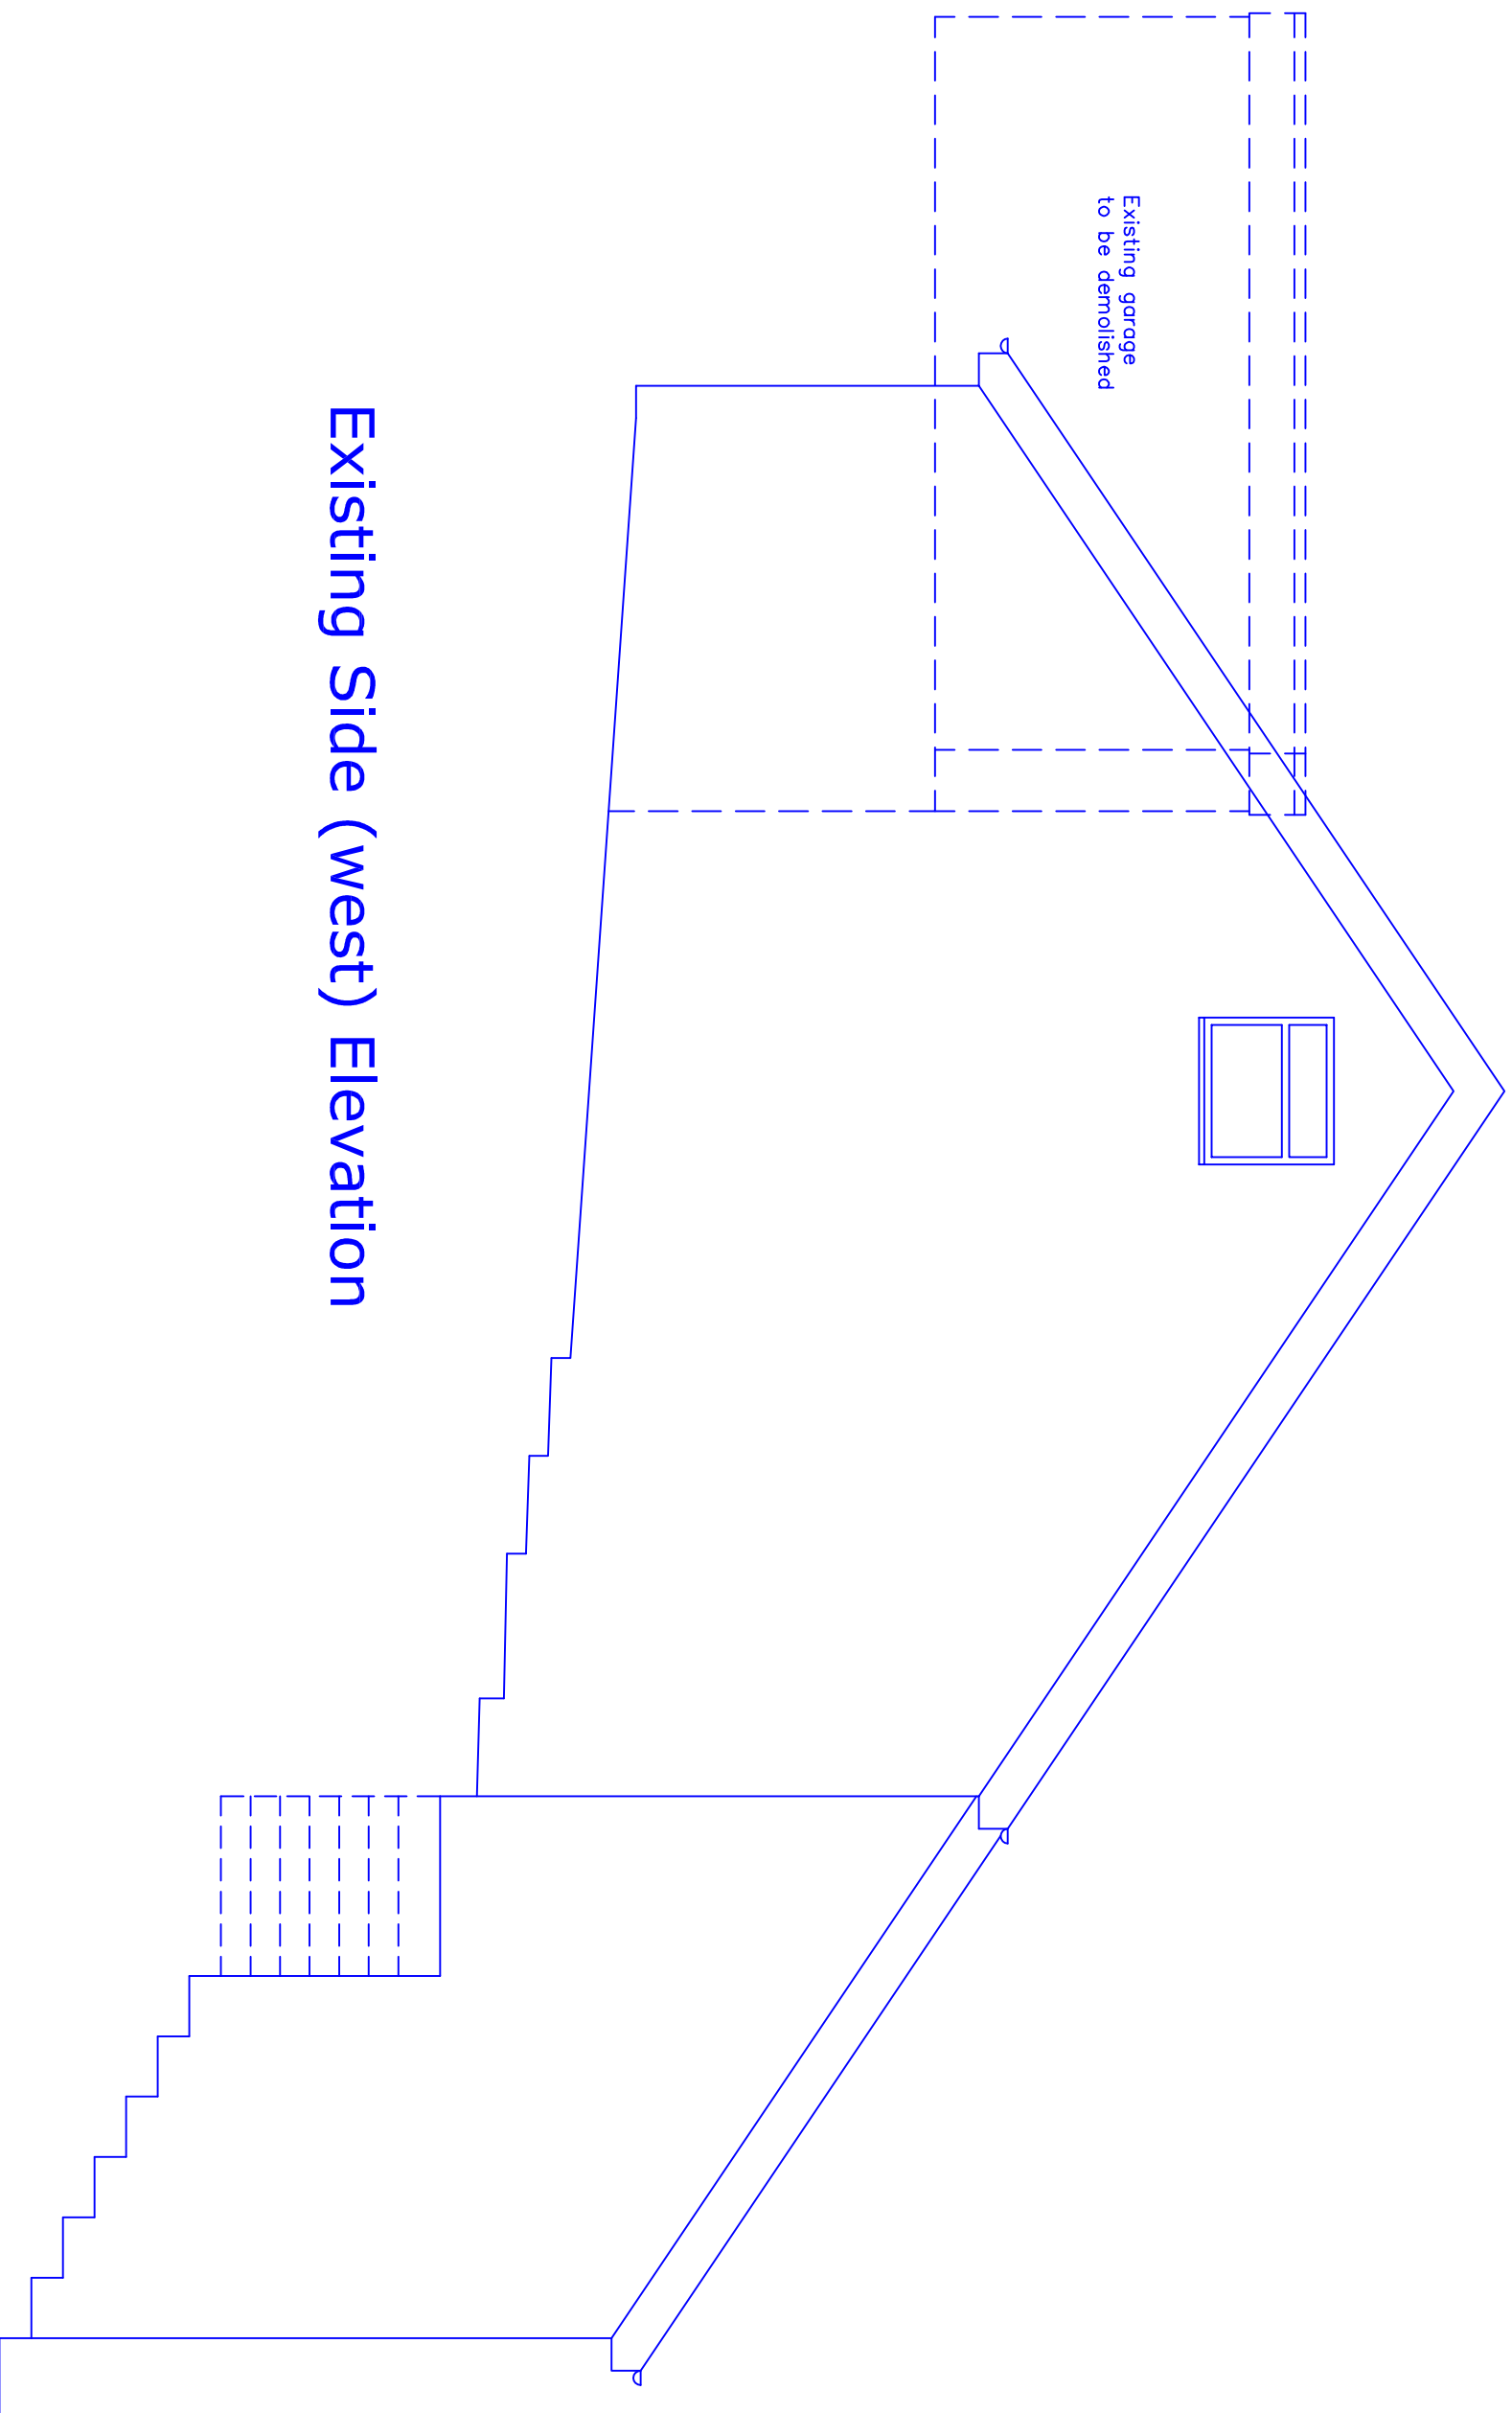

Existing Side (west) Elevation

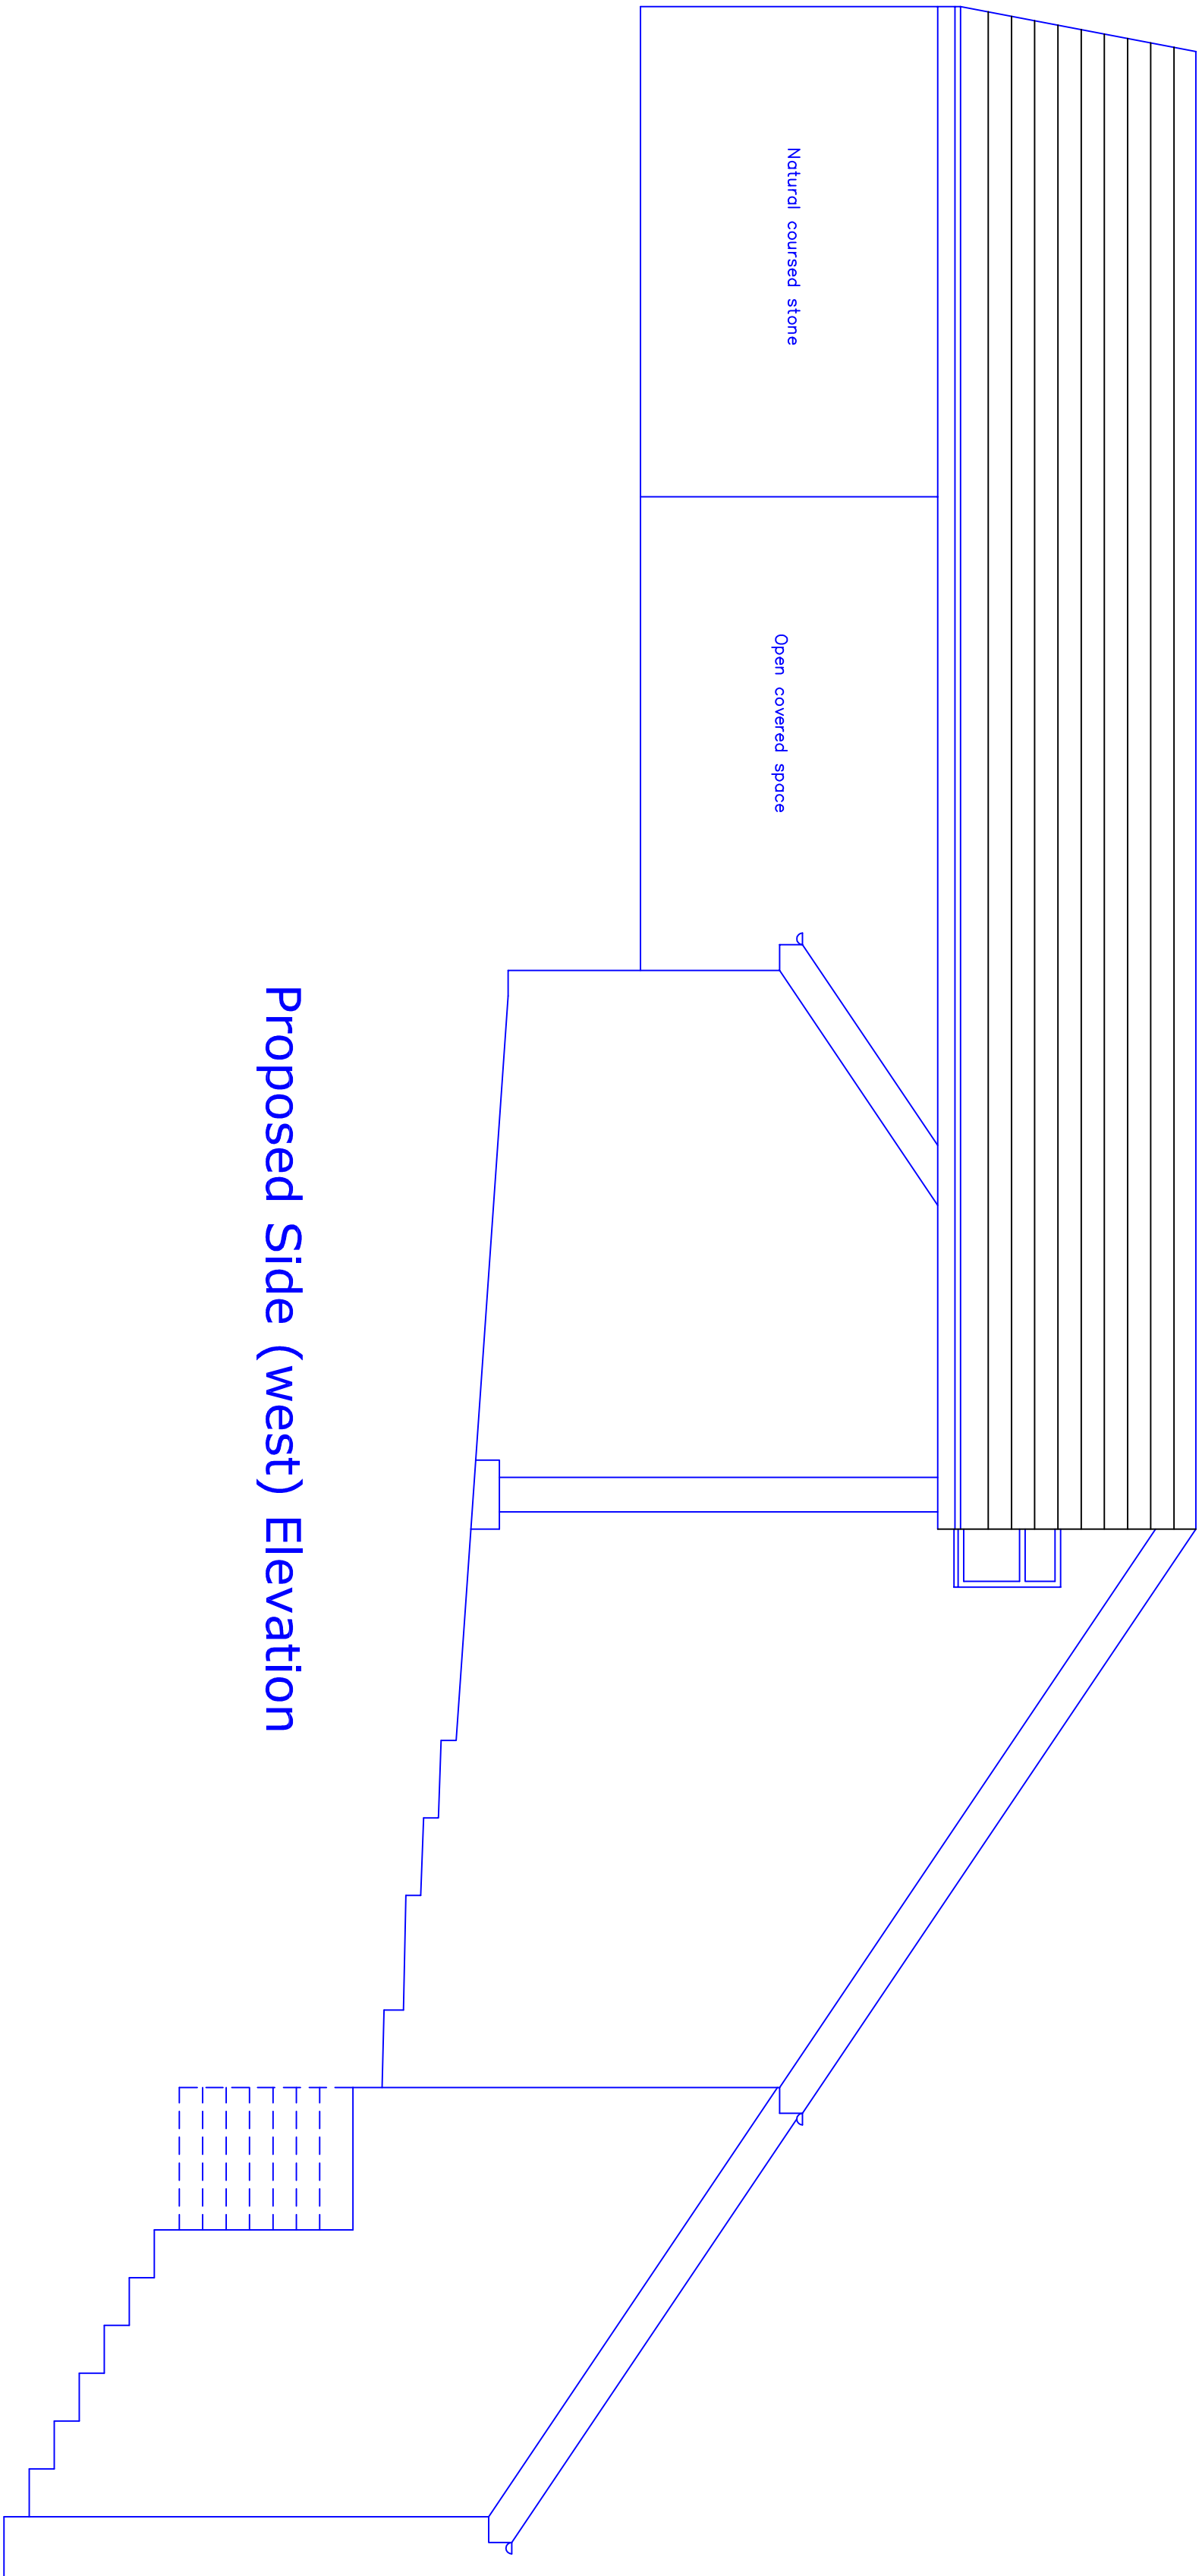

Proposed Side (west) Elevation

This drawing and design concept is the property of PPV design. It should not be reproduced without written permission

2 Helmsford Road, Holcombe Village  
Karnesbottom, Lancashire BL8 4PA  
Gary Dearden (PPL) (hons) DipArch RIBA  
gary@ppv-design.co.uk www.ppv-design.co.uk  
T: 0706 622731 M: 07112 669482



Redlands  
Rawsons Rake  
Holcombe  
BL0 9HH  
scale 1:50 at A1  
January 2022  
Existing and Proposed  
Side Elevation West

PPV design Ltd