


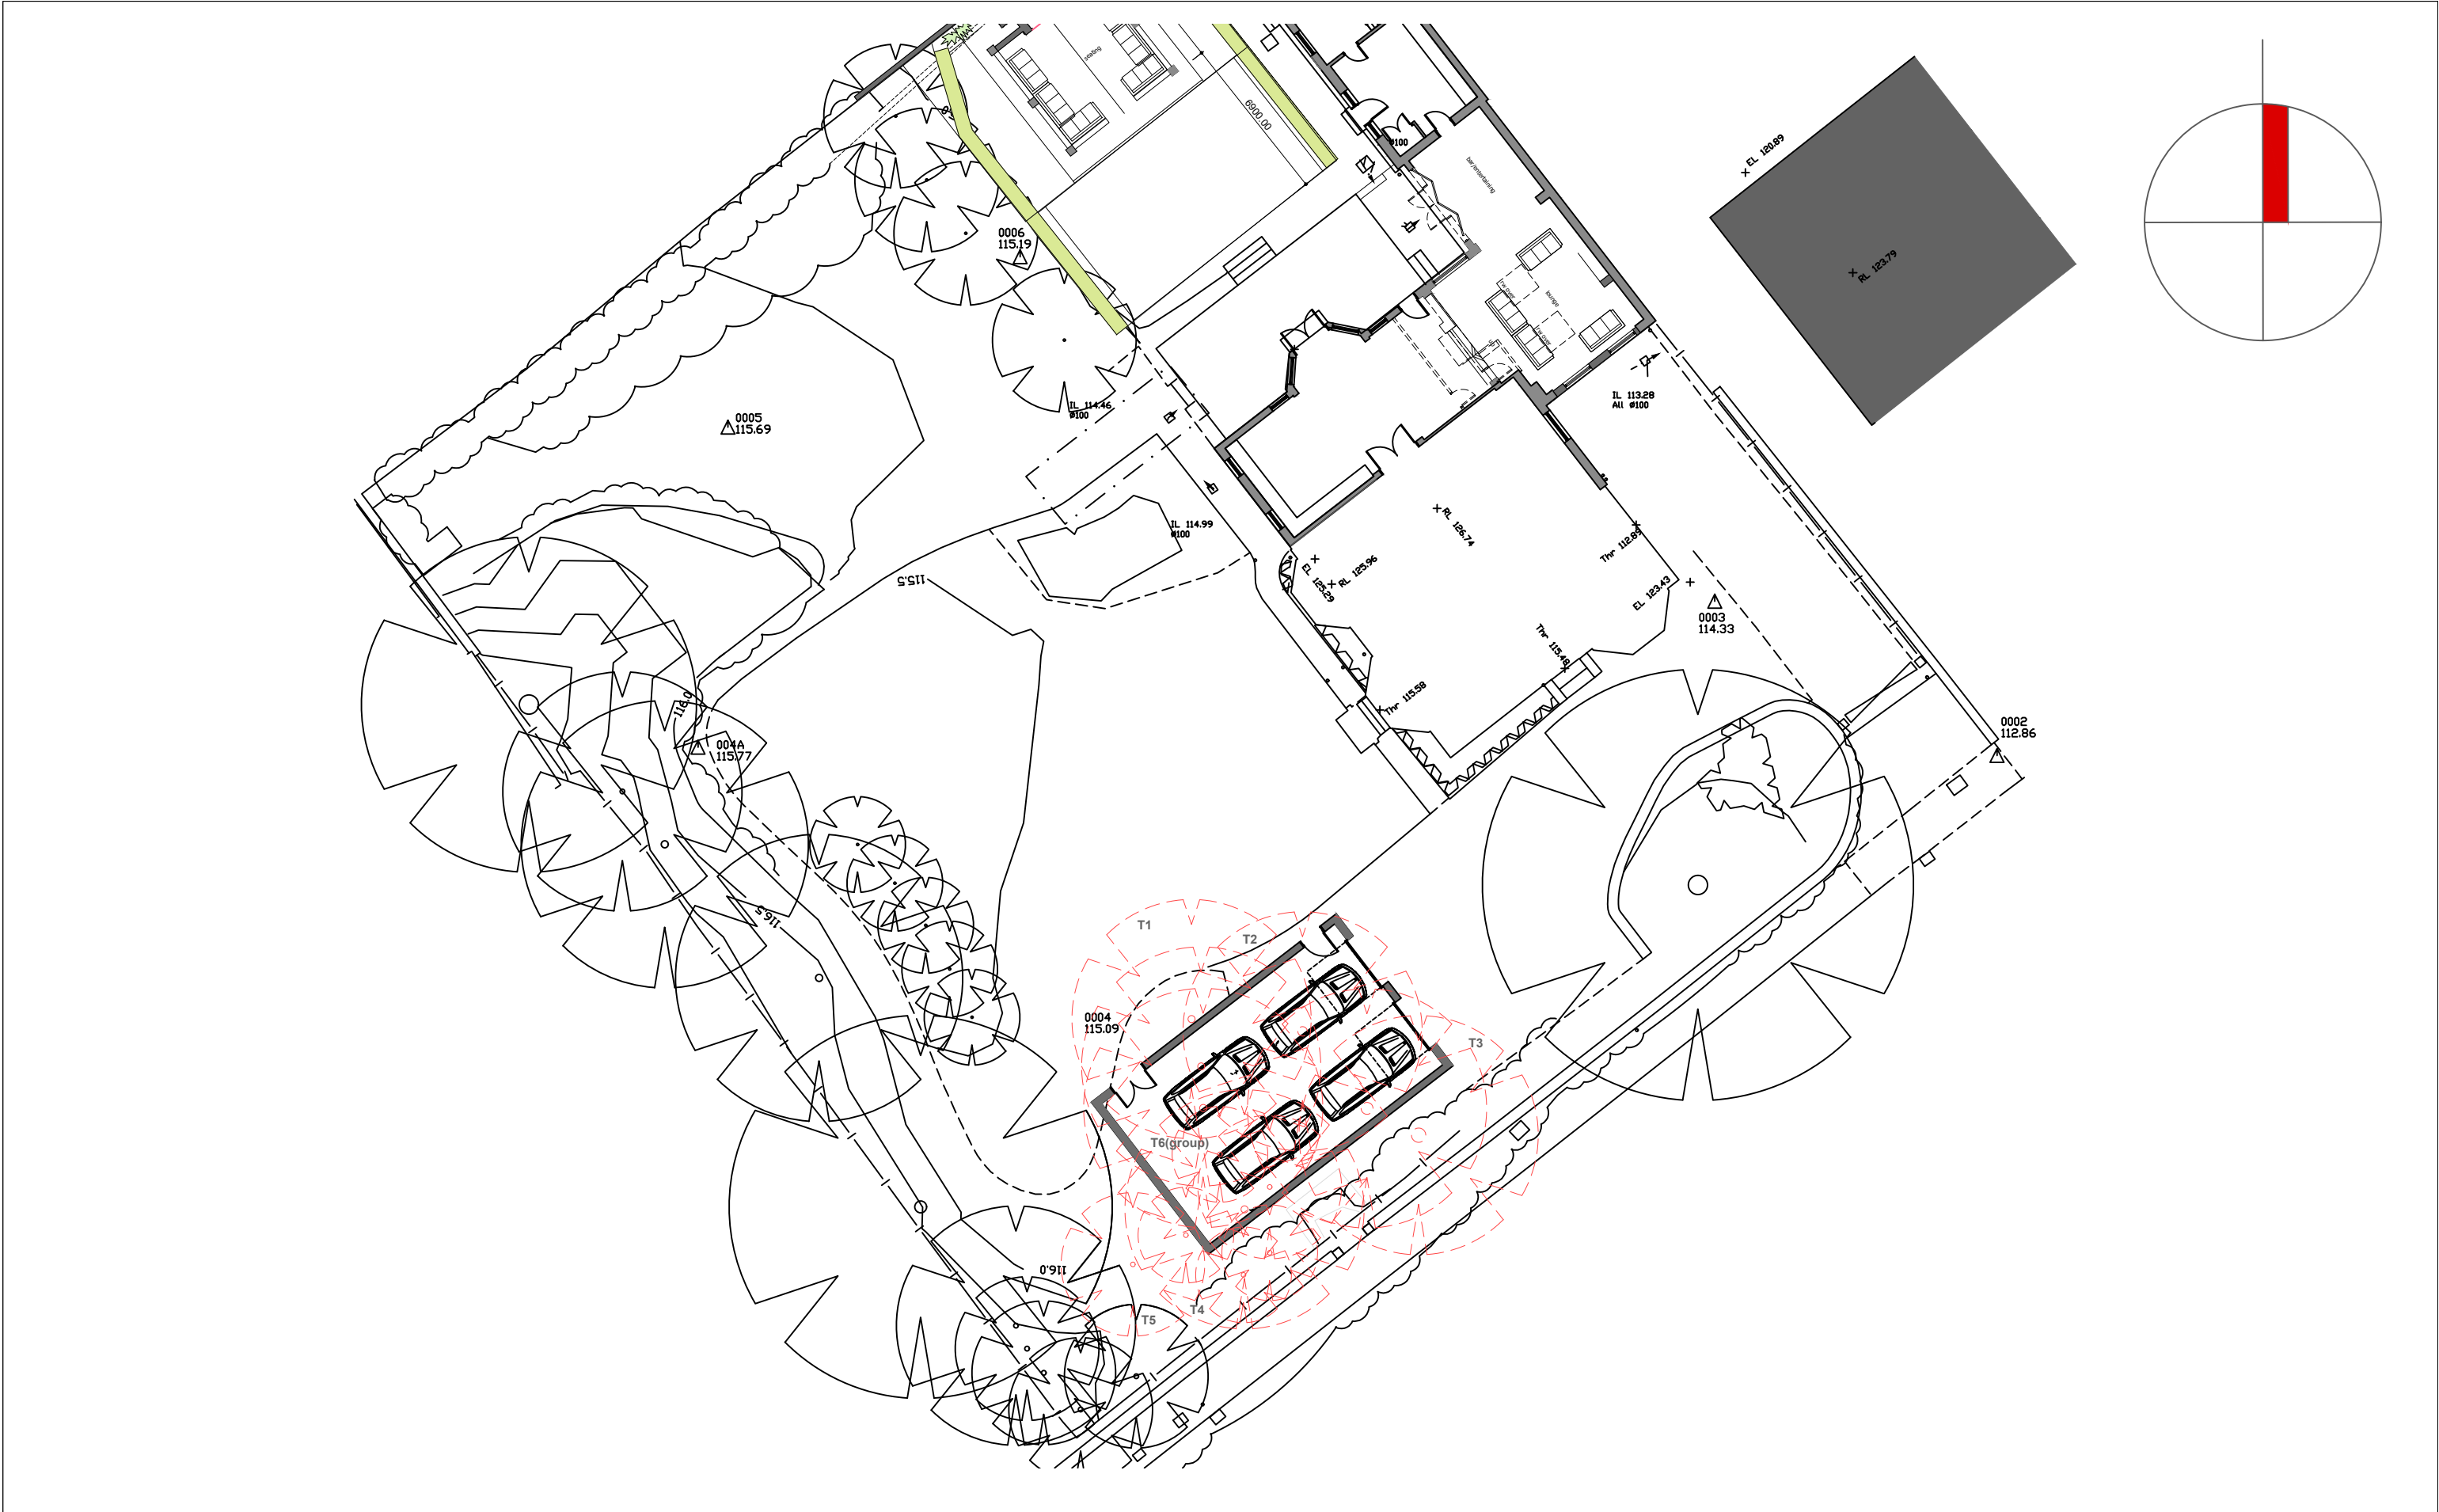

Andrew and Karen Chaytow Proposed Garage Conversion 20 Church Lane Whitefield Bury	Garage Plans as Proposed Site Layout	contract no 3679	drawing no 08	revision	Blue Pit Mill Queensway Castleton Rochdale OL11 2PG +44 (0)1706 631347 info@cjpartnership.com www.cjpartnership.com	CJPARTNERSHIP ENVIRONMENTAL ARCHITECTS
	work to figured dimensions					
	© CJ Partnership owns the copyright of this design / drawing which must not be reproduced in whole or in part without the written permission of CJ Partnership	drawn by PDC	date March 2024	scale @ A3 1:250		