




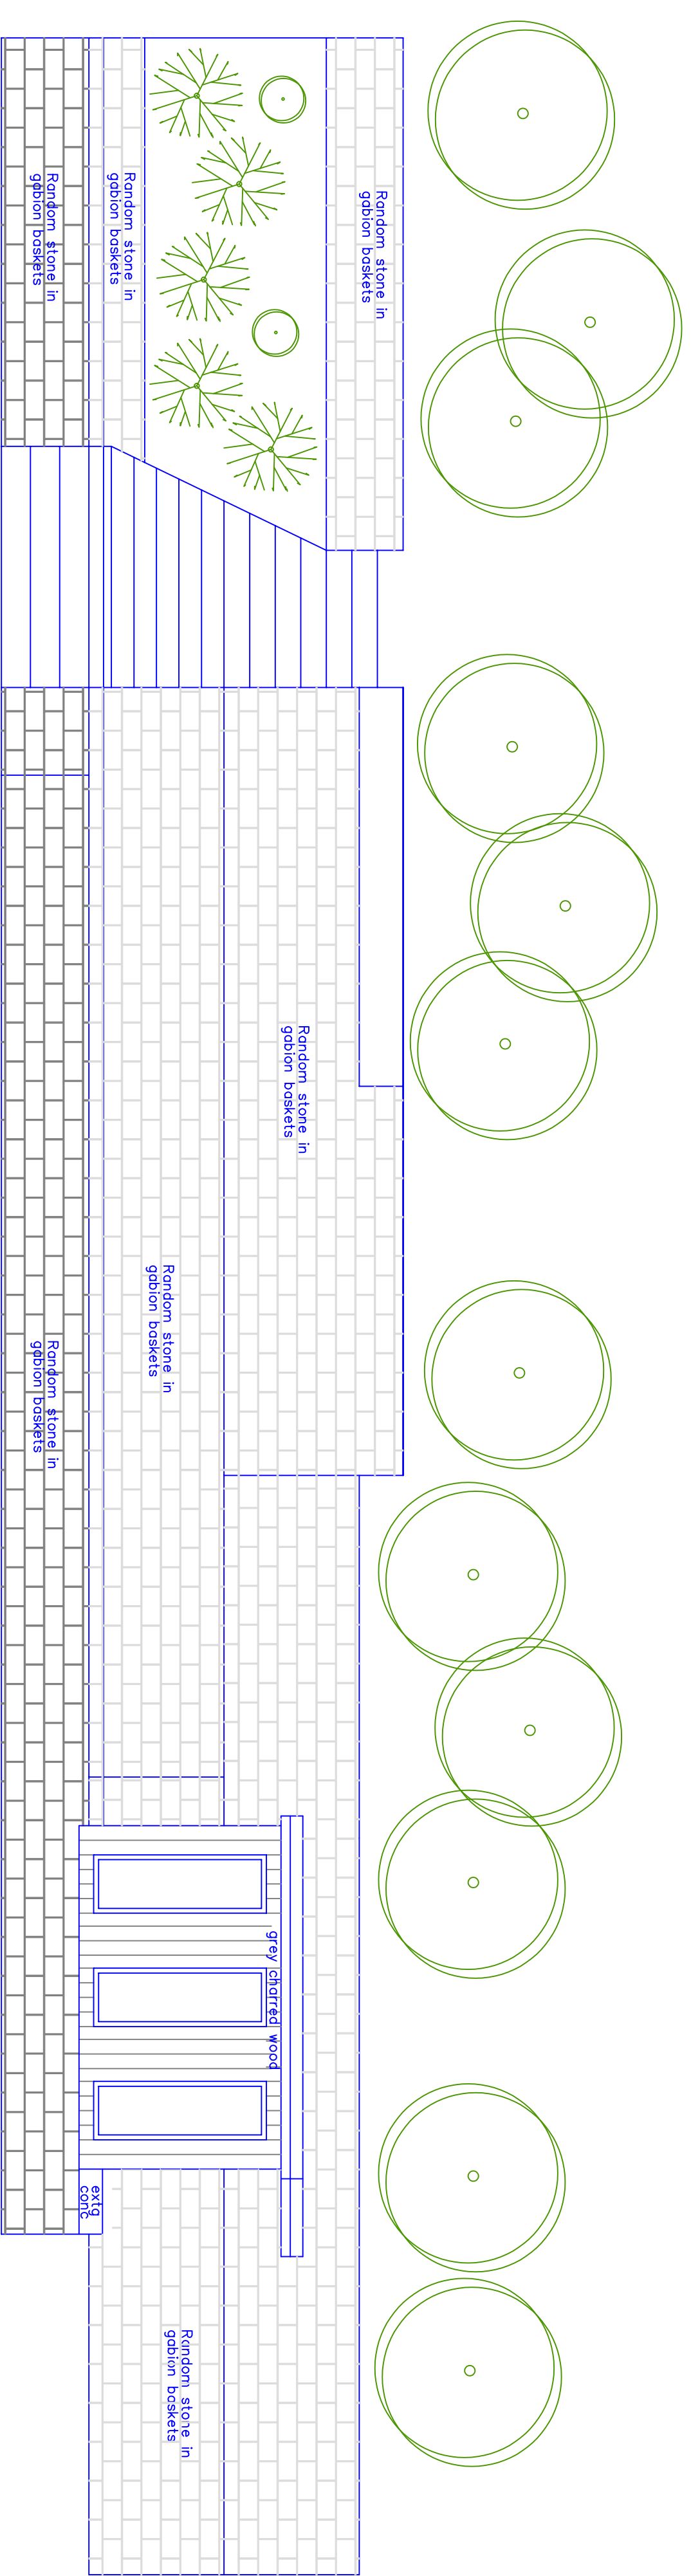

Proposed Front (south) Elevation

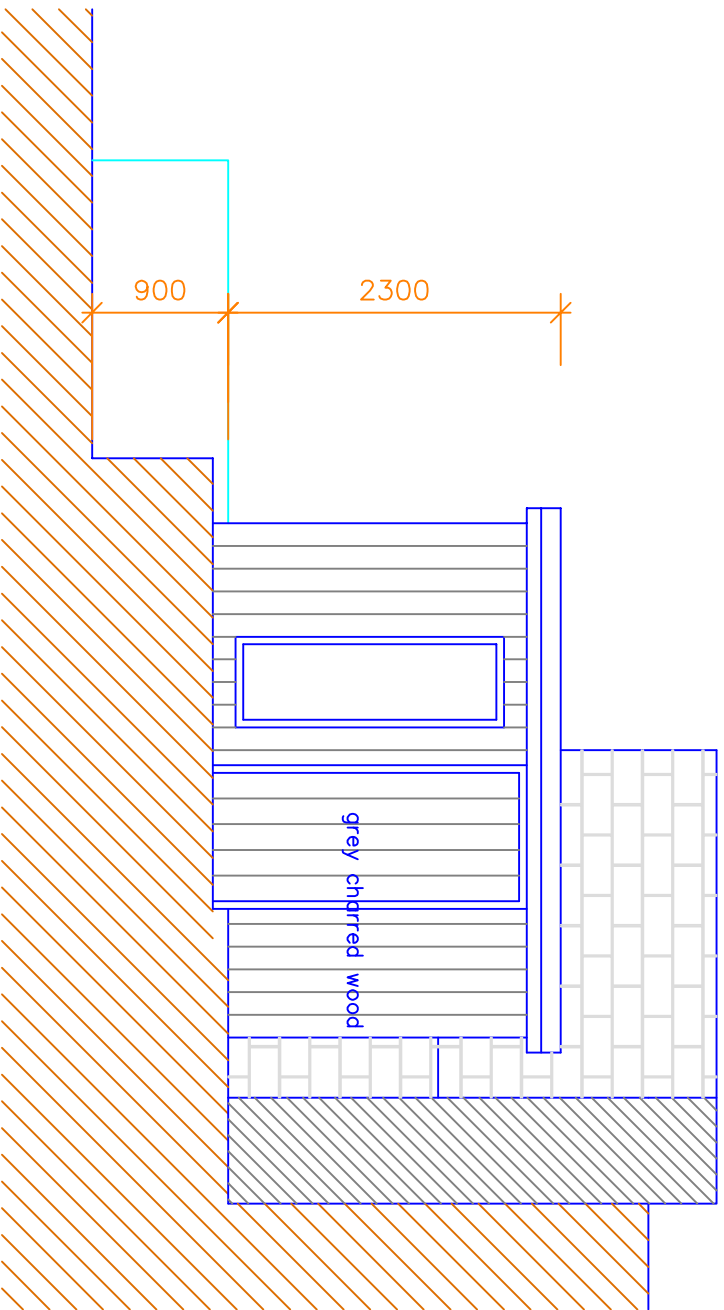

Proposed Side (east) Section / Elevation

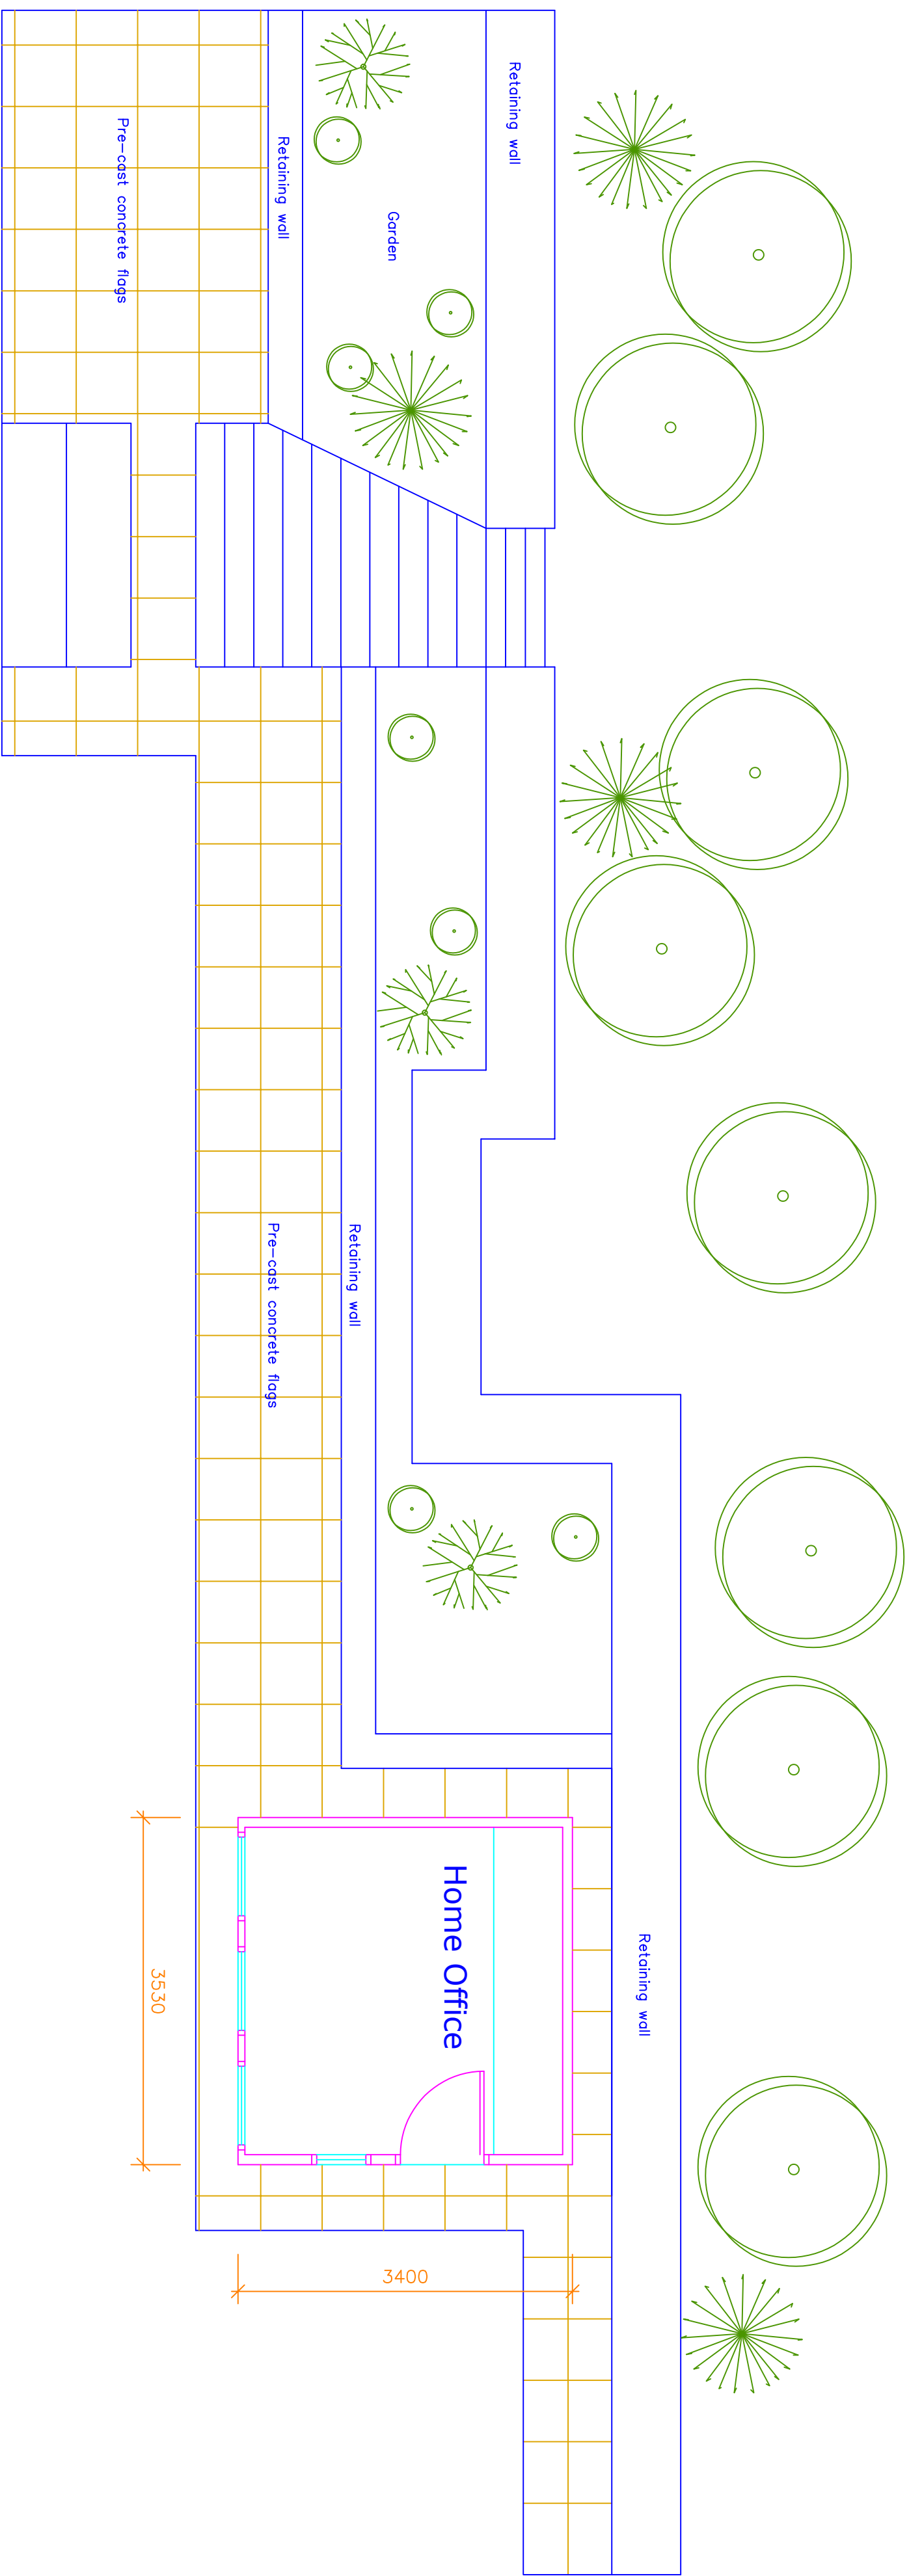

Proposed Plan