
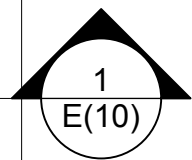
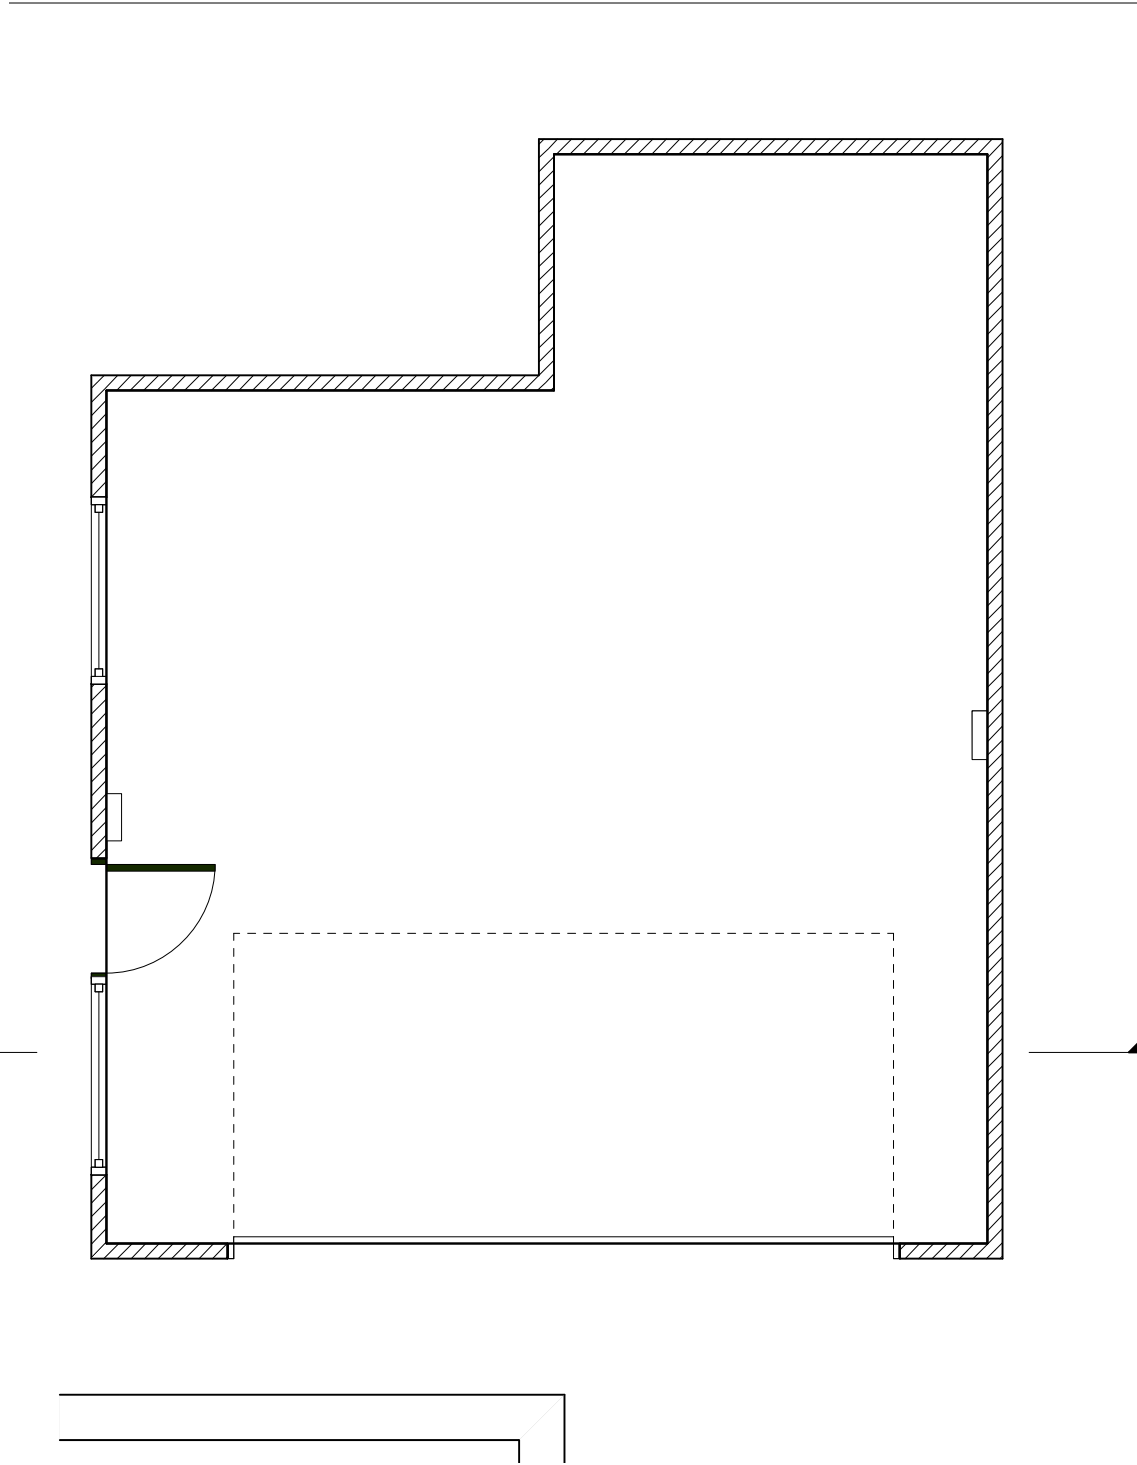


All dimensions to be checked  
on site prior to any  
commencing work.

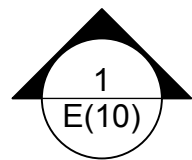

|     |      |     |     |
|-----|------|-----|-----|
|     |      |     |     |
| Rev | Note | DRN | CHK |

|                                                          |                     |
|----------------------------------------------------------|---------------------|
| <b>7 Butt Hill Avenue</b>                                |                     |
| Conversion of garage into<br>Granny Flat                 |                     |
| Plan Existing                                            |                     |
| scheme<br>drwg no.<br>rev                                | 200<br><b>E(10)</b> |
| scale<br>date first drawn<br>drawn                       | 1:200<br>Jul 24     |
| SK sketch P proposed T tender C construction AB as built |                     |
|                                                          |                     |