



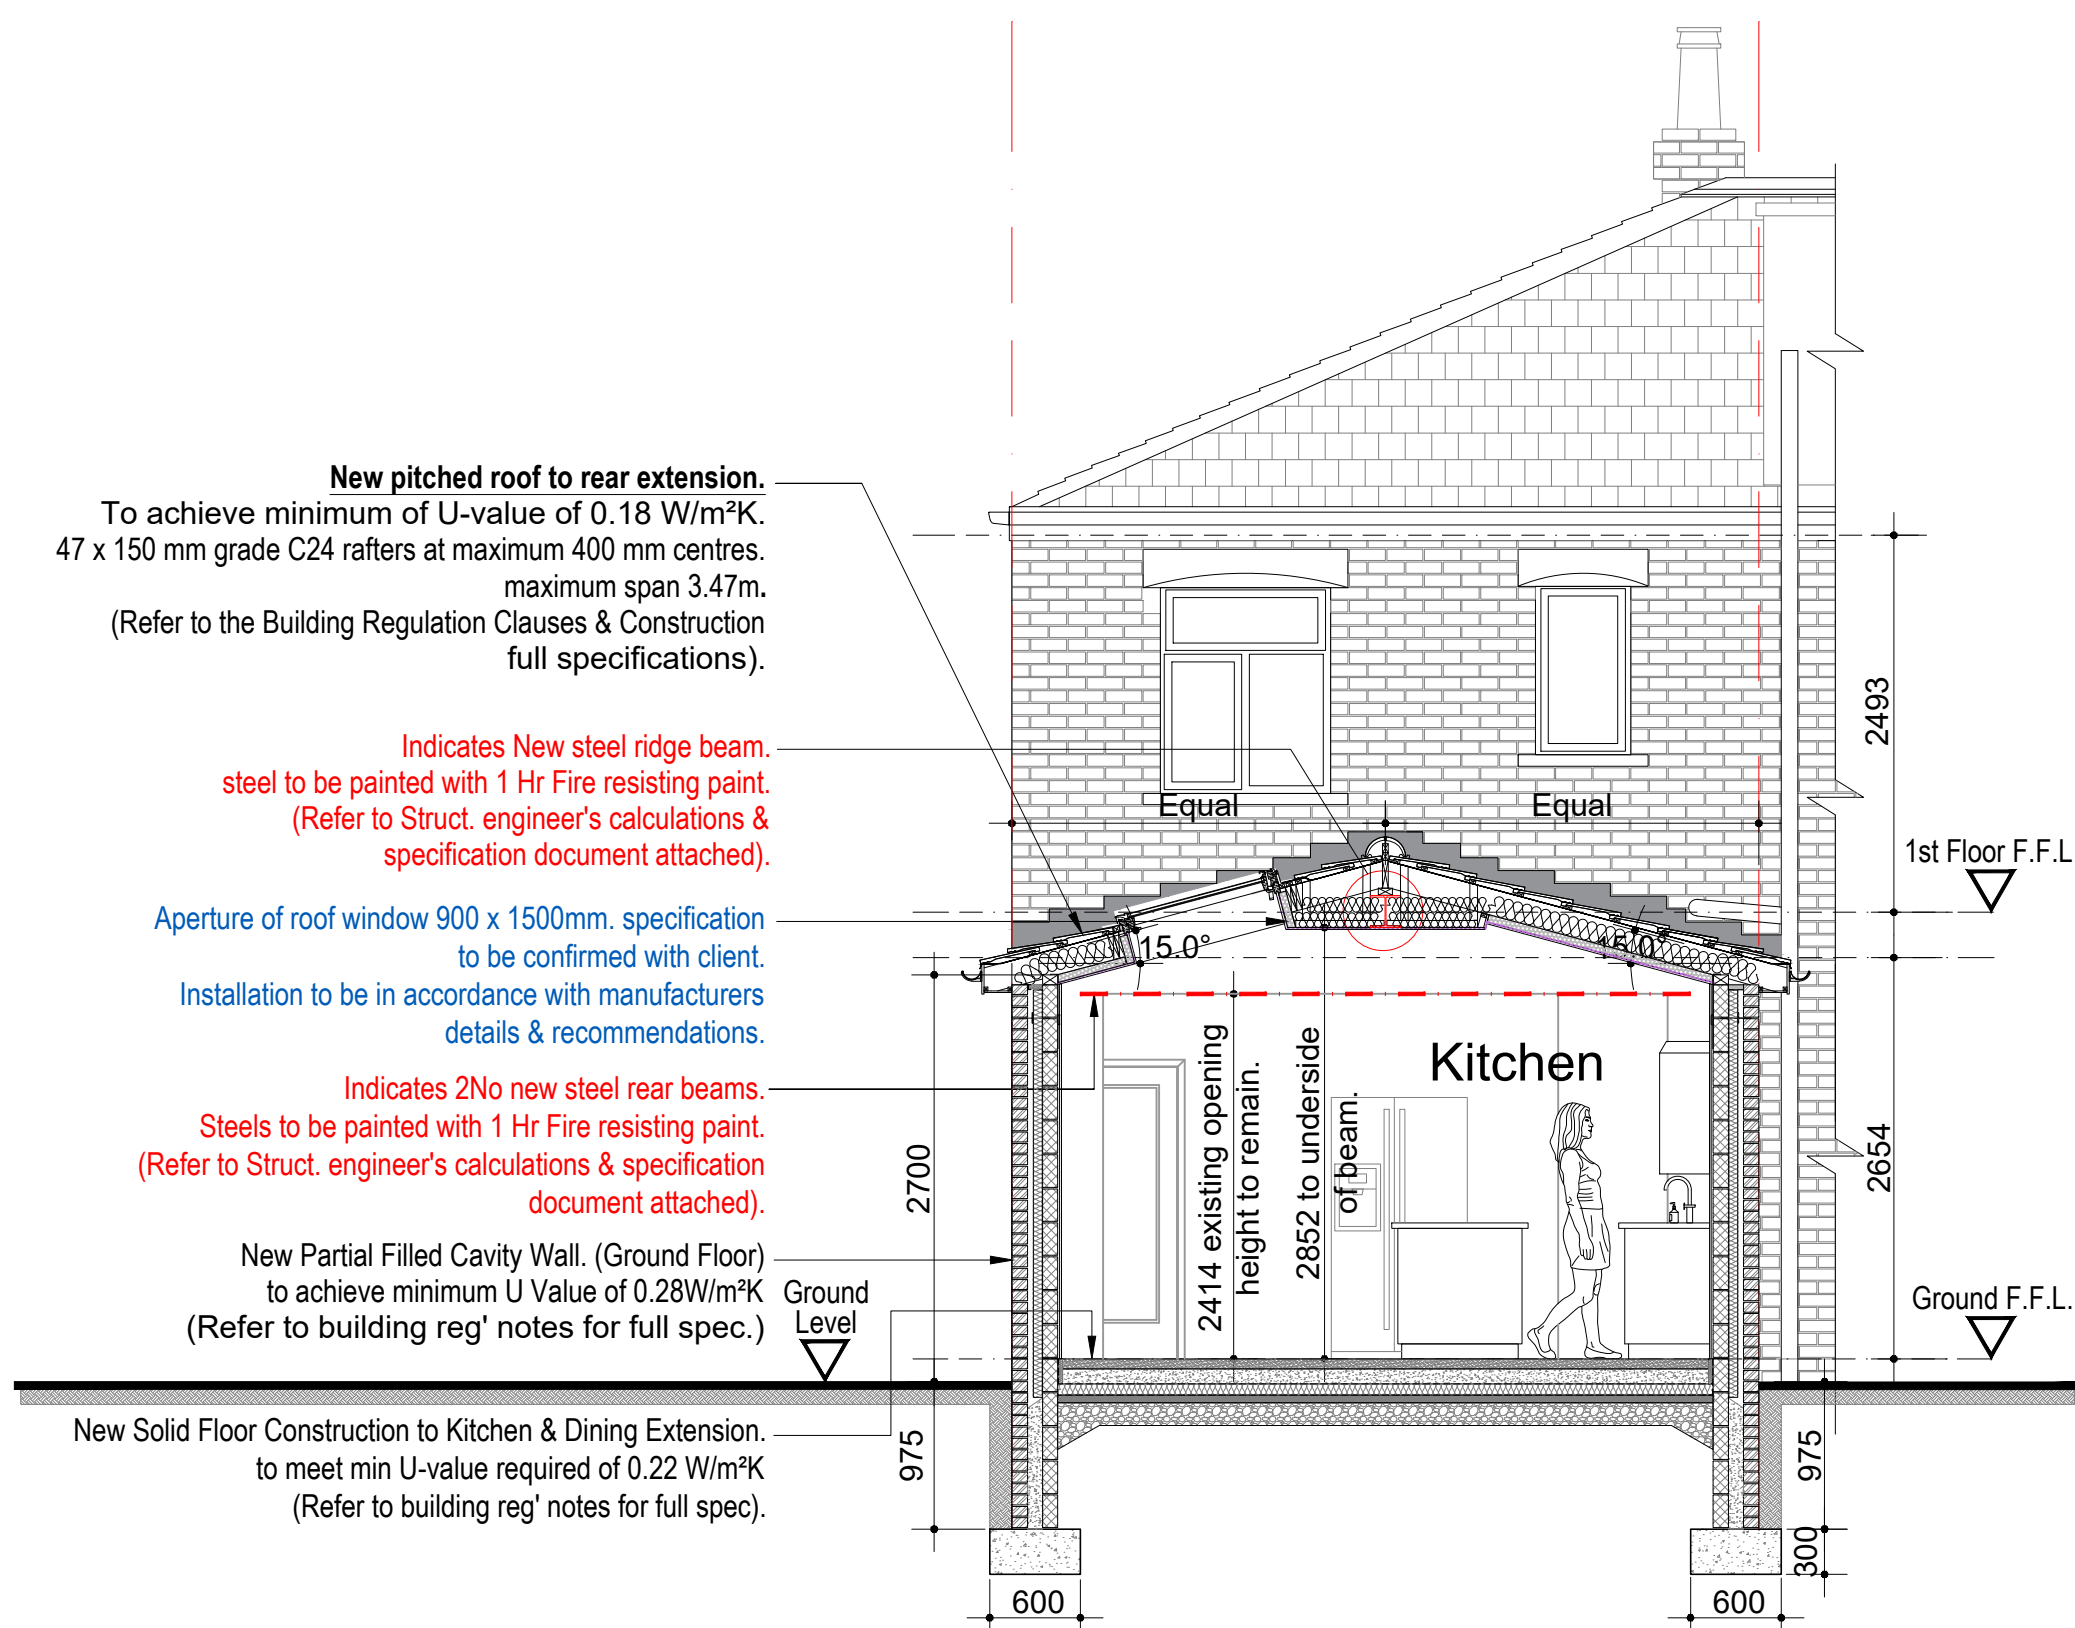

PROPOSED SECTION THRO' A-A
Scale 1:50)

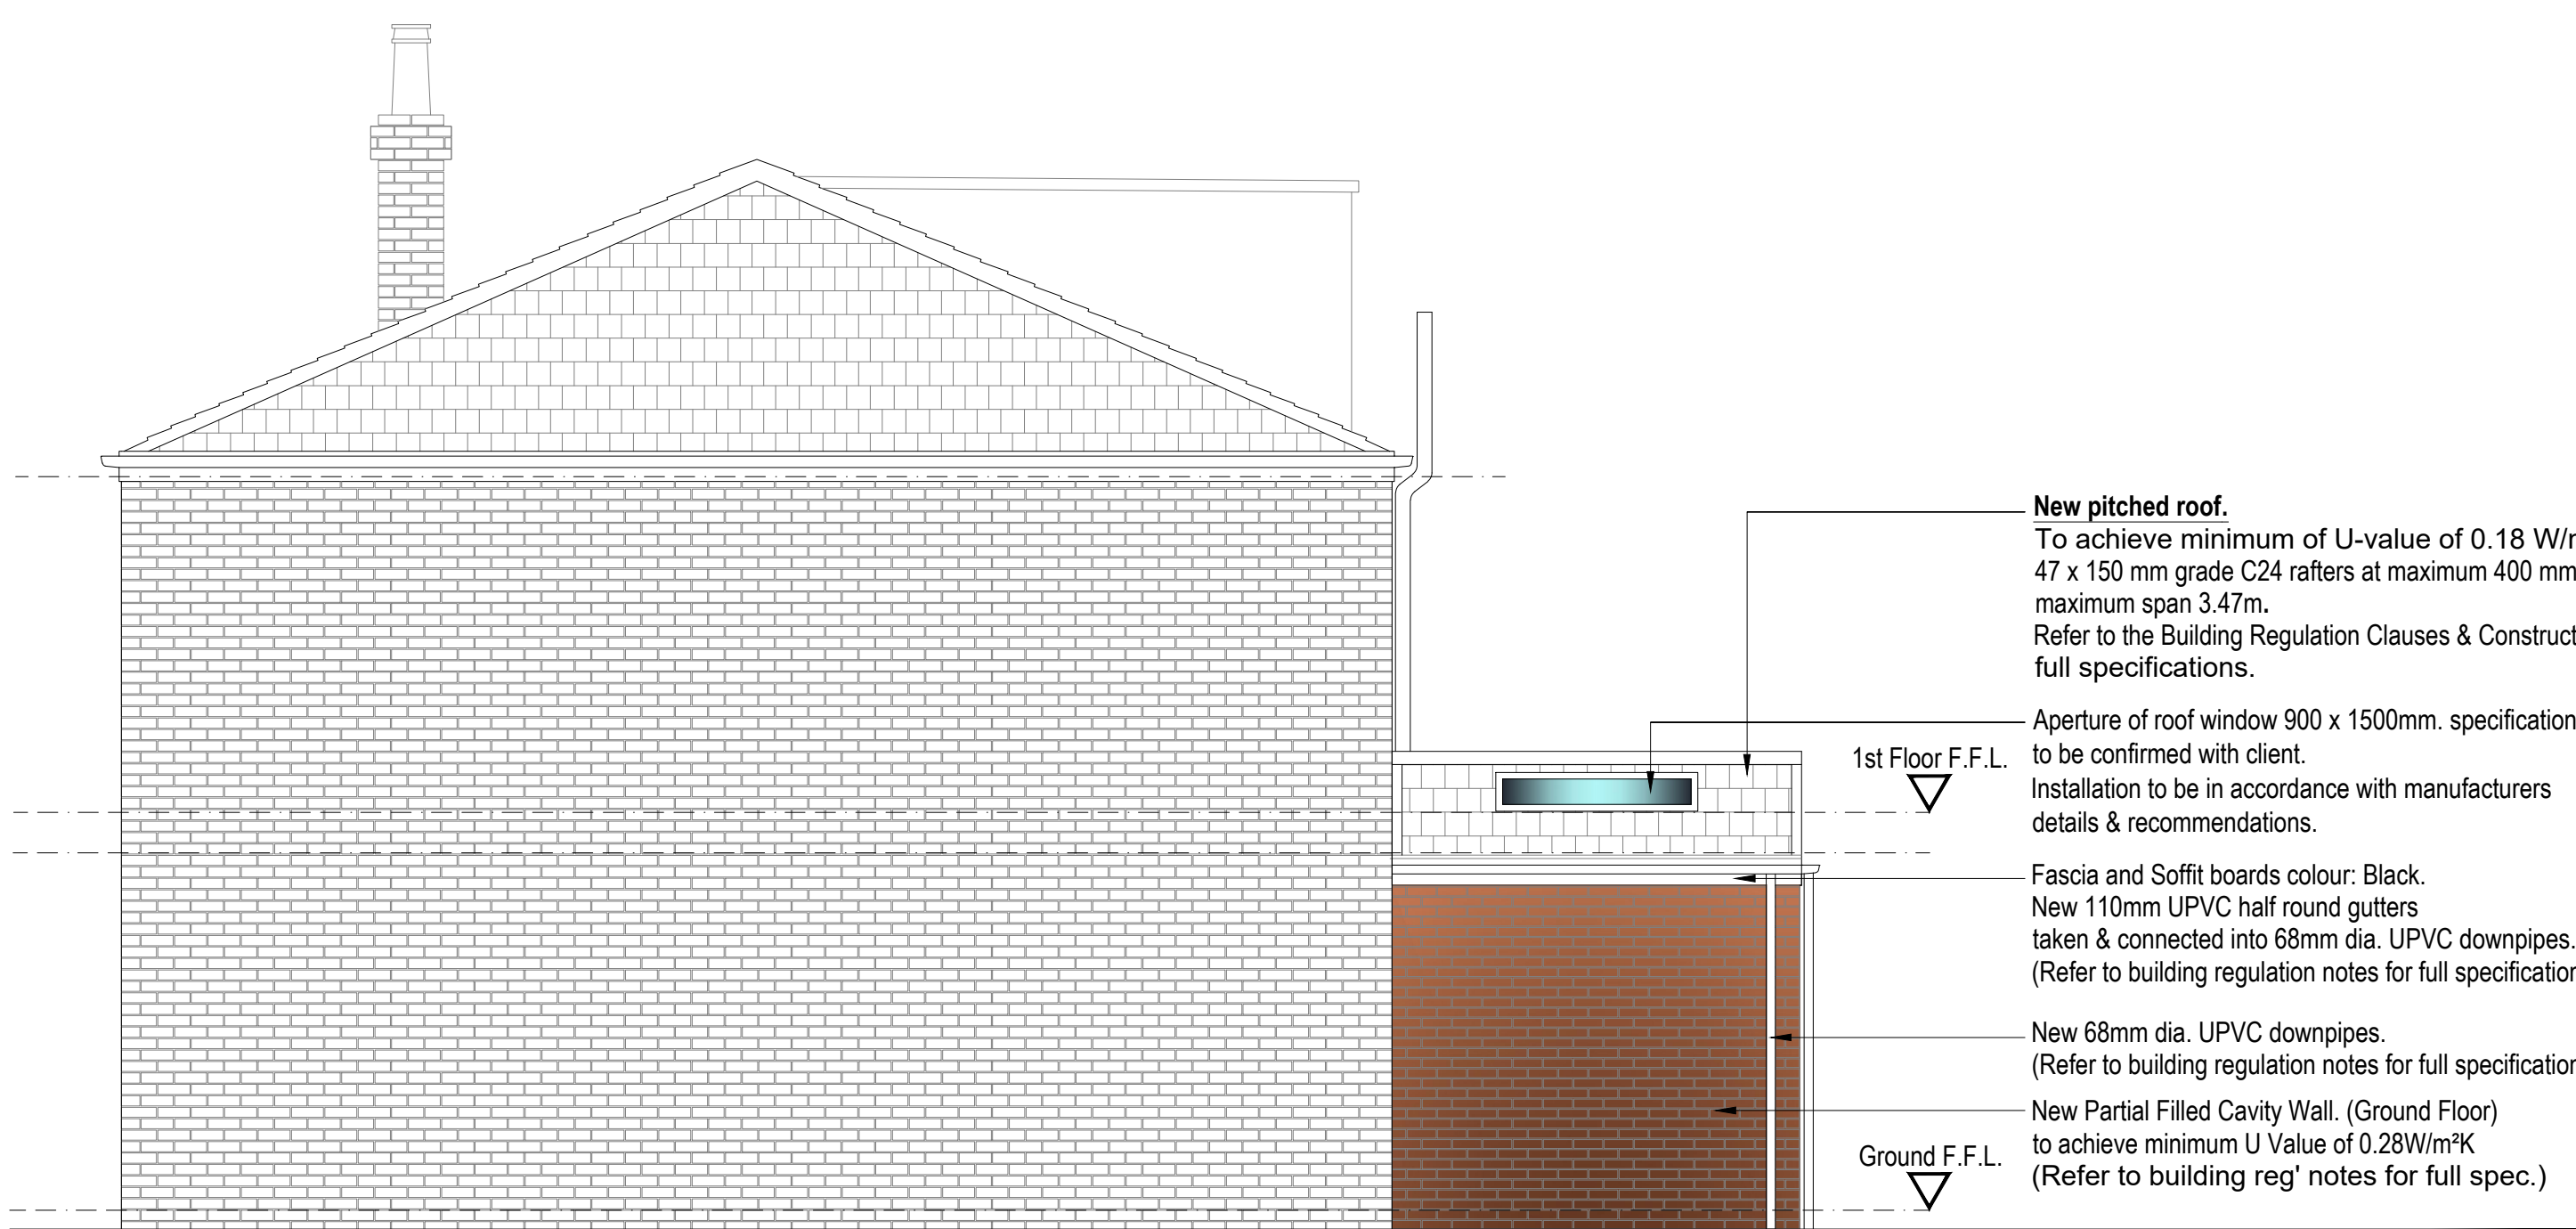

PROPOSED RIGHT SIDE ELEVATION
Scale 1:50)

Scale 1:50 @ A1	Project Miss Noreen Boyle.
Drawn JAL	PROPOSED GROUND FLOOR EXTENSION TO THE REAR AT:- 243 STAND LANE, RADCLIFFE, MANCHESTER, M26 1JA
Checked -	
Date April 2022	
CAD File -	
Dwg. No NBOY- BR/05	Title PROPOSED SECTION THRO' A-A & PROPOSED RIGHT SIDE ELEVATION. (SHEET 5 OF 8).
Revision -	