
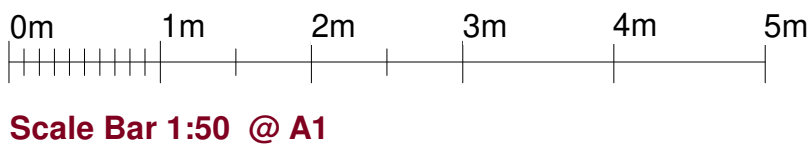


© This Drawing & Design is the copyright of Mr G. Bunnell and should not be reproduced without written consent.

Contractors are to check all levels & dimensions on site prior to site works commencing & report discrepancies to the Designers.

DO NOT SCALE FROM THIS DRAWING

PLANNING

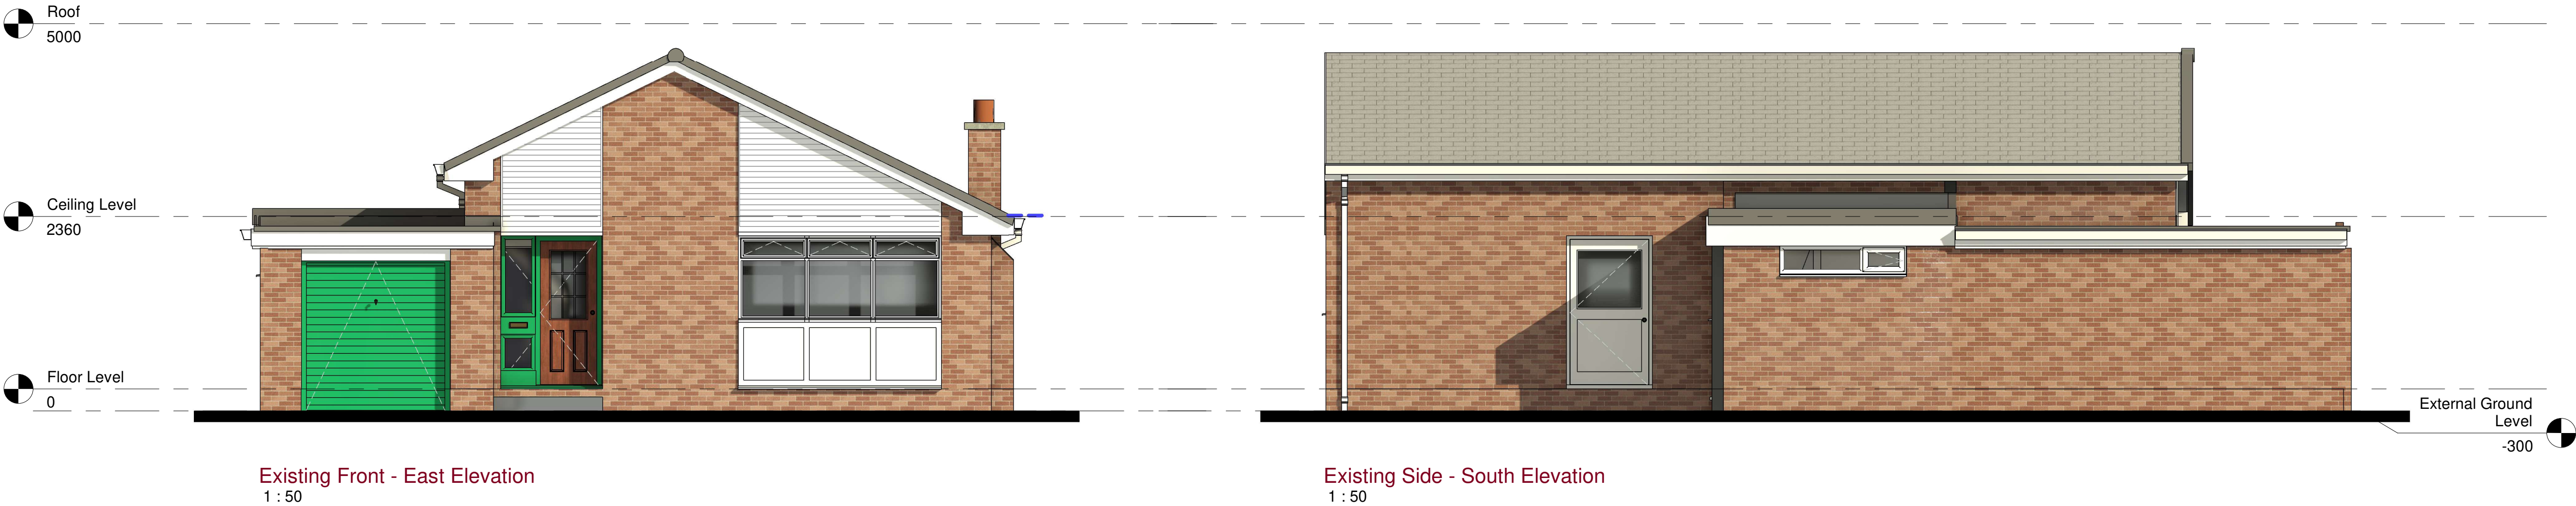

Rev	Description	By	Chk	Date
Project:	63 Watling Street			
Title:	Proposed Extension			
Client:	Existing Elevations			
Client:	Mr G. Bunnell			
Drawn By:	Author	Checked By:	Checker on	
Original Size:	A1	Project Number:	xxxxx	
Drawing Number:	B1-XX-DR-A-0804			REV