


Contractors are to check all levels & dimensions on site prior to site works commencing & report discrepancies to the Designers.


DO NOT SCALE FROM THIS DRAWING

PLANNING

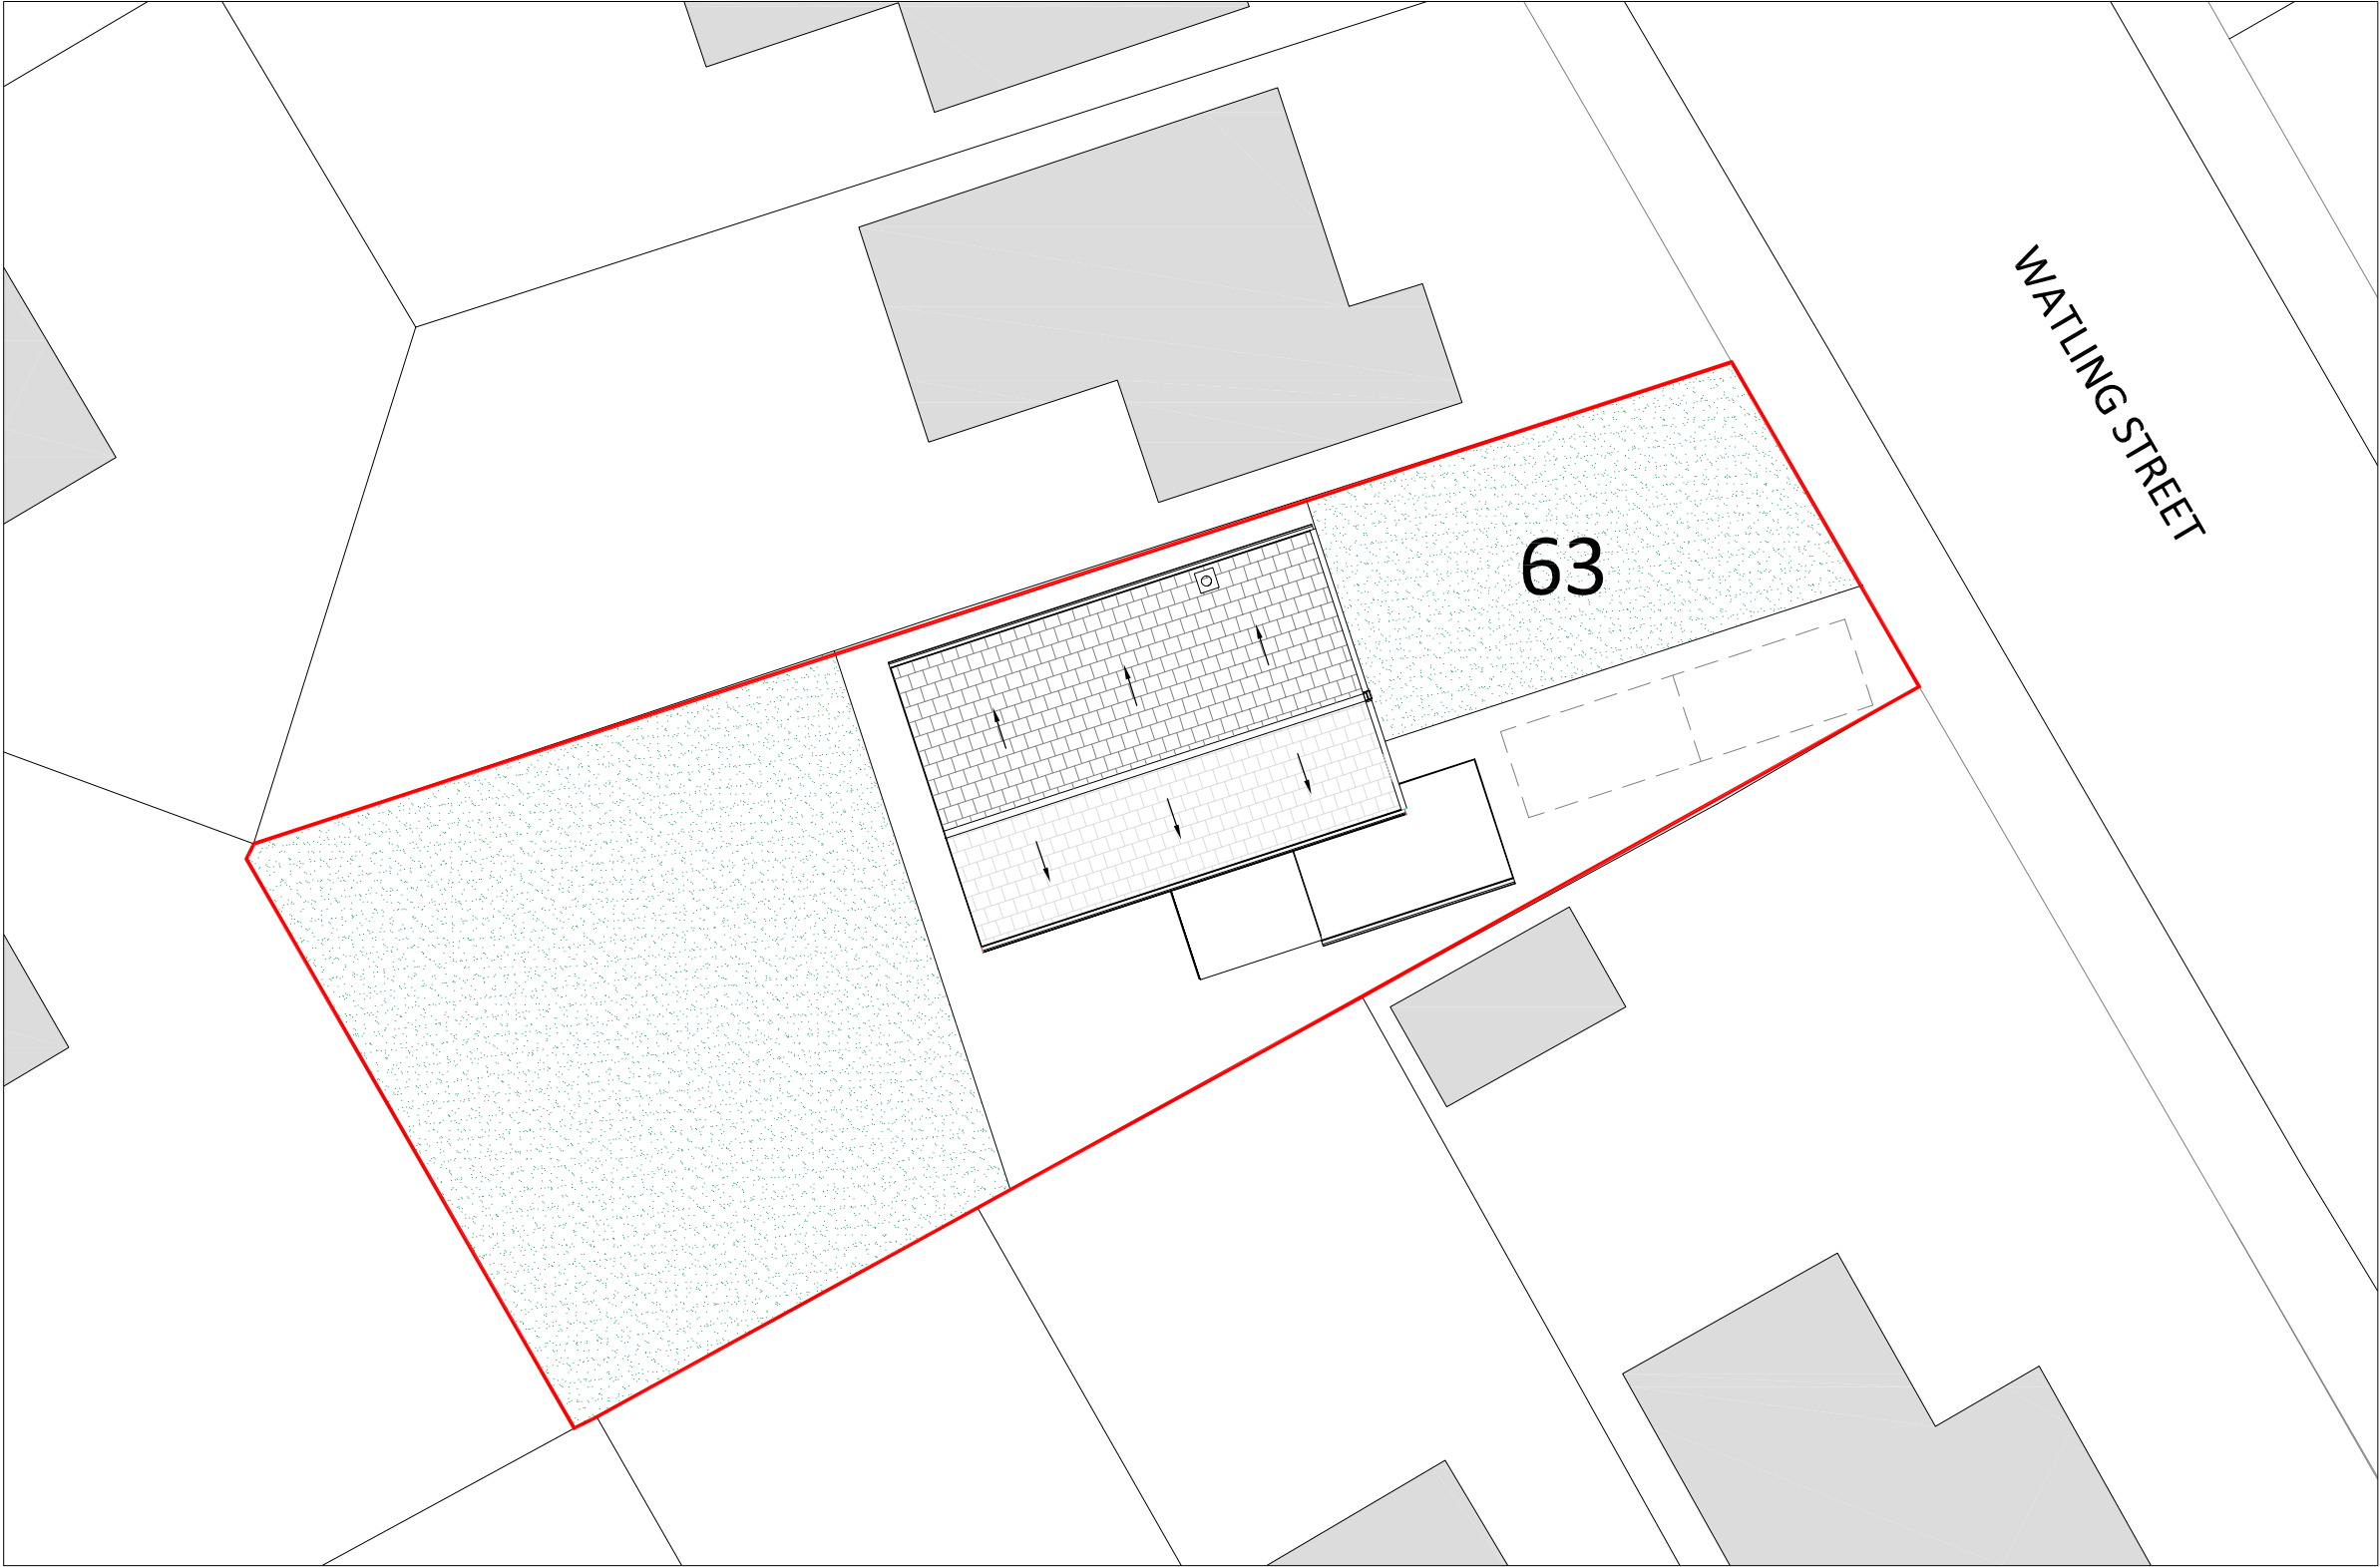

Existing Site Block Plan Plan

Scale 1:100 @ A1

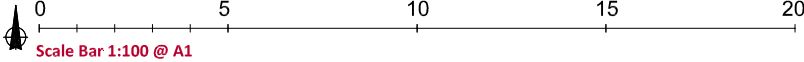

Rev	Description	Date
Project:	63 Watling Street	
	Bury, BL8 2TG	
Title:	Existing Site Block Plan	
Client:	Mr G Bunnell	
Drawn By:	TR	
Original Size:	A1	
Drawing Number:	SI- 00-DR- A-0802	REV -