


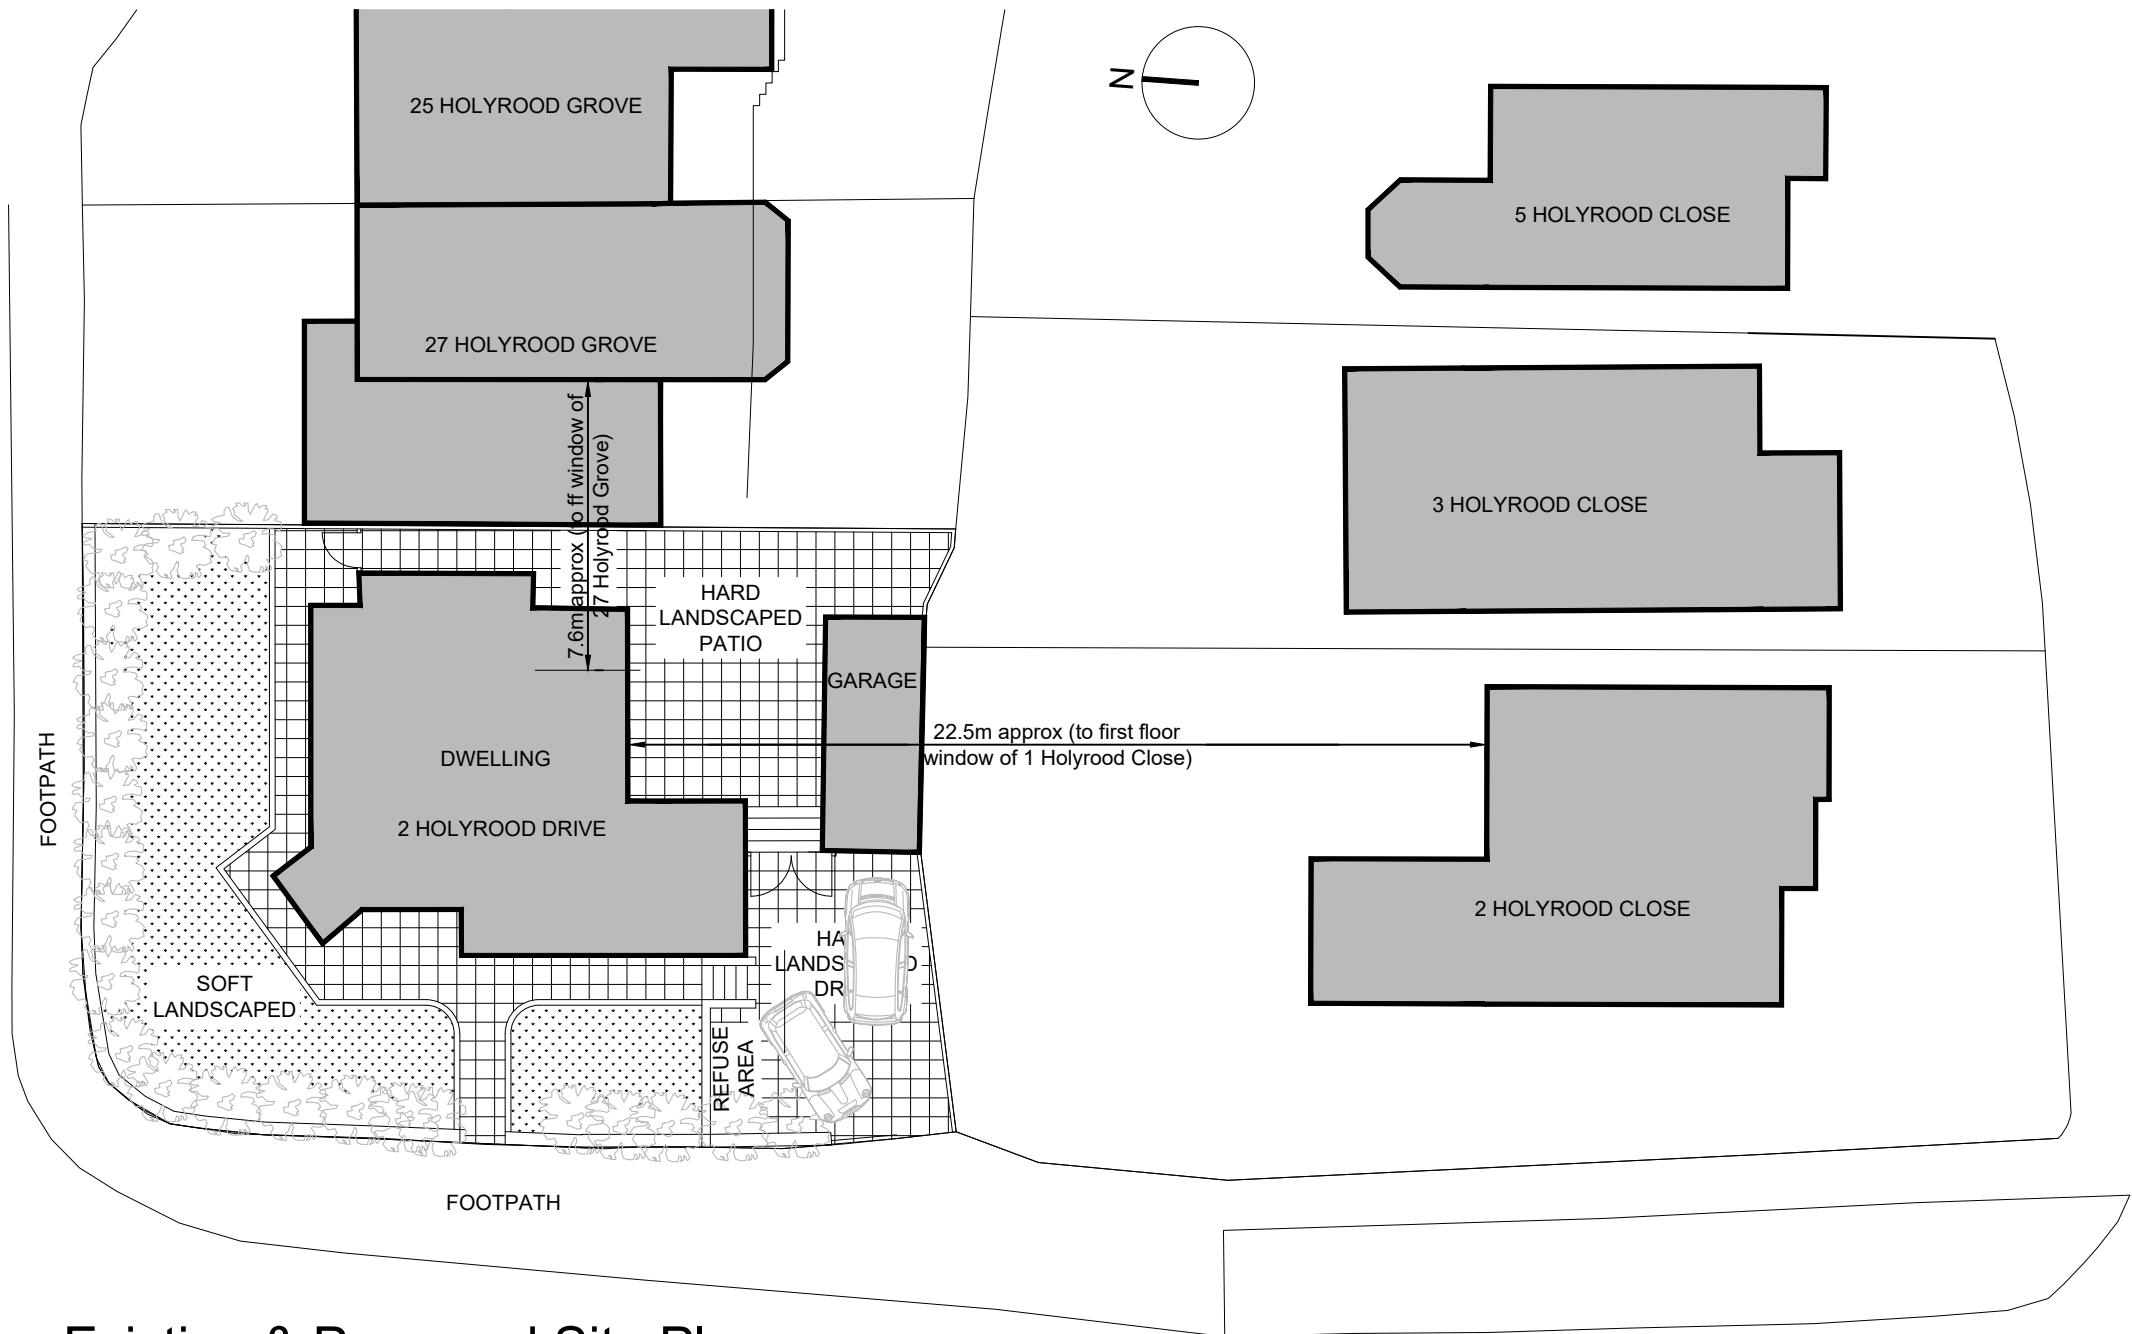

Existing & Proposed Site Plan (1:200@A4)