


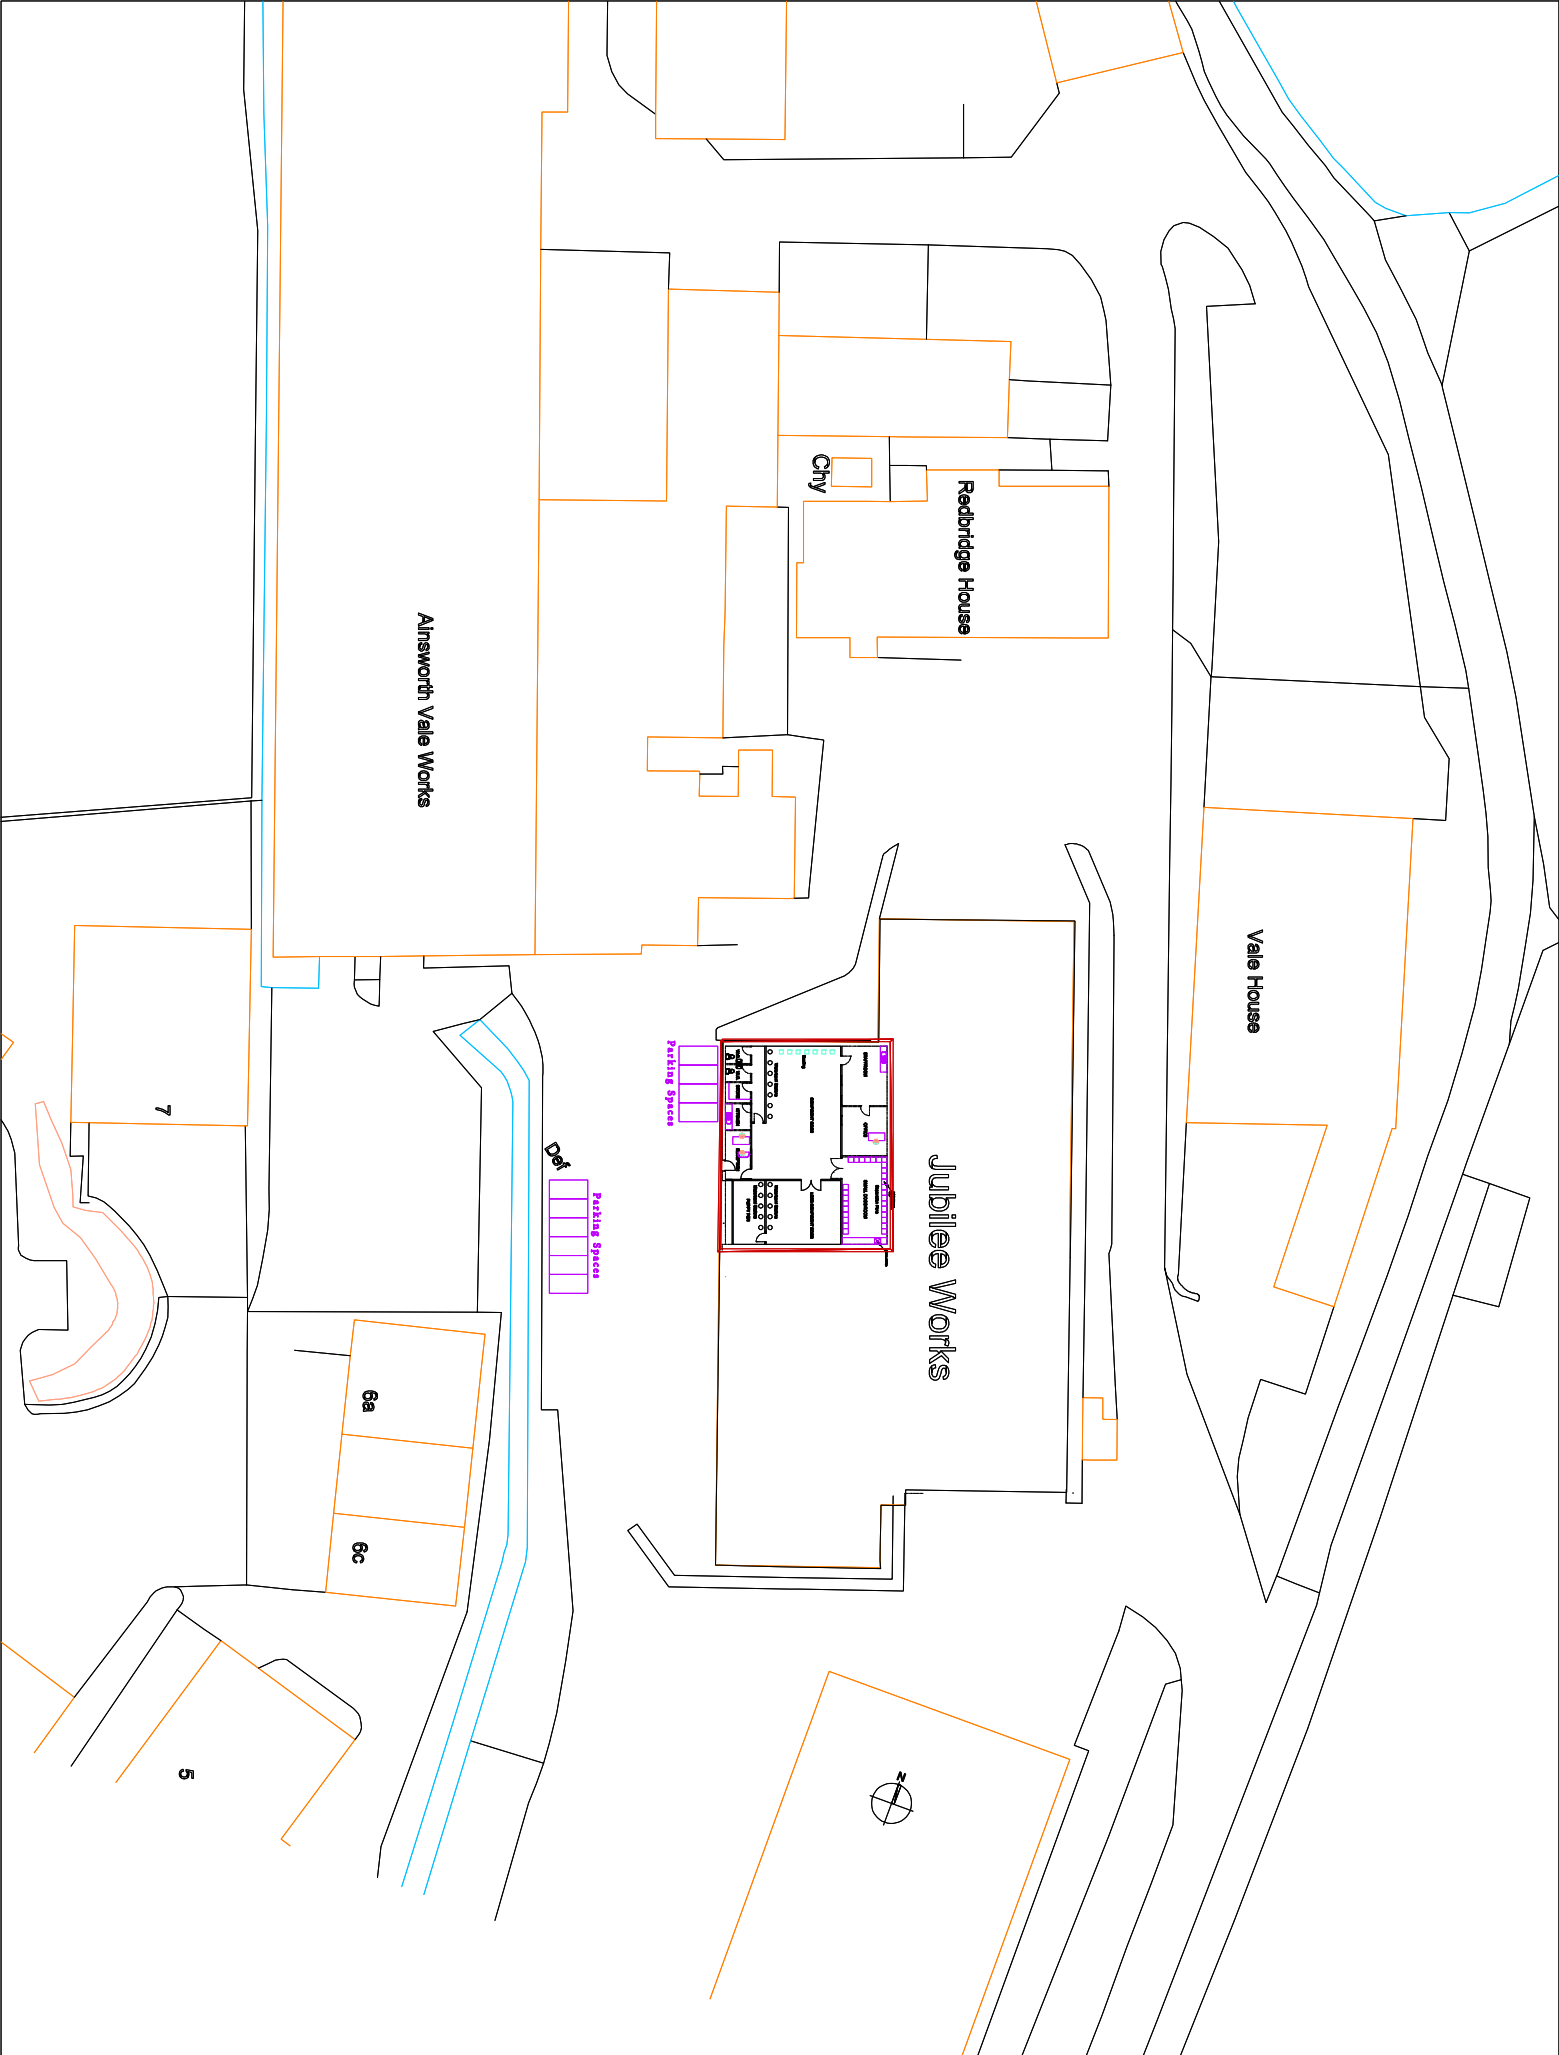

Revisions :

Scope of Works :

Existing furniture and services to be disconnected, dismantled and disposed of in an environmental manner.

Work Field Option 2 :

- Walls and work area to receive new decoration
- Walls :
- 2m. Coats Soft Sheen.
- Woodwork :
- Undercoat.
- Decor.

Furniture Colour Schedule :

- Scheme Units :
- Carcase : TBC
- Doors, Panels : TBC
- Worktops : TBC
- Flooring : TBC

CLIENT
Chloe Waring.

TITLE
Dog Sanctuary

JOB NO.	24.009
SCALE	1 : 500
DRAWN BY	T.G.
DATE	16th August 2024
DRAWING NO.	24.009.01 (7-)
REVISION	#

WORKS TO BE DISPOSED

Innovation House
27 - 29 Aldercombe Drive
Botton,
BL2 6TD.
Tel. Botton 01204 292904
Web : www.care-4i.com
Email : sales@care-4i.com

Design Copyright © Care Group & Innovation Ltd.
Unauthorized use or reproduction prohibited, and
subject to prosecution.