



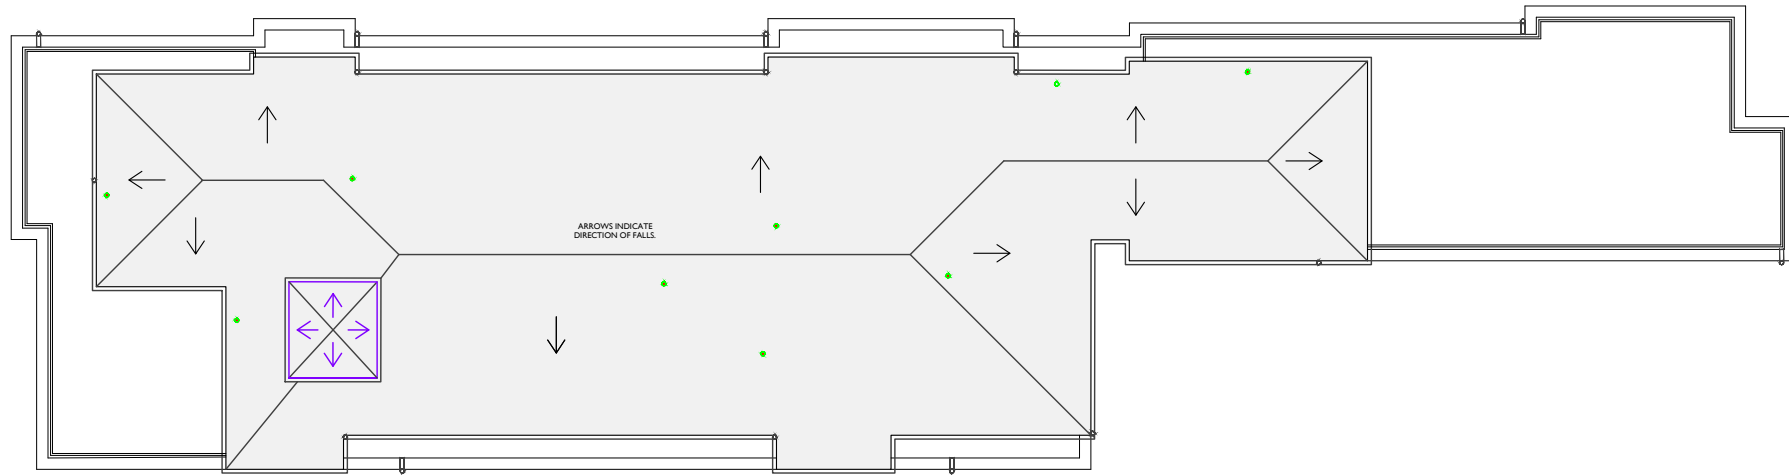


Roof Plan

REVISION	AMENDMENTS	DATE	CHKD
A	Lift overrun reduced in size and set further in to the site.	30/11/23	IS

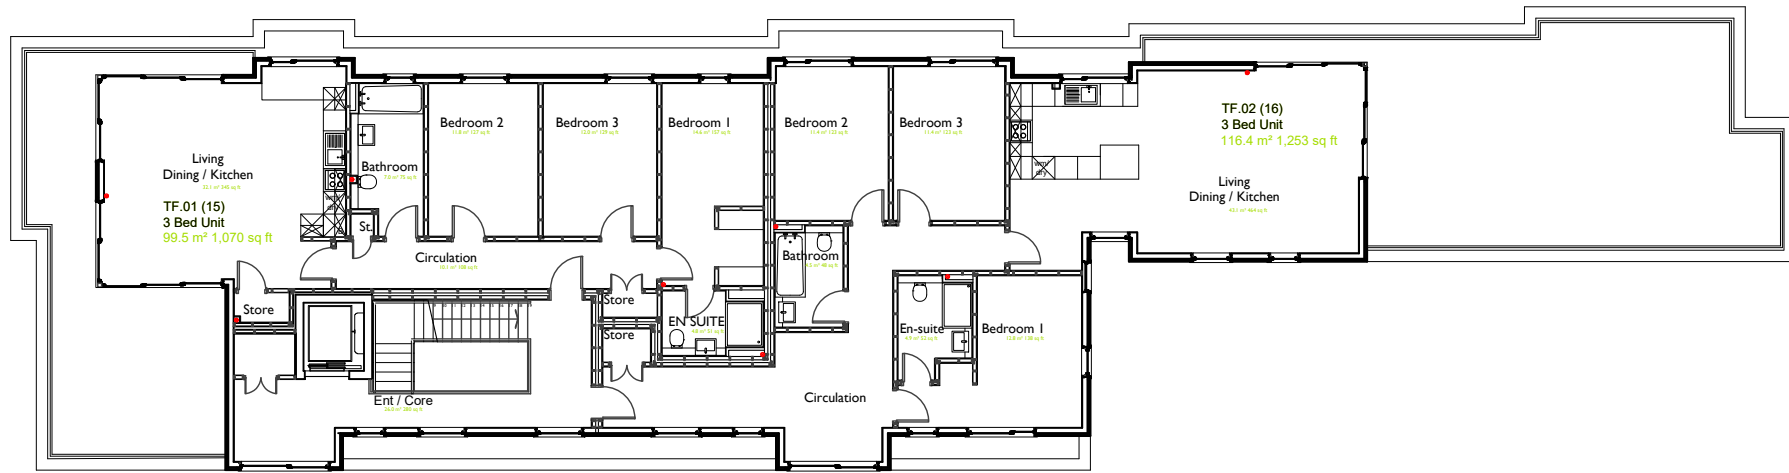

Third Floor

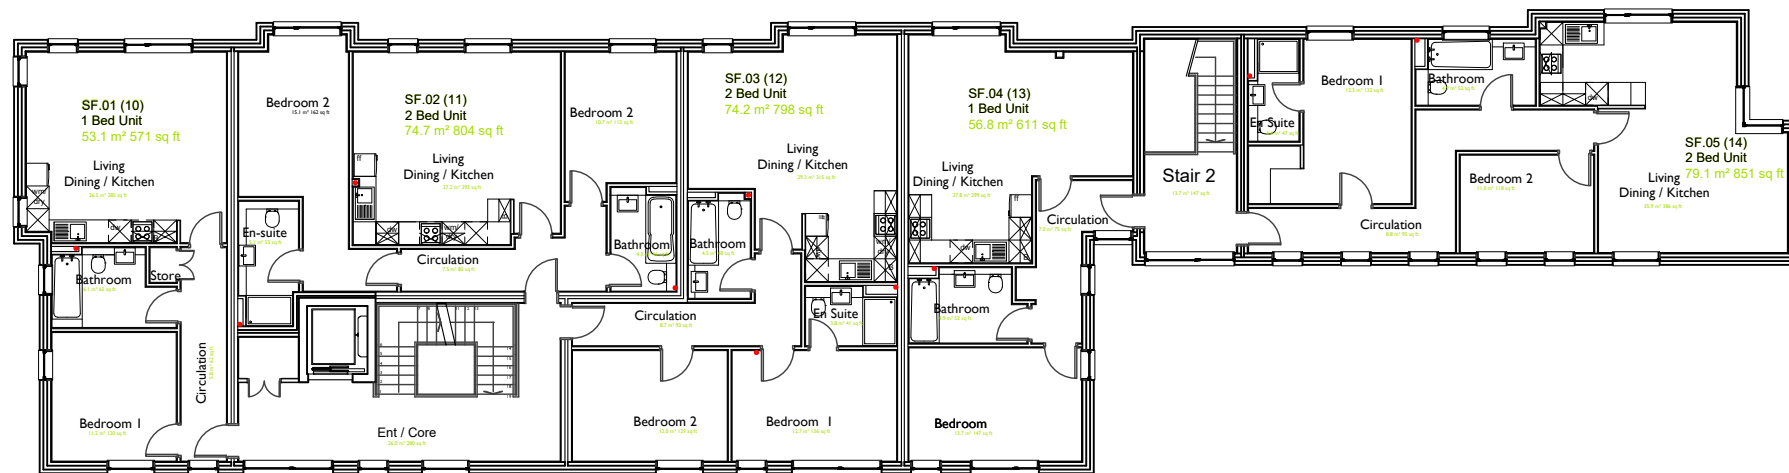

Second Floor



2492.2.05

Opulwood Developments

Proposed Ground & First Floor Plans

Waterside Apartment, Kay St, Summerseat

1:200 @ A3

HATTRELL LLP

Suite E, Kings Court, Railway Street, ALTRINCHAM, CHESHIRE WA14 2RD
TELEPHONE 0161 828 4207
e-mail: design@hastrellarchitects.com / www.hastrellarchitects.com