




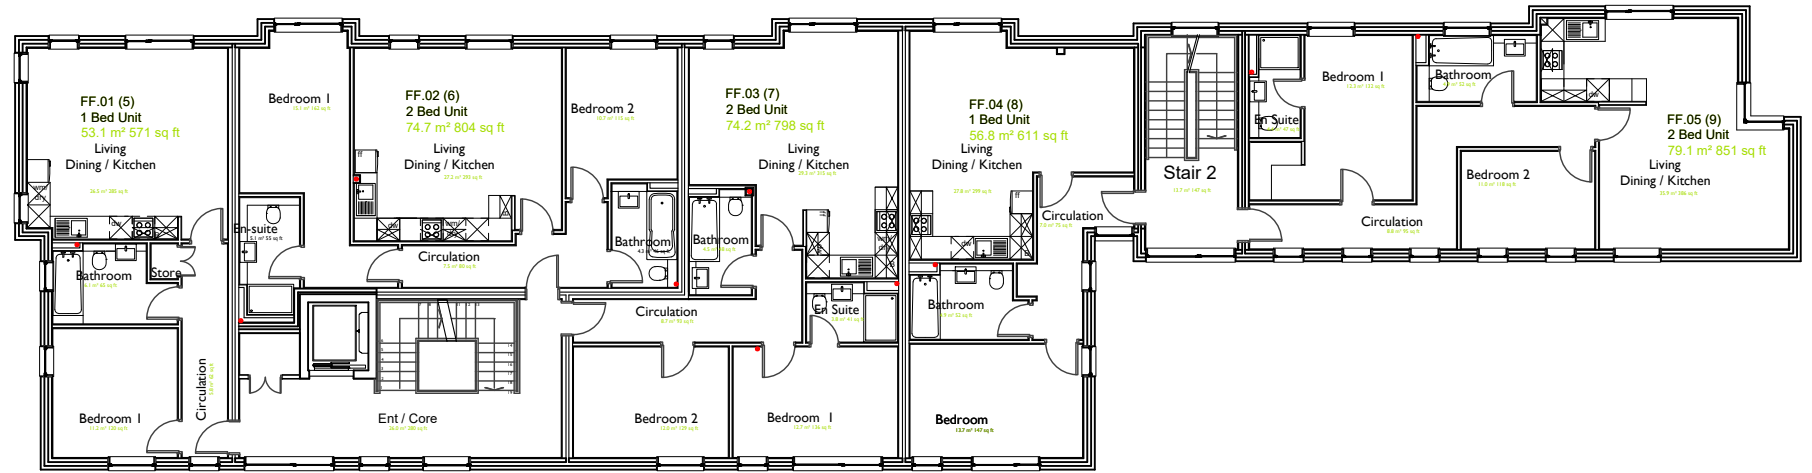

First Floor

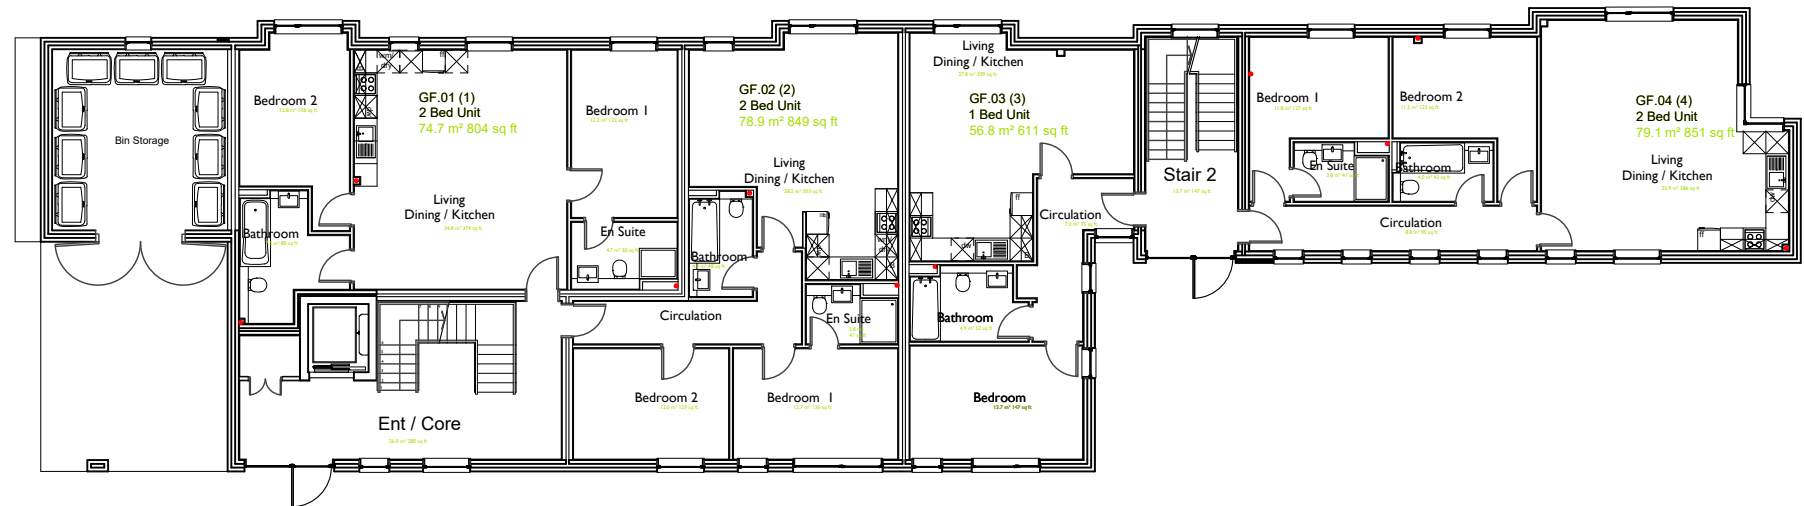

Ground Floor

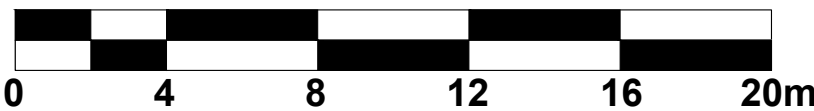

2492.2.04

Opulwood Developments

Proposed Ground & First Floor Plans

Waterside Apartment, Kay St, Summerseat

REVISION	AMENDMENTS	DATE	CHKD
A	Bin storage doors amended	30/11/23	IS

1:200 @ A3

HATTRELL LLP

Suite E, Kings Court, Railway Street, ALTRINCHAM, CHESHIRE, WA14 2RD
TELEPHONE 0161 920 4207
e-mail: design@hatrellarchitects.com / www.hatrellarchitects.com