



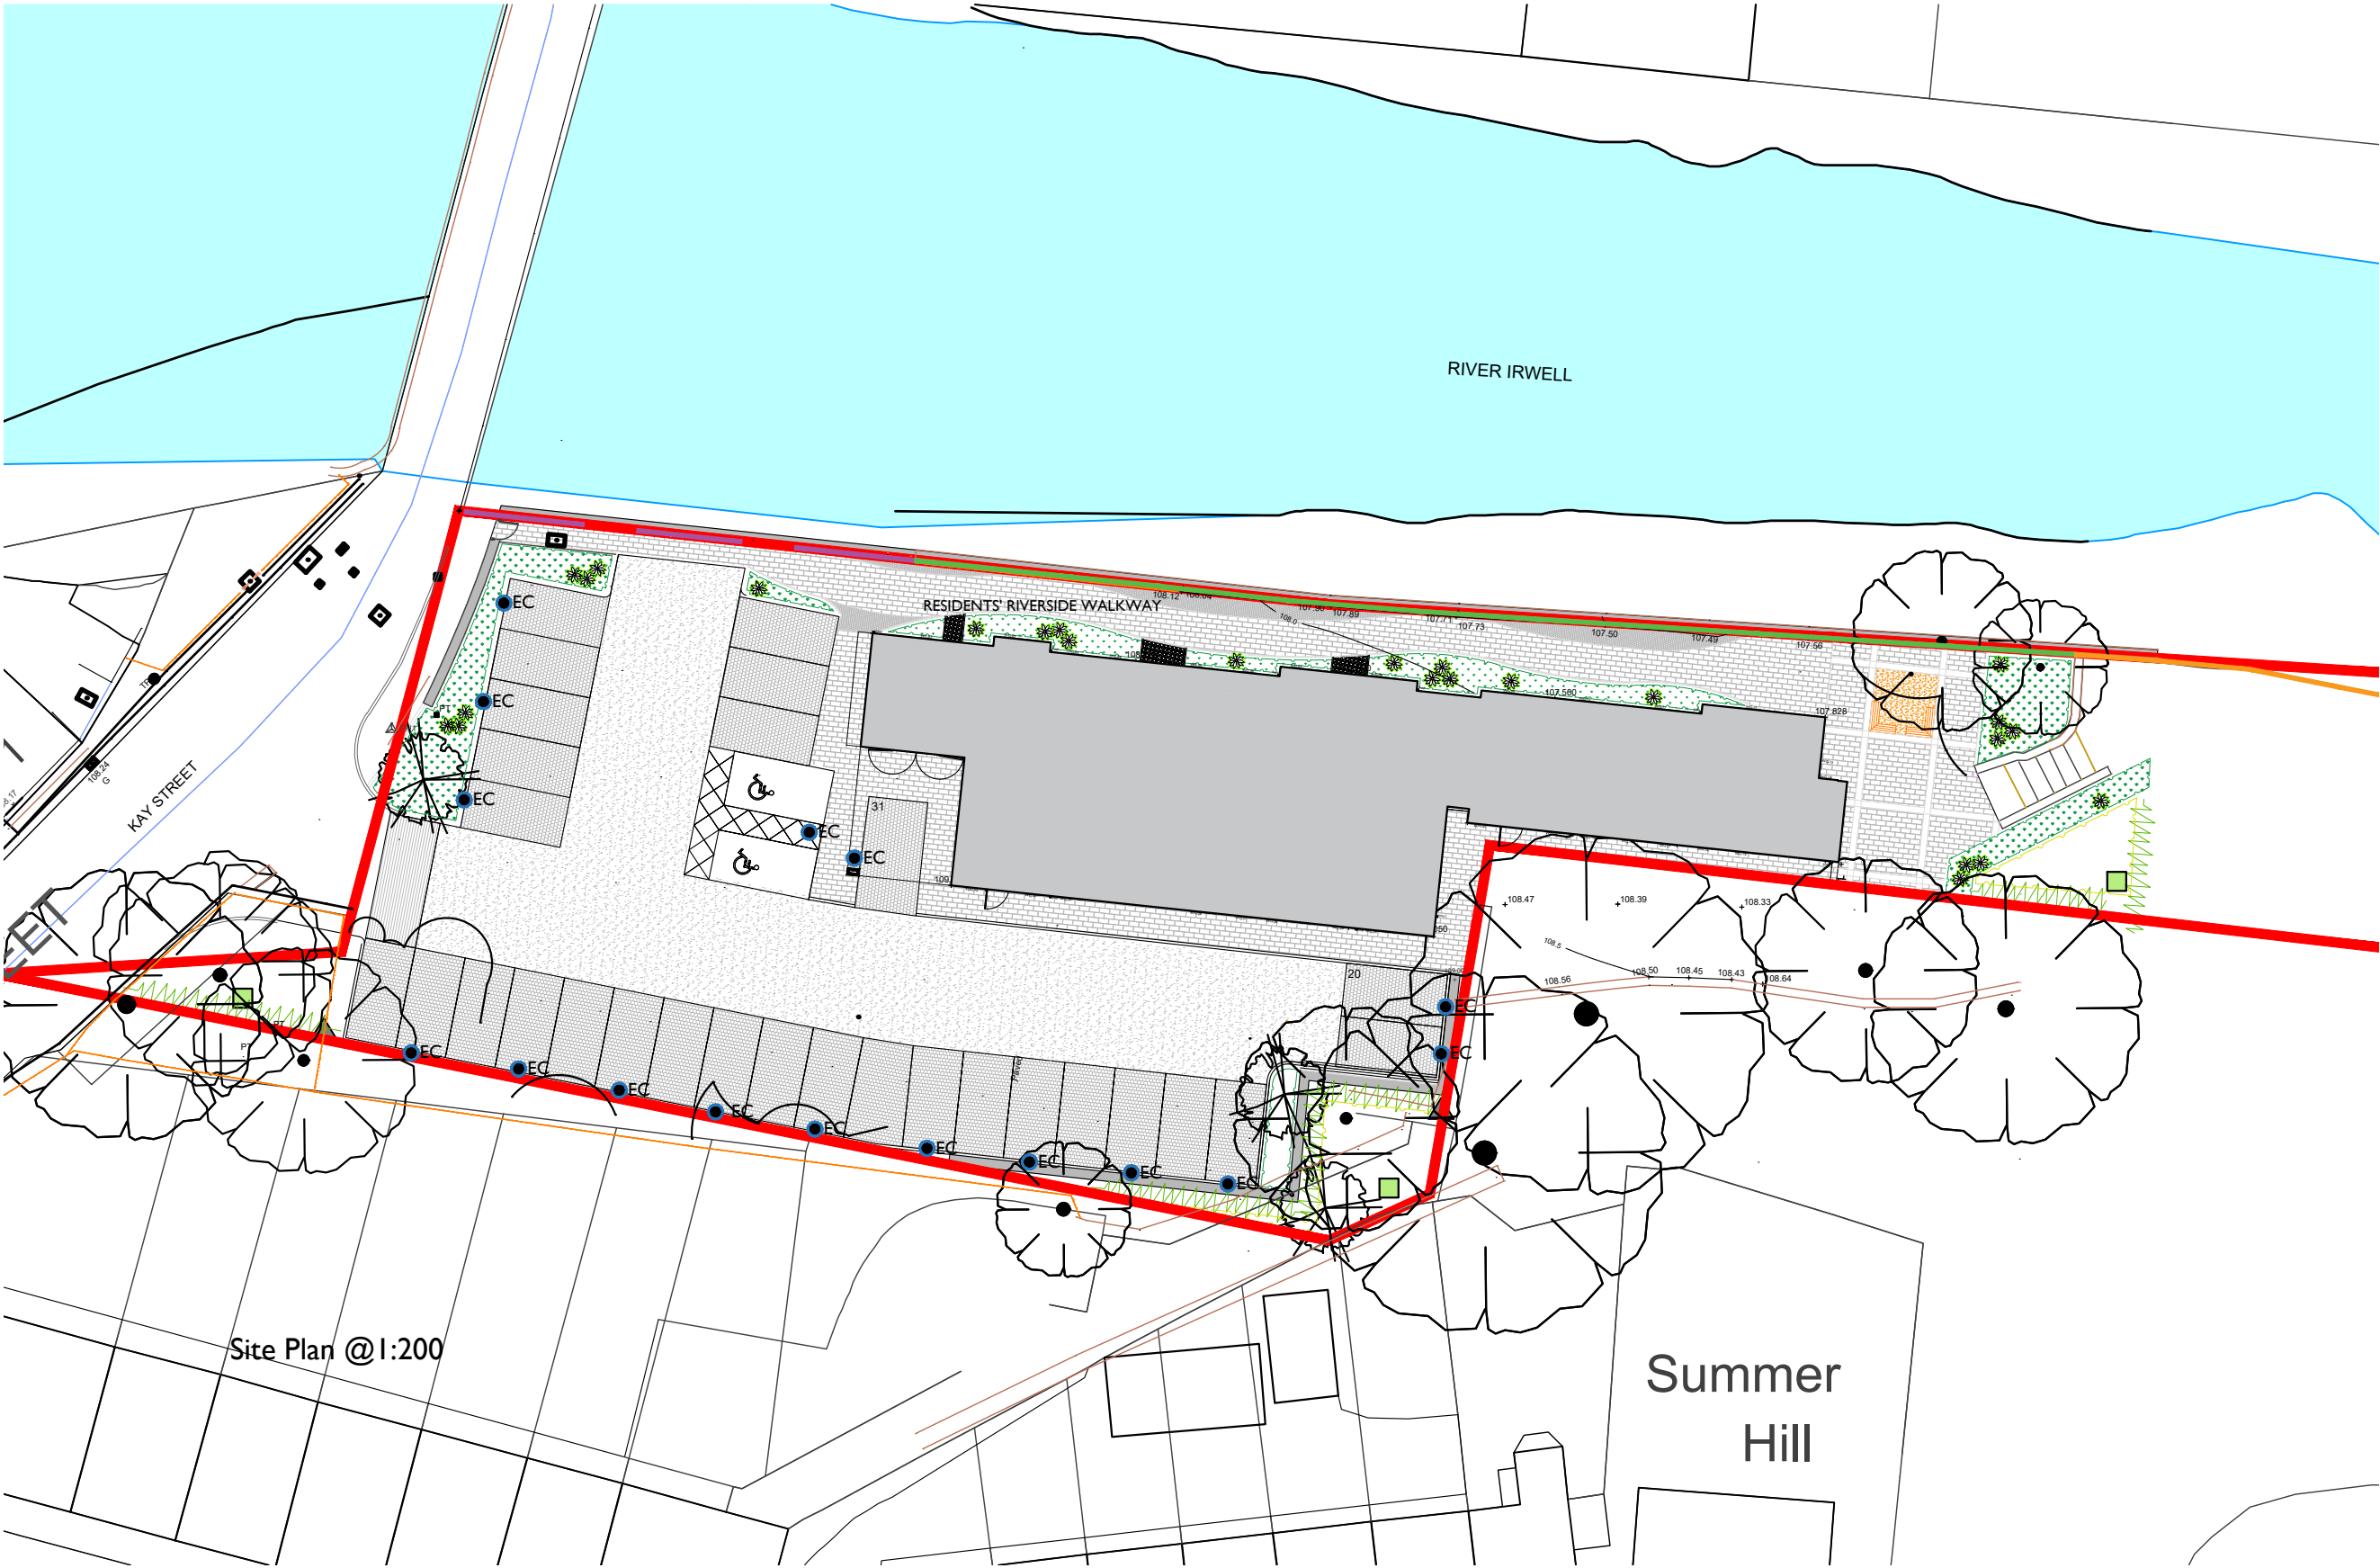


KEY

 EC Electric Car Charger Point

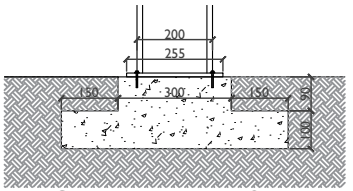

EV Charger Base Section
@ 1:20

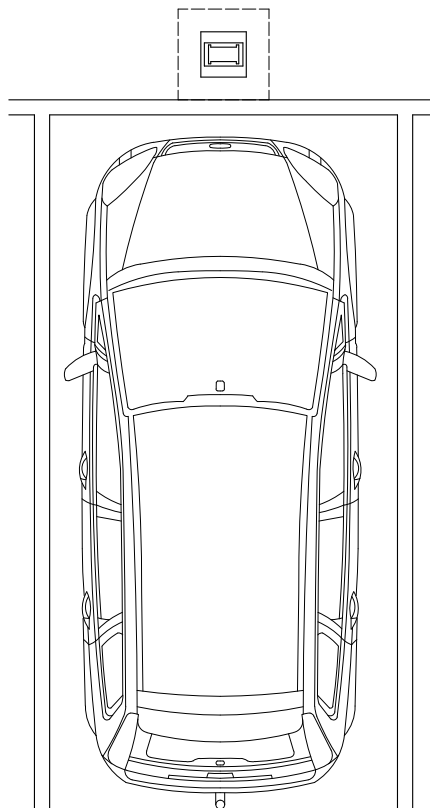

Typical EV Charger Plan
@ 1:50

1:200
0 1 5m 10m

2492.2.12 REV C

Opulwood Developments

Proposed Electric Car Charging Points Plan

Waterside Apartment, Kay St, Summerseat

REVISION	AMENDMENTS	DATE	CHKD
A	EV Charger Point Details added & charger positions amended	Nov 22	IS
B	Existing wall to bridge added	May 23	IS
C	Addition of pedestrian gate and footpath, removal of parking space and lift reconfiguration.	30/11/23	IS

Varies @ A3

HATTRELL LLP

Suite E, Kings Court, Railway Street, ALTRINCHAM, CHESHIRE WA14 3RD
TELEPHONE 0161 620 4207
e-mail: design@hattrellarchitects.com / www.hattrellarchitects.com