




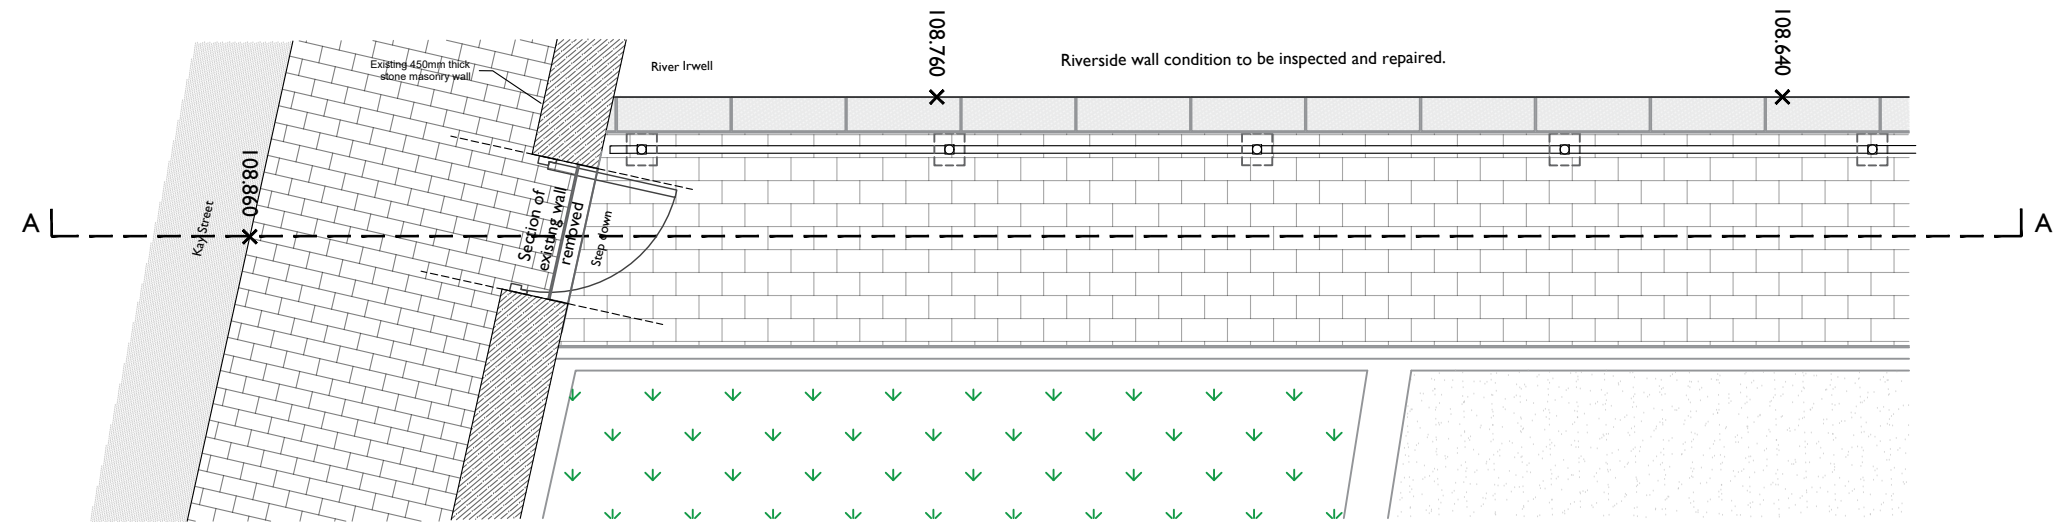

Plan @ 1:50

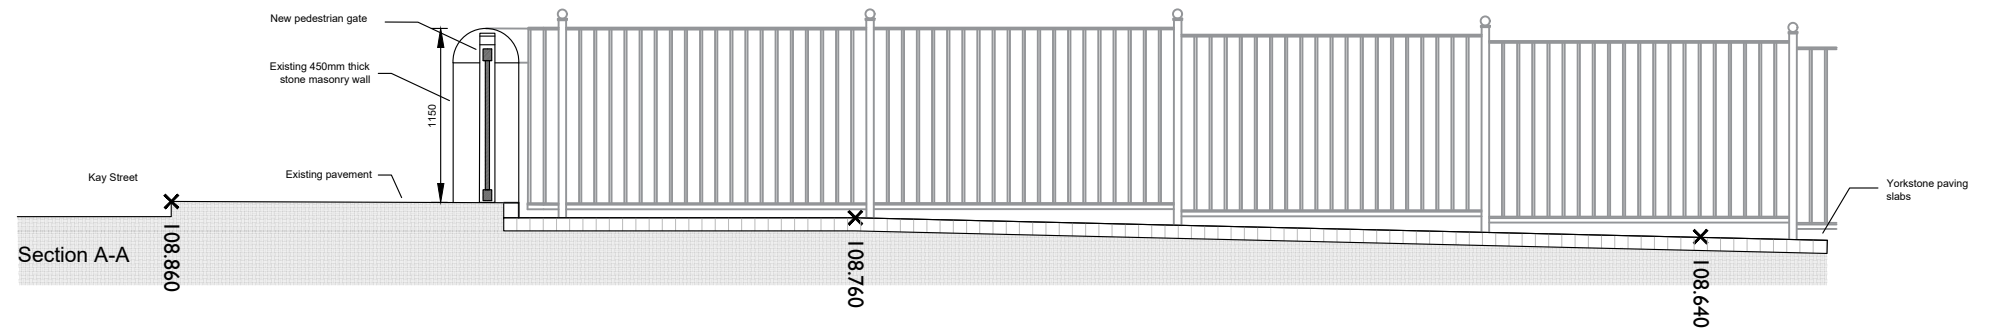

Section A-A @ 1:50

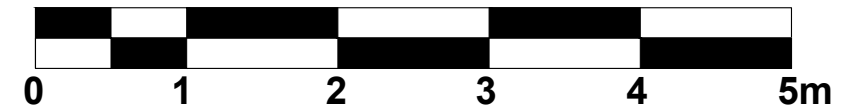

2492.2.24

Opulwood Developments

Proposed Site Entrance

Waterside Apartment, Kay St, Summerseat

REVISION	AMENDMENTS	DATE	CHKD
A	Boundary treatment changed to new metal railing.	01/12/23	IS

Varies @ A3

HATTRELL LLP

Suite E, Kings Court, Railway Street, ALTRINCHAM CHESHIRE WA14 2RD
TELEPHONE 0161 829 4307
e-mail: design@hastrellarchitects.com / www.hastrellarchitects.com