
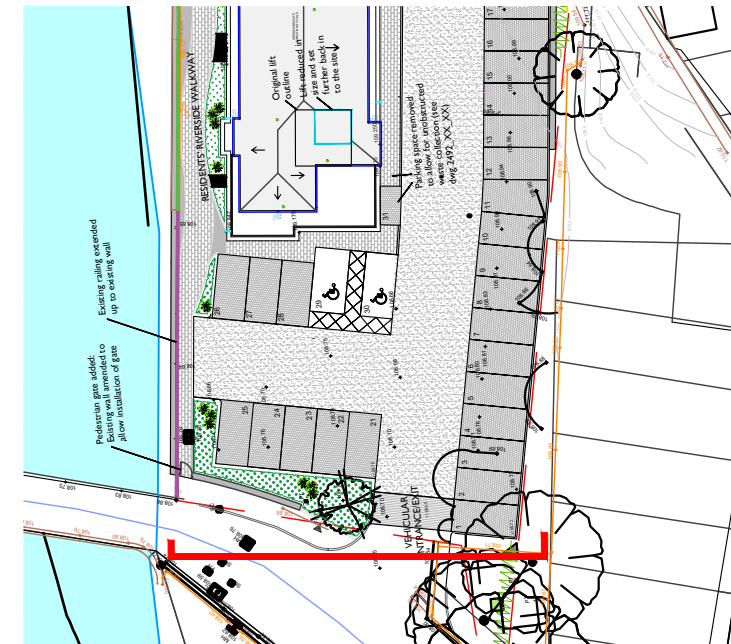


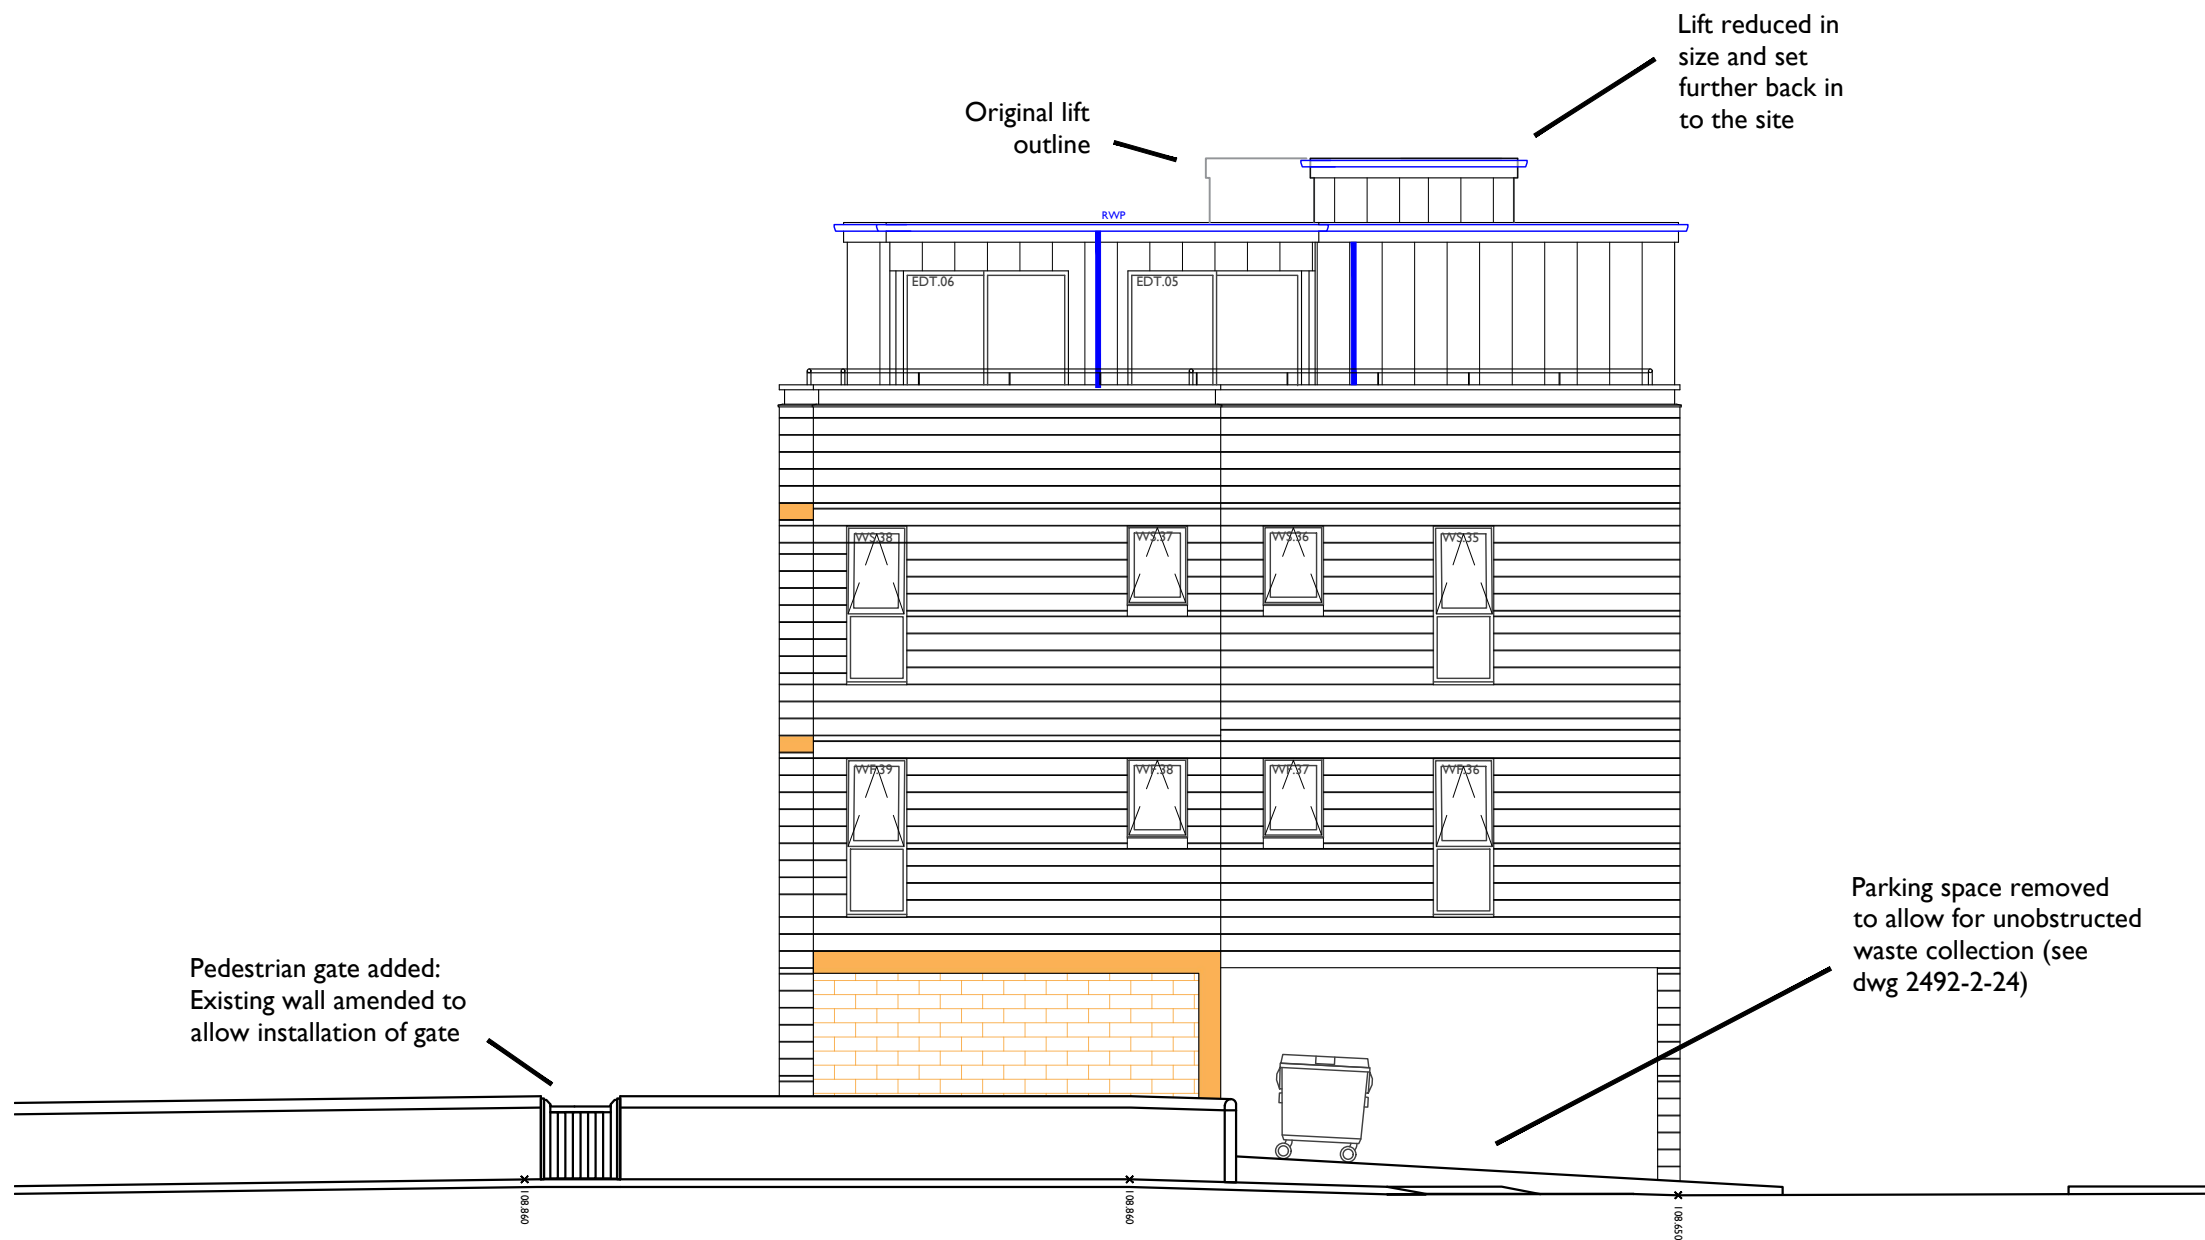

2492.2.25

Opulwood Developments

Kay Street Section

Waterside Apartment, Kay St, Summerseat

REVISION	AMENDMENTS	DATE	CHKD

1:100 @ A3

HATTRELL LLP

Suite E, Kings Court, Railway Street, ALTRINCHAM, CHESHIRE WA14 3RD
TELEPHONE 0161 820 4207
e-mail: design@hattrellarchitects.com / www.hattrellarchitects.com