


KEY

- NEW METAL RAILING TO MATCH UP TO EXISTING WALL ON KAY STREET
- EXISTING METAL RAILING TO BE CLEARED OF FOLIAGE, MADE GOOD, AND CLEANED
- EXISTING STONE WALL TO BE CLEARED OF FOLIAGE, MADE GOOD, AND CLEANED

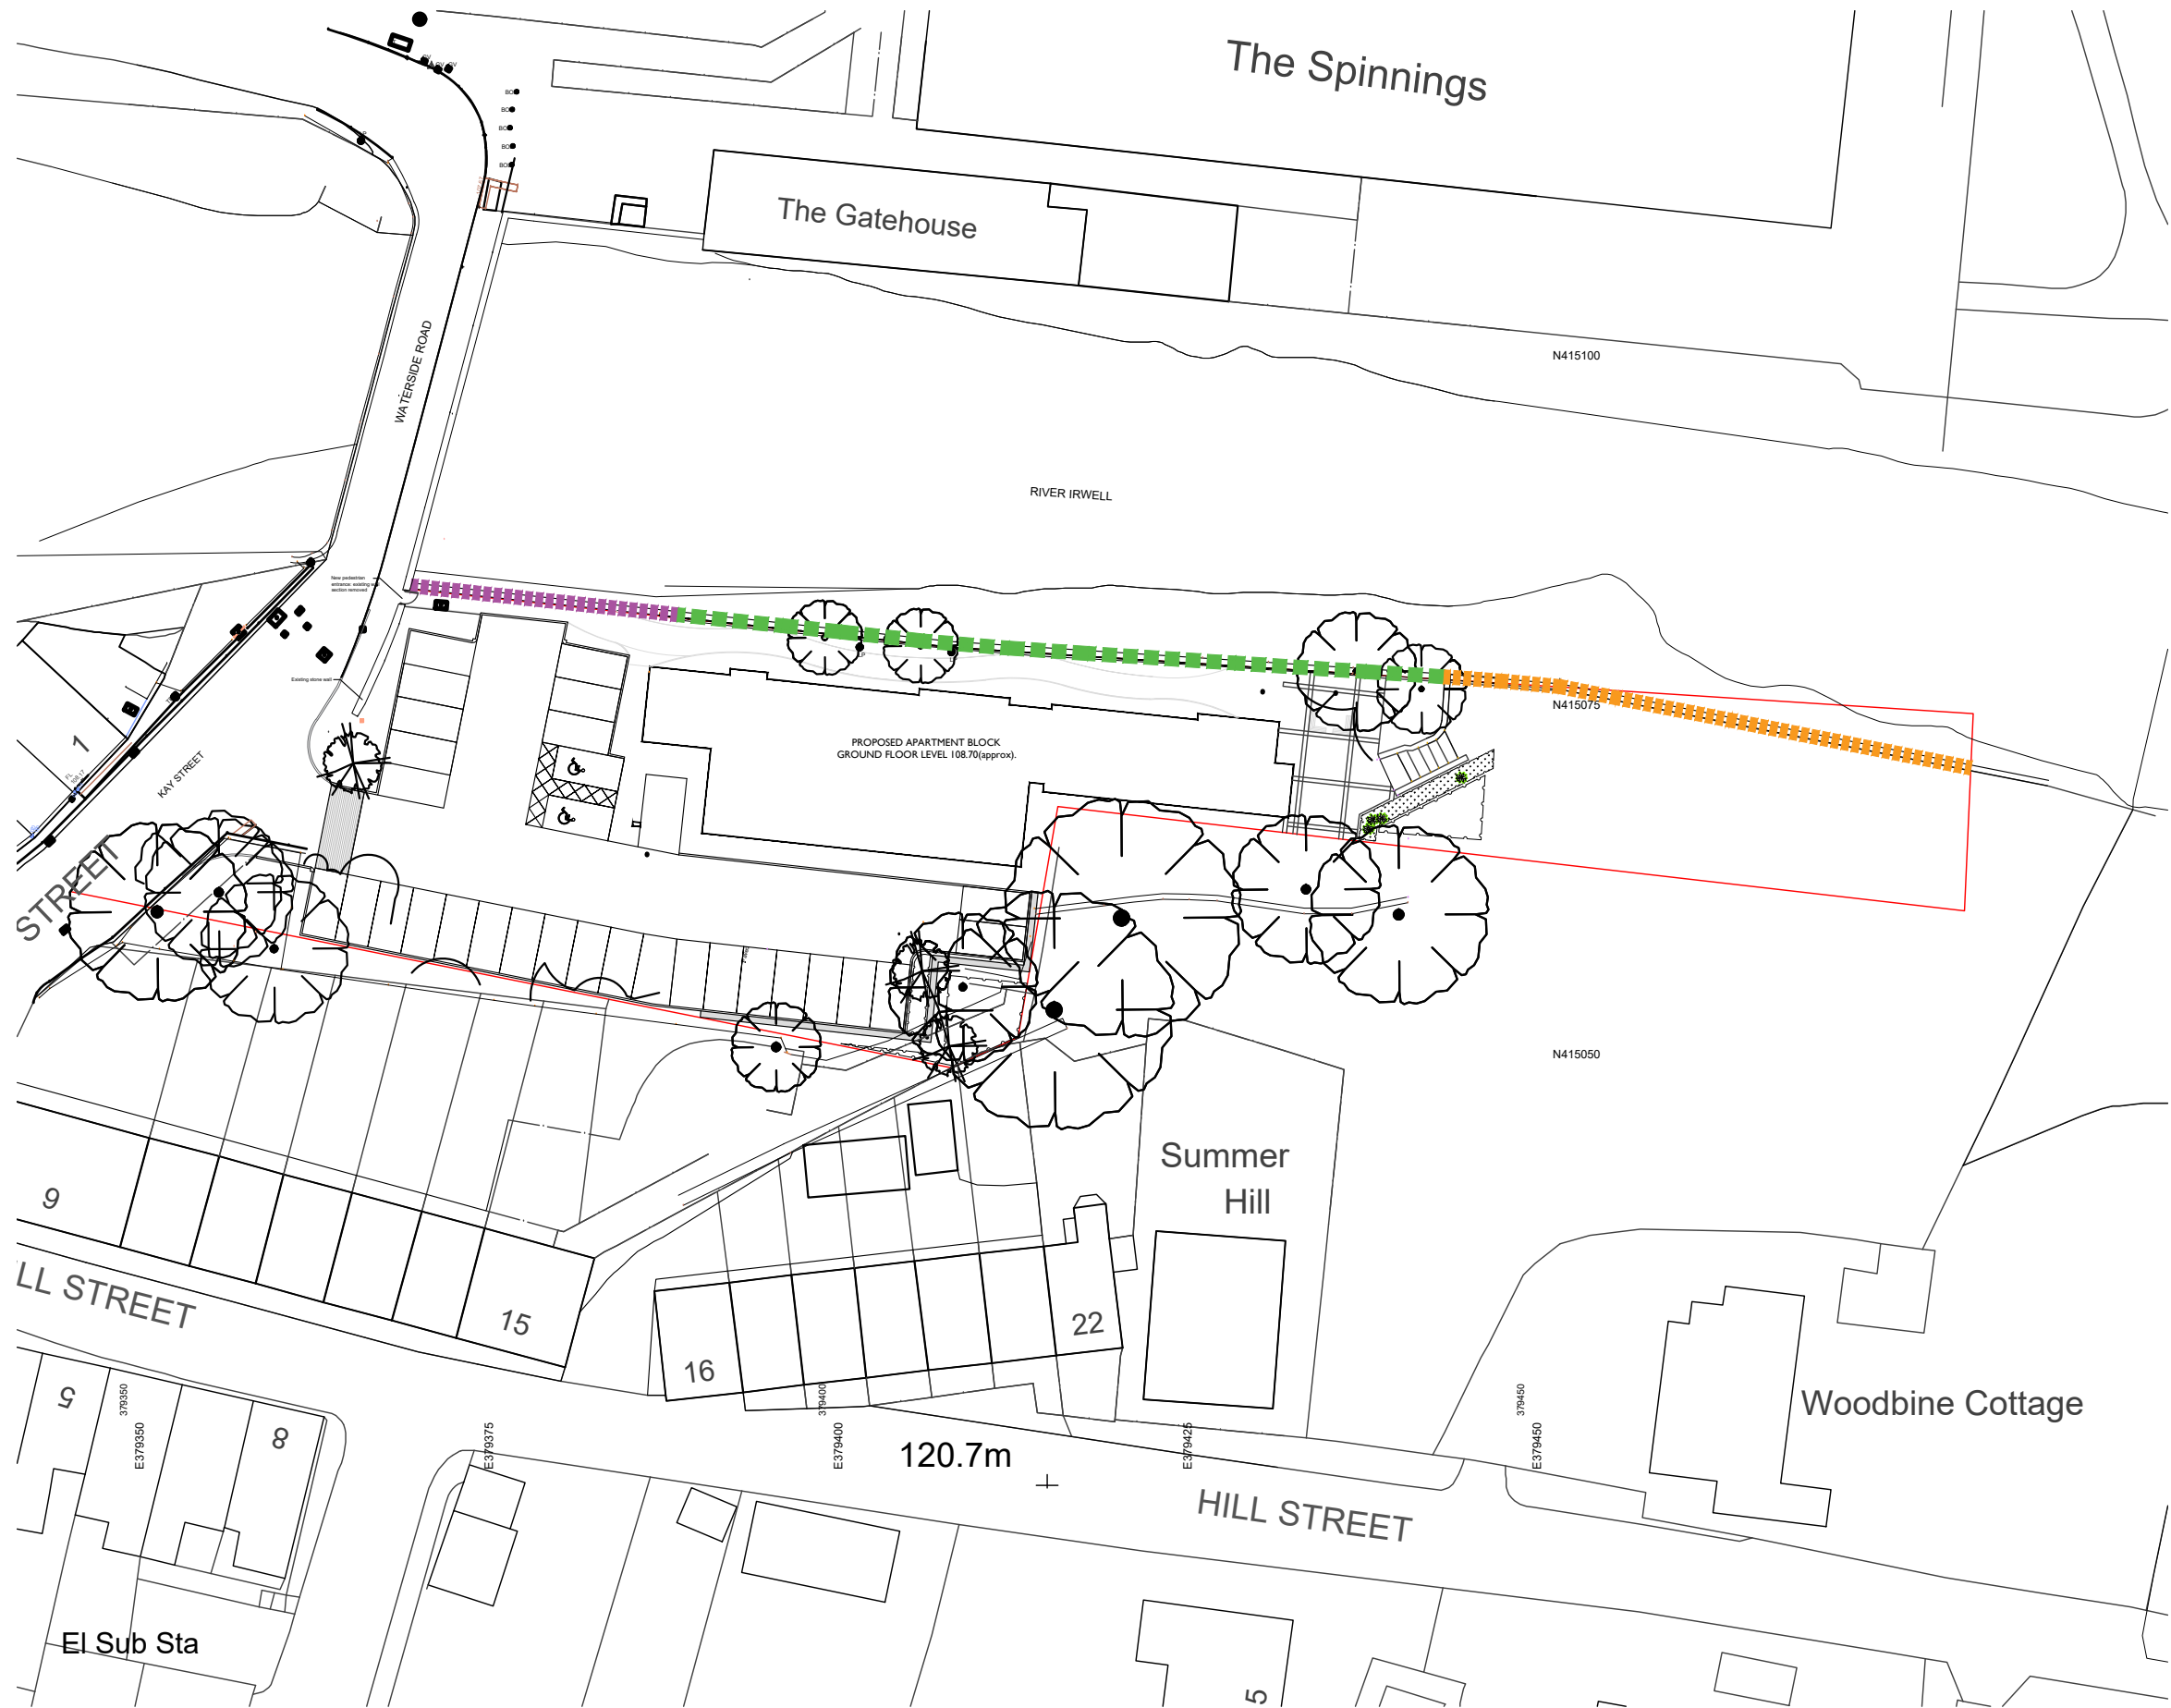

2492.2.20 REV B

Opulwood Developments

Proposed Boundary Wall Site Plan
Waterside Apartment, Kay St, Summerseat

REVISION	AMENDMENTS	DATE	CHKD
A	Existing wall to bridge shown	May 23	IS
B	Addition of pedestrian gate and footpath, removal of parking space and lift reconfiguration. Boundary treatment (purple) changed to new metal railing.	01/12/23	IS

1:500 @ A3

HATTRELL LLP

Suite E, Kings Court, Railway Street, ALTRINCHAM CHESHIRE WA14 2RD
TELEPHONE 0161 839 4307
e-mail: design@hastrellarchitects.com / www.hastrellarchitects.com