


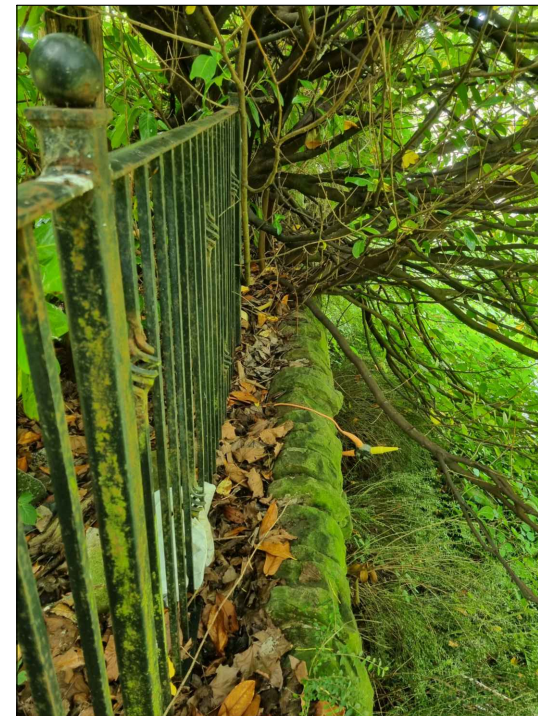


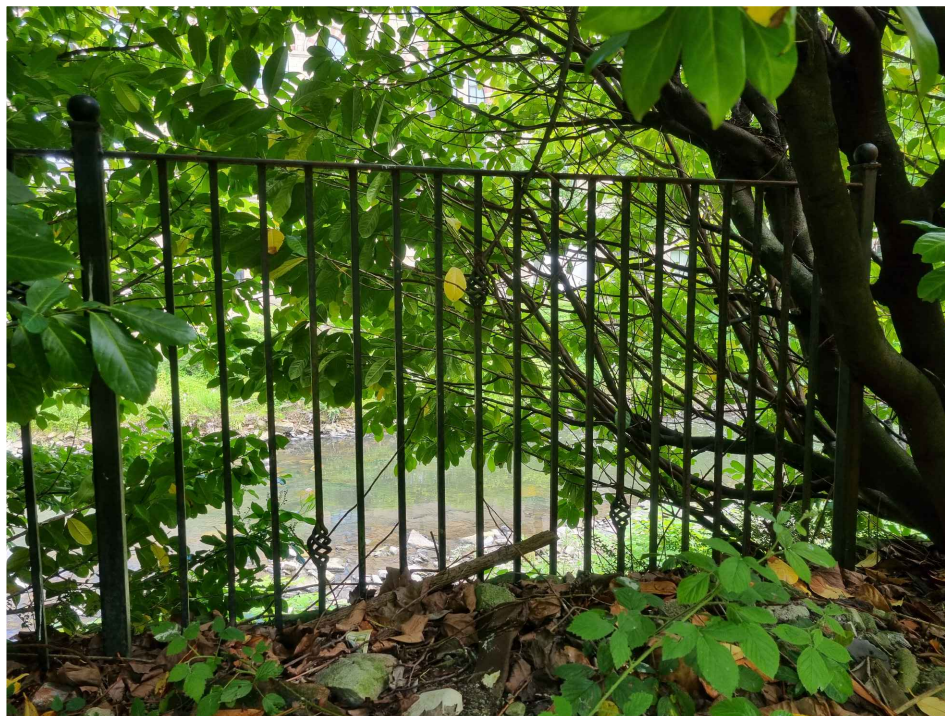

Images of Existing Railing

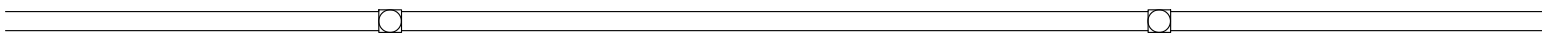

Plan

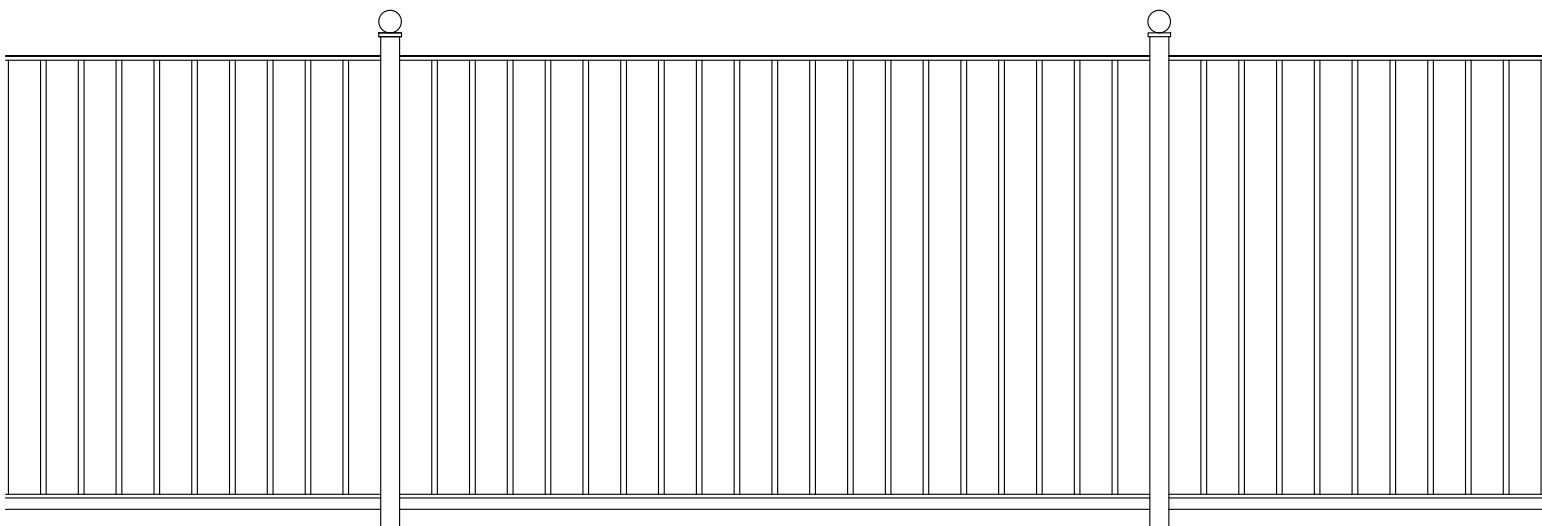

Elevation

Existing mild steel polyester powder coated railing. Colour black. To be cleaned and made good where required

2492.2.21



Existing Boundary Railings

Opulwood Developments

Waterside Apartment, Kay St, Summerseat

REVISION	AMENDMENTS	DATE	CHKD
-	-	-	-

1:20 @ A3