



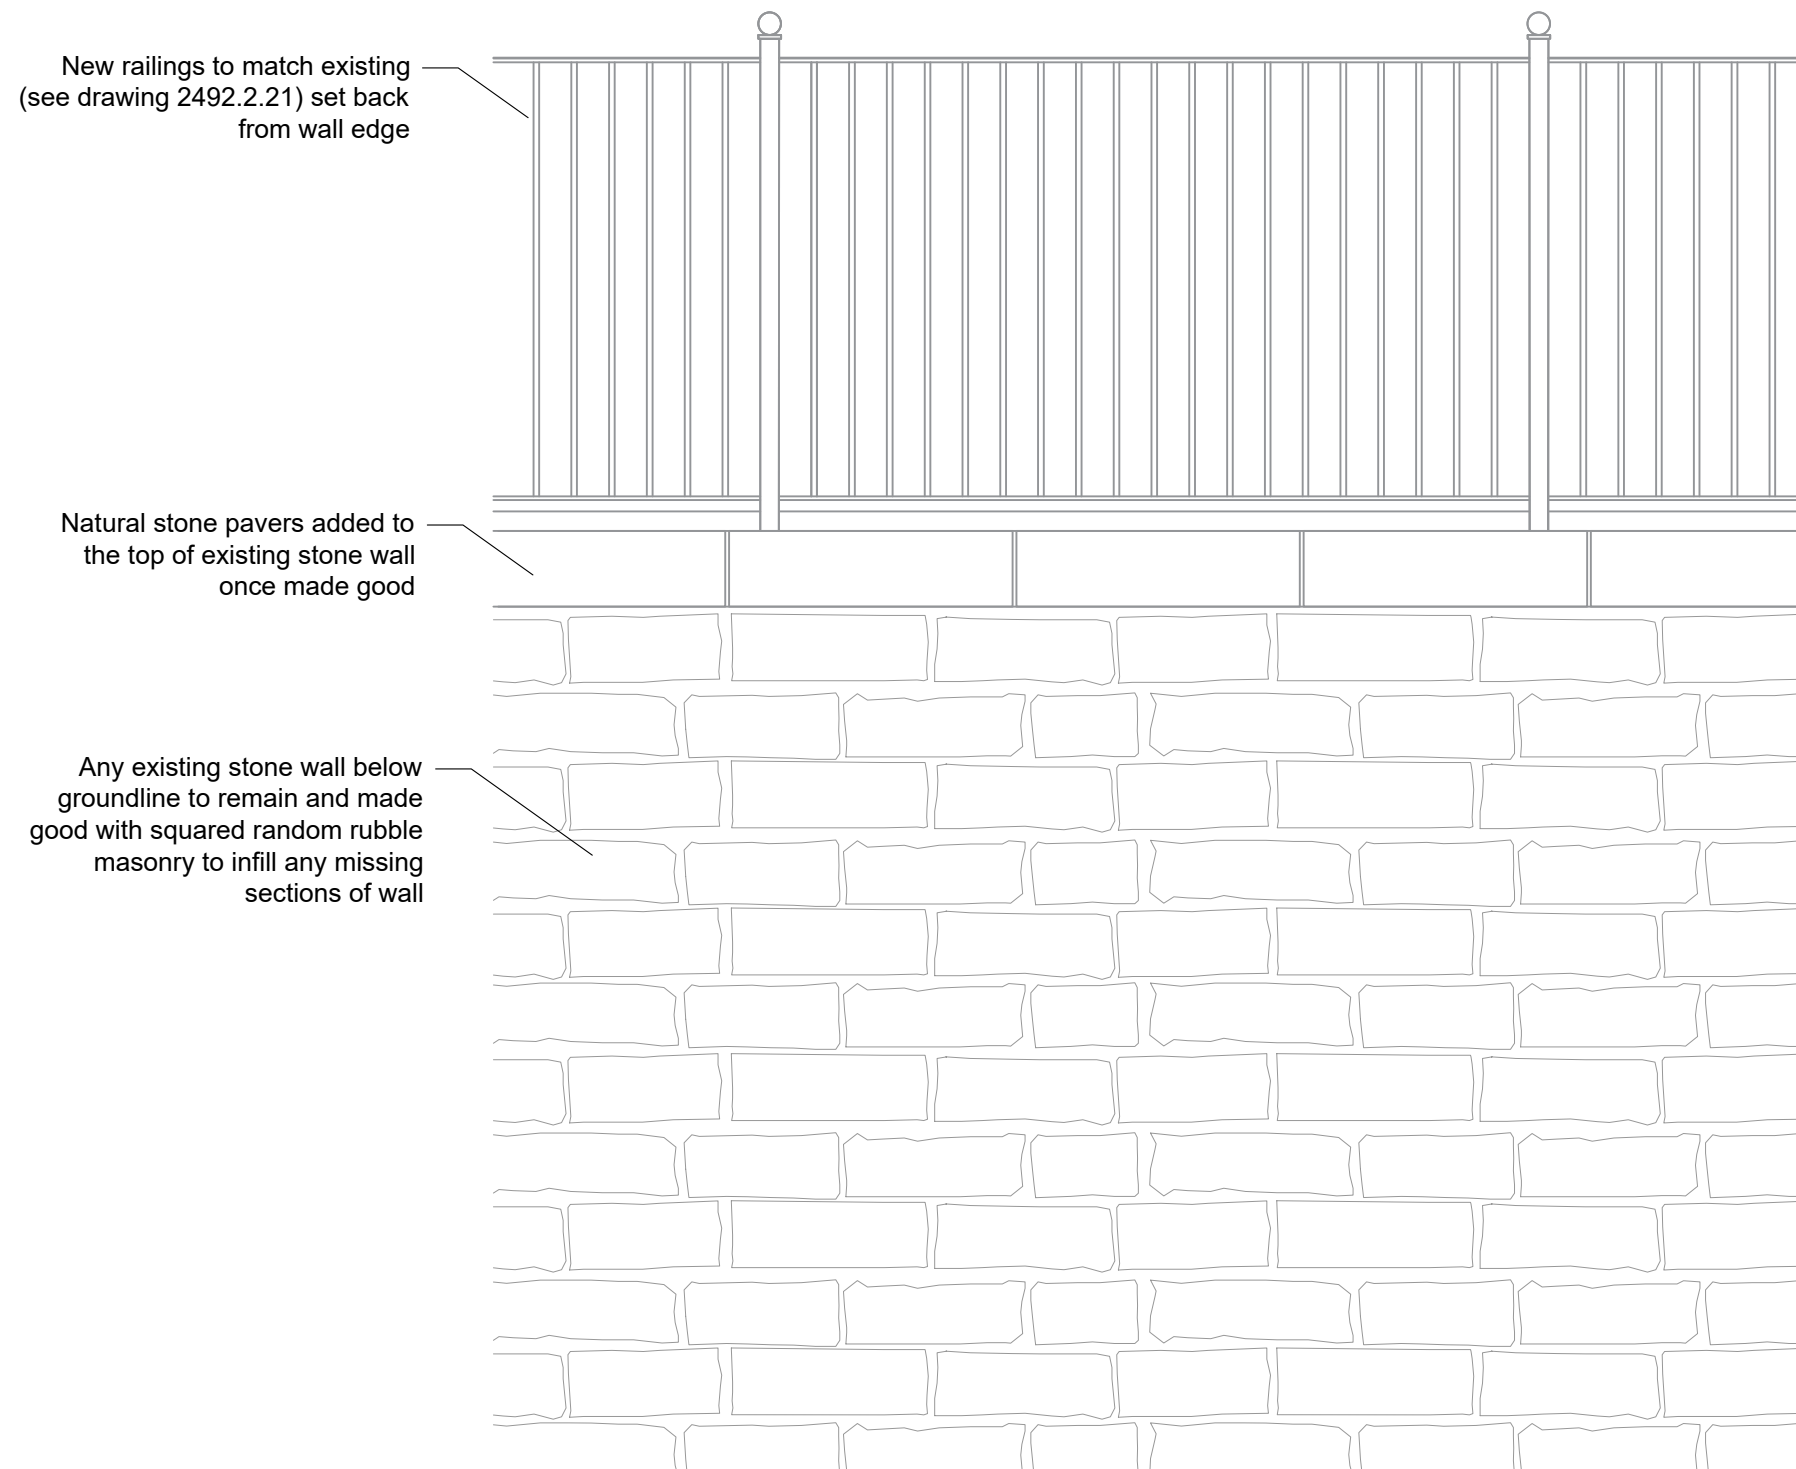

Elevation

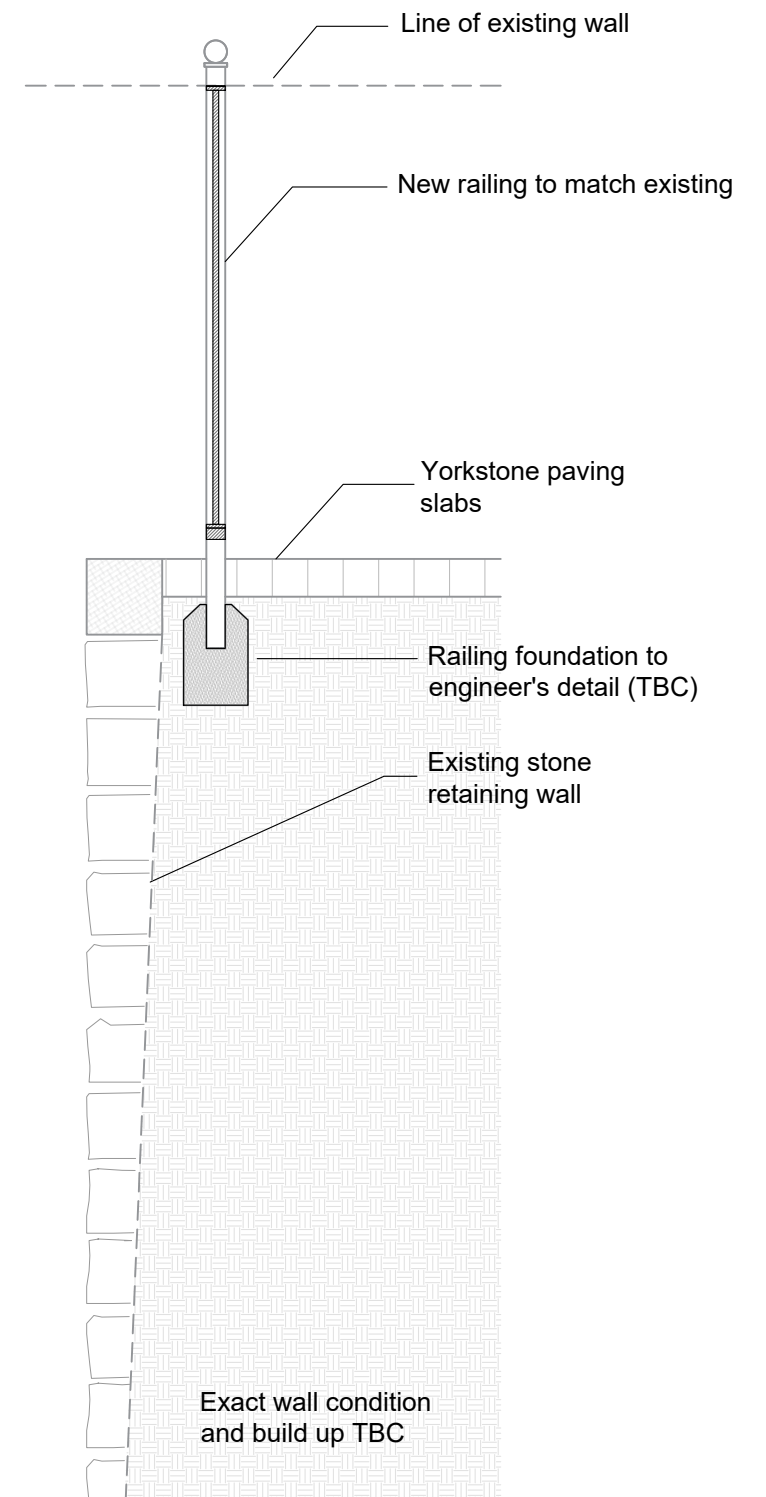

Section

2492.2.22



Opulwood Developments

Proposed Boundary Railing

Waterside Apartment, Kay St, Summerseat

REVISION	AMENDMENTS	DATE	CHKD
A	Boundary treatment changed to new metal railing.	01/12/23	IS

1:20 @ A3

HATTRELL LLP

Suite E, Kings Court, Railway Street, ALTRINCHAM, CHESHIRE, WA14 2RD
TELEPHONE 0161 820 4207
e-mail: design@hastrellarchitects.com / www.hastrellarchitects.com