



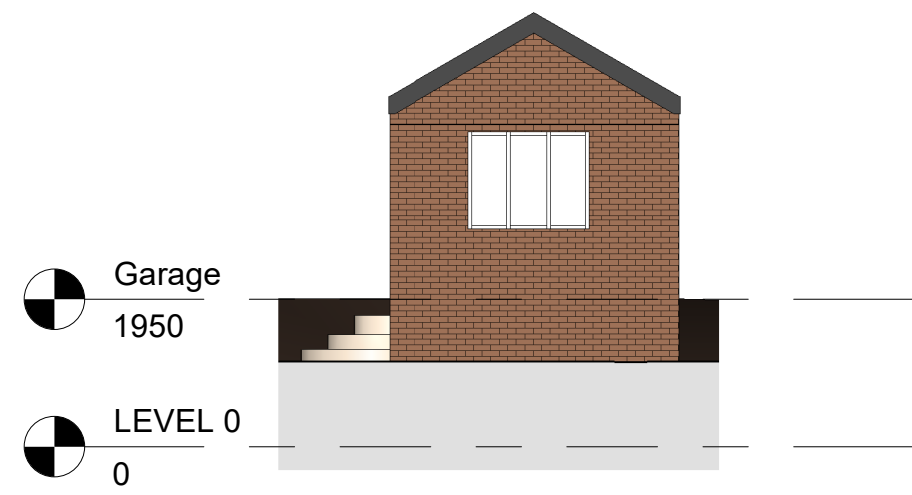

3 Garage Elevation - Front - Existing
1 : 100

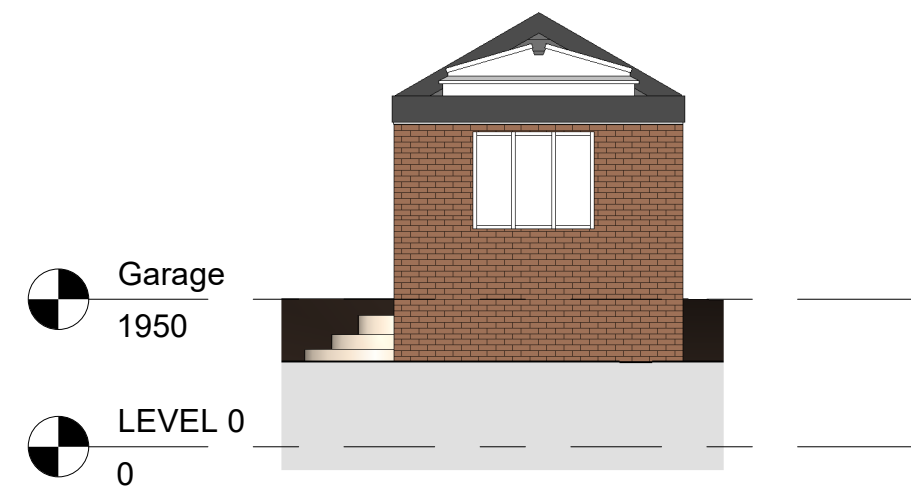


4 Garage Elevation - Front - Proposed
1 : 100




5 Garage Elevation - Left Side - Existing
1 : 100




6 Garage Elevation - Left Side - Proposed
1 : 100

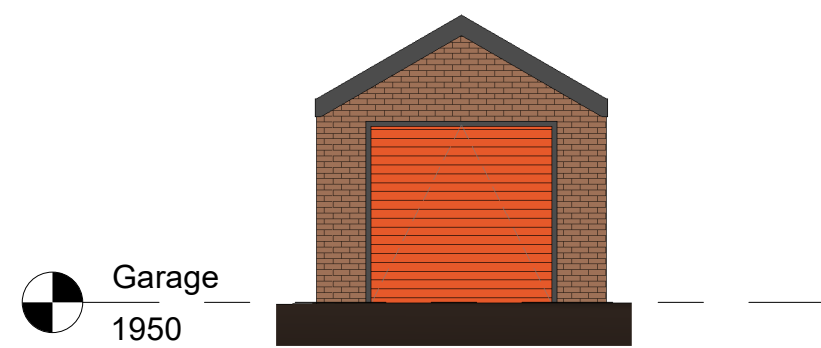


7 Garage Elevation - Rear - Existing
1 : 100

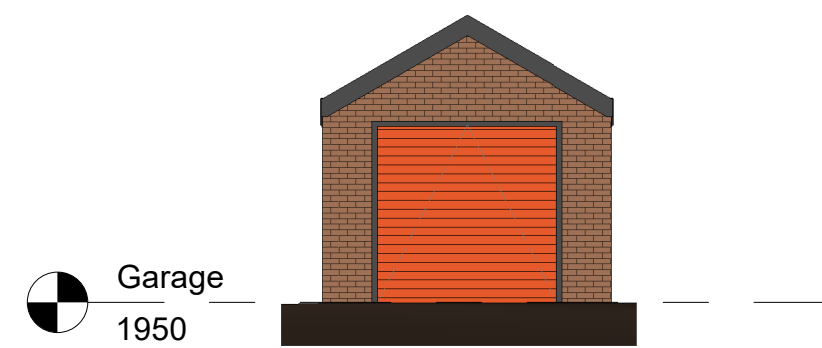


8 Garage Elevation - Rear - Proposed
1 : 100

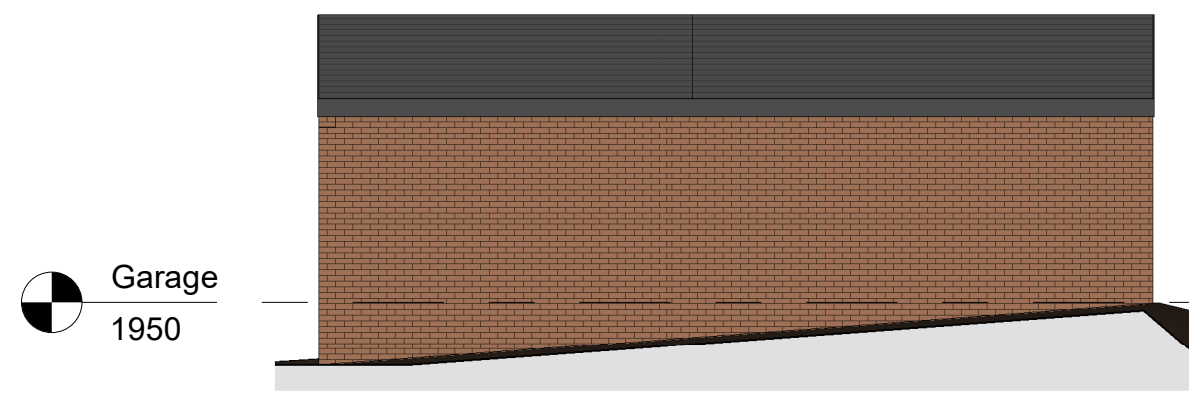


9 Garage Elevation - Right Side - Existing
1 : 100

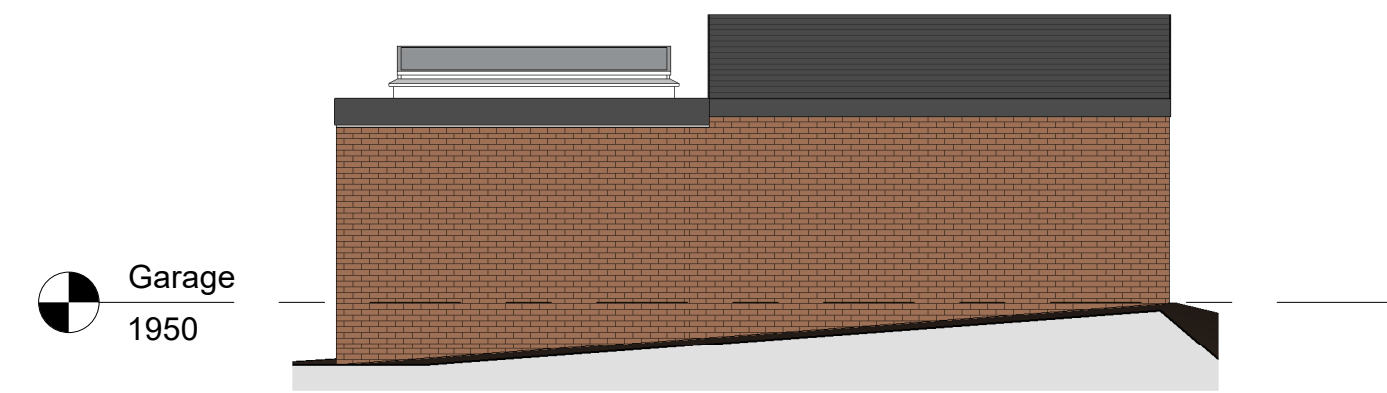

10 Garage Elevation - Right Side - Proposed
1 : 100

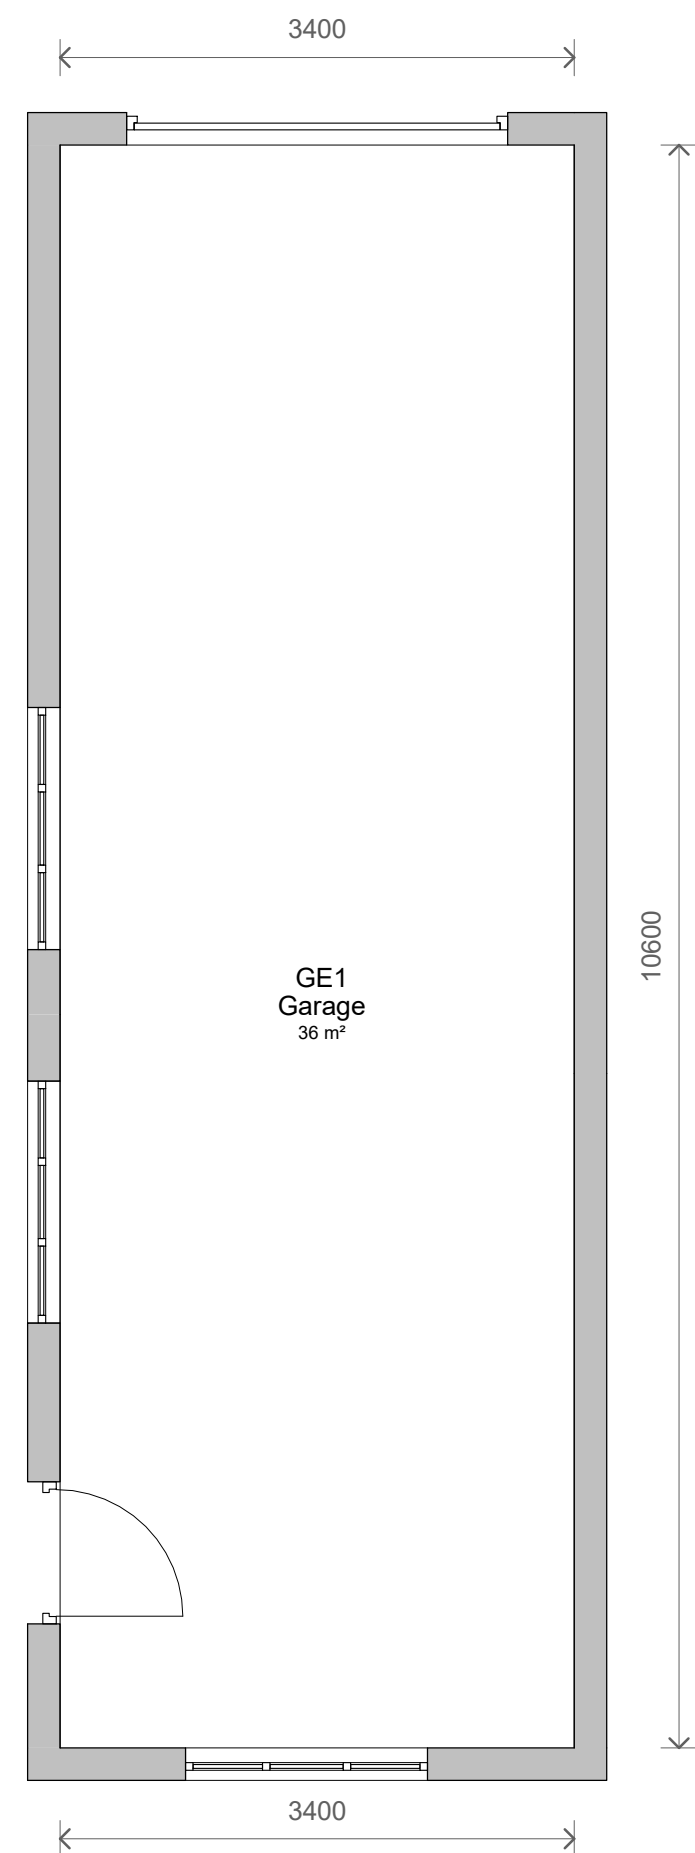

1 Garage - Existing
1 : 50

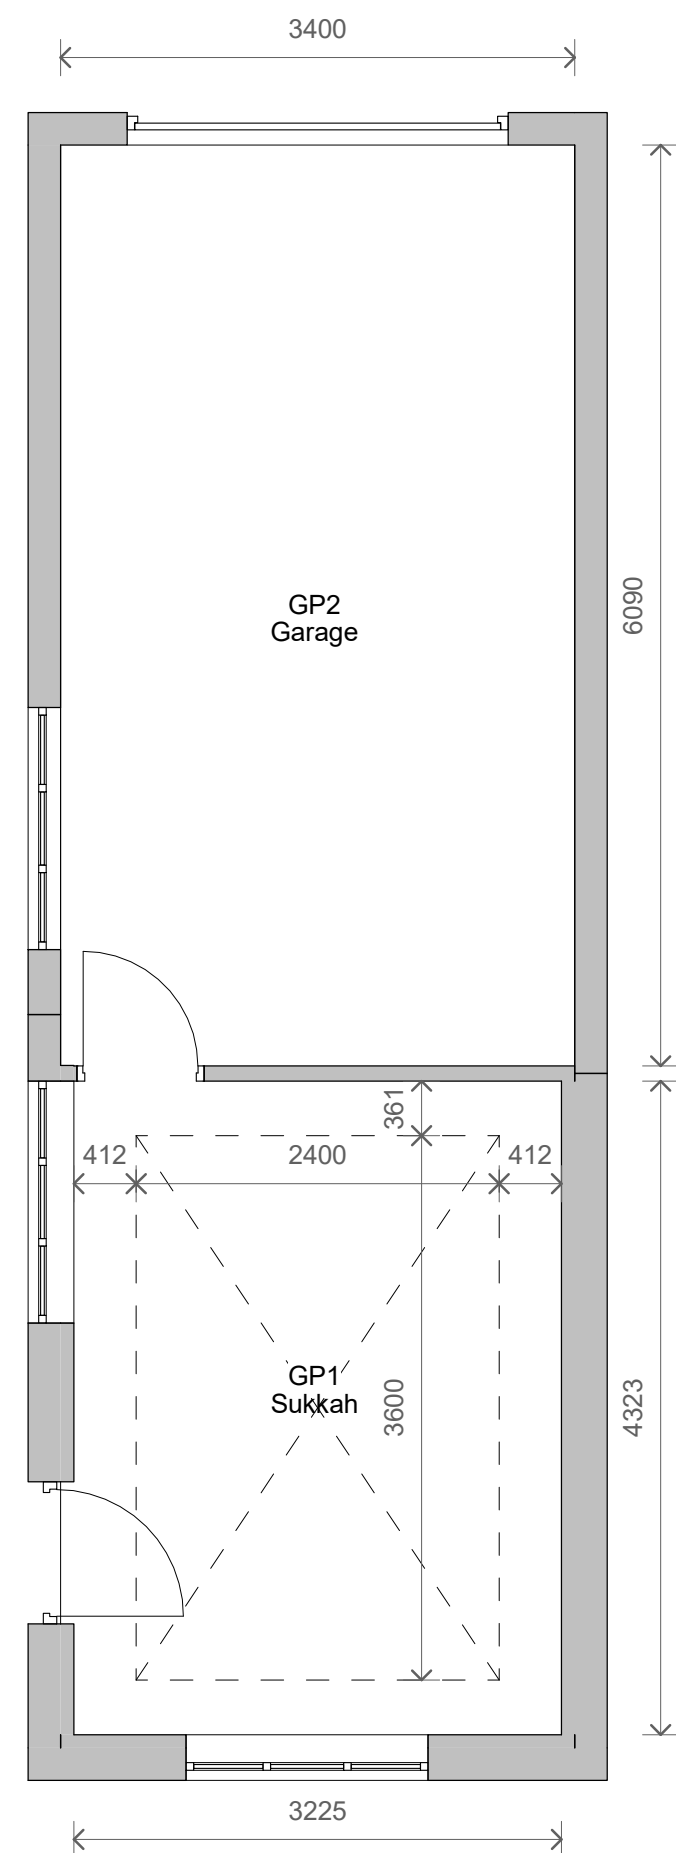

2 Garage - Proposed
1 : 50

1	PLANNING	24/02/2022
No.	Description	Date
PROJECT		
10 Bury Old Road		
TITLE		
Existing and Proposed Garage		
CLIENT		
Di-Veroli		
STATUS		
PLANNING		
DRAWN BY	DATE	SCALE (@ A1)
TP	03/02/2022	As indicated
PROJECT NUMBER	DRAWING NUMBER	REV
GSS21125.1	004	1
GOLD SKETCH		
S T U D I O S		
www.goldsketch.co.uk info@goldsketch.co.uk 0161 792 9595		
NOTES		
© COPYRIGHT. ALL RIGHTS RESERVED. NOT BE REPRODUCED WITHOUT WRITTEN CONSENT. DRAWING TO BE USED FOR THE SITE ONLY. ALL DIMENSIONS AND LEVELS ARE INDICATED ON SITE. ANY DISCREPANCIES TO BE REPORTED TO THE CLIENT PRIOR TO THE COMMENCEMENT OF ANY WORK. ALL WORK AND MATERIALS TO BE IN ACCORDANCE WITH CURRENT BUILDING REGULATION, PLANNING CODES OF PRACTICE AND BRITISH STANDARDS. ALL DIMENSIONS ON THIS DRAWING ARE UNLESS OTHERWISE SPECIFIED.		