
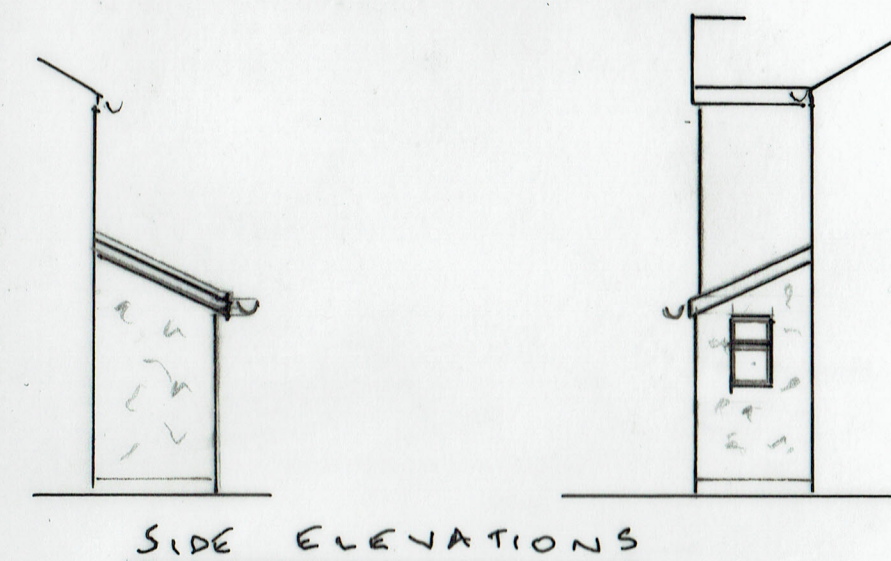


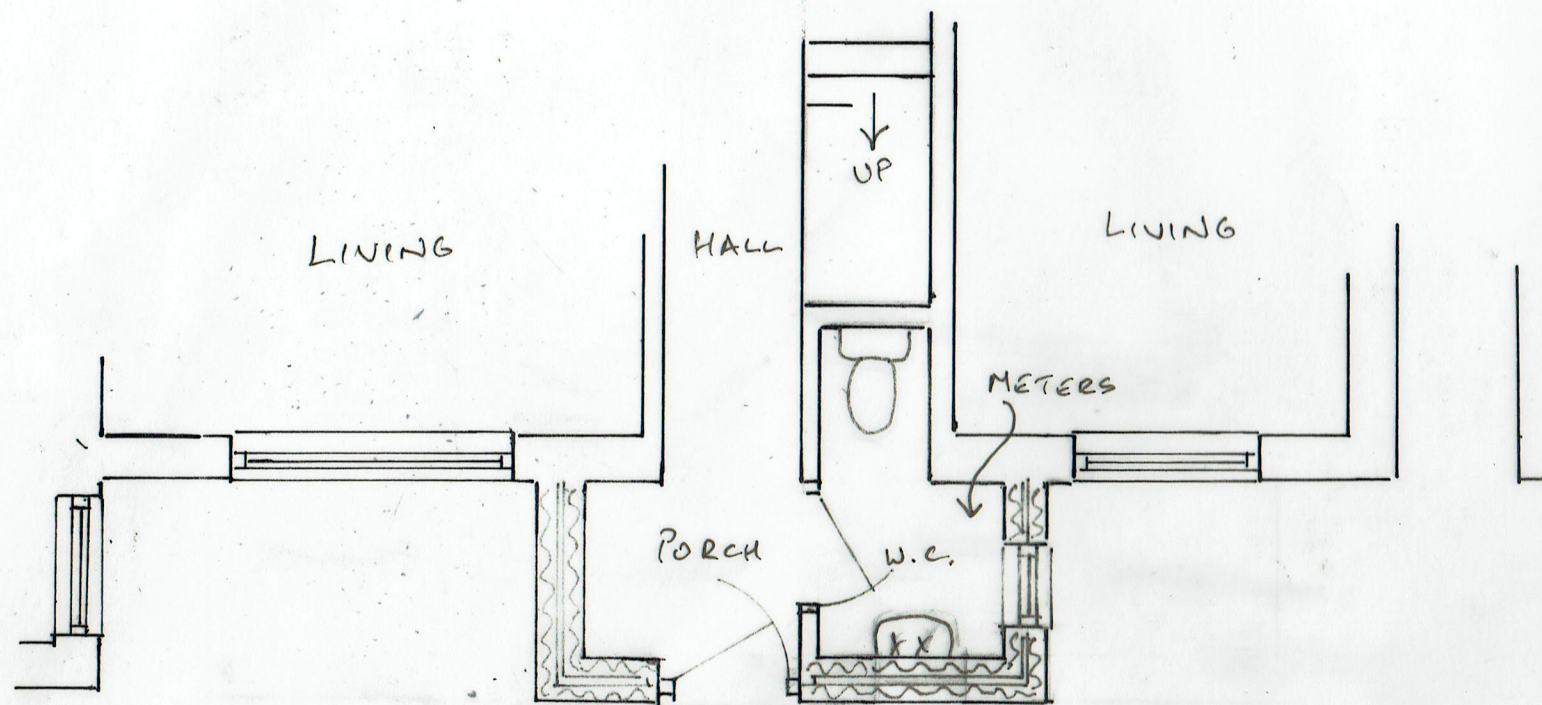

3 PROPOSED PLAN

0 5
METRES
SCALE 1:50 & 1:100 Q A3

24/02/2022

22/681/02

FRONT PORCH WITH W.C.

38 MORLEY STREET, BURY BL9 9JQ