


• LINTELS :- UNLESS STATED OTHERWISE USE CATNIC TYPE CONCAVE CG 150/100 · OPEN BACKED, INSULATED STEEL LINTEL UNITS TO NEW DOOR/WINDOW OPENINGS AS DETAILS (A). ETC. ONTO MIN 150mm END BEARINGS TO SUIT SPANS, WITH 10mm Ø WEEP HOLES TO OUTER LEAF FACE BRICKS @ MAX 900c/c MIN 2NO/OPENING AND ENCASED IN PINK - ½ HOUR GYPROC FIRELINE BOARD AN ELEMENT OF THE STRUCTURE AS DOCB1 TABLE B1 ETC

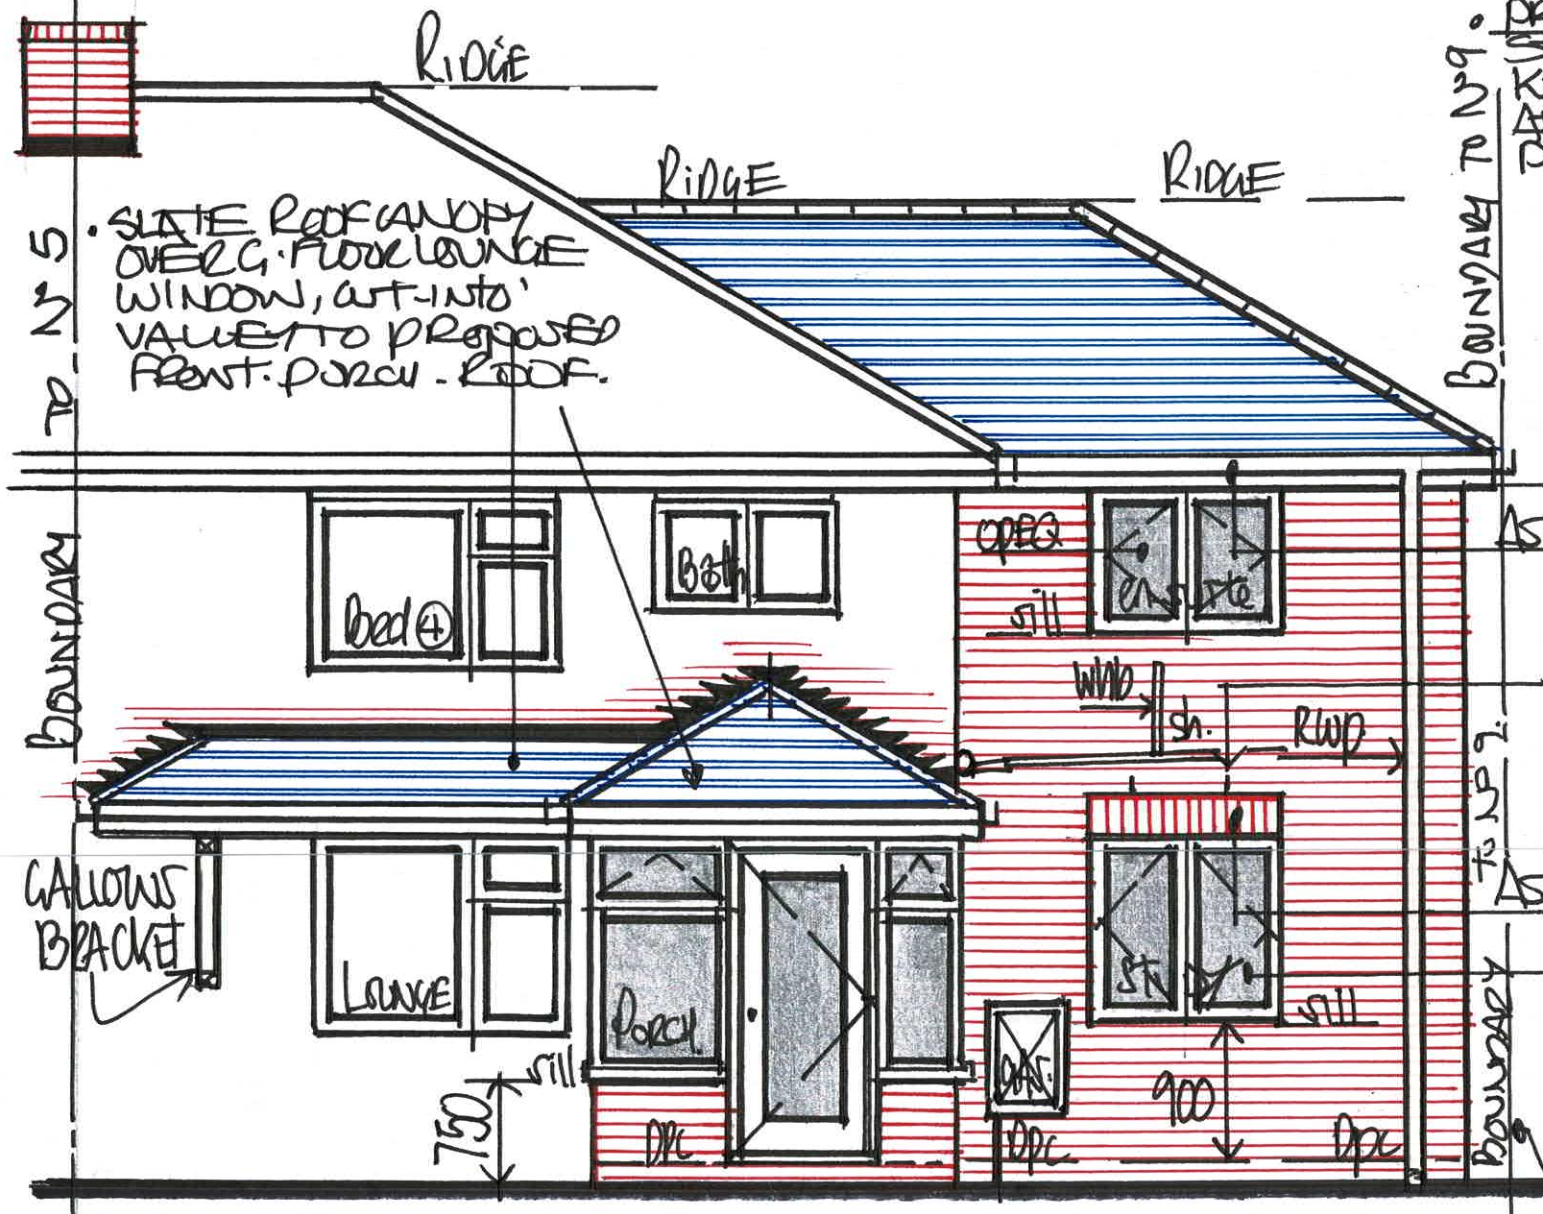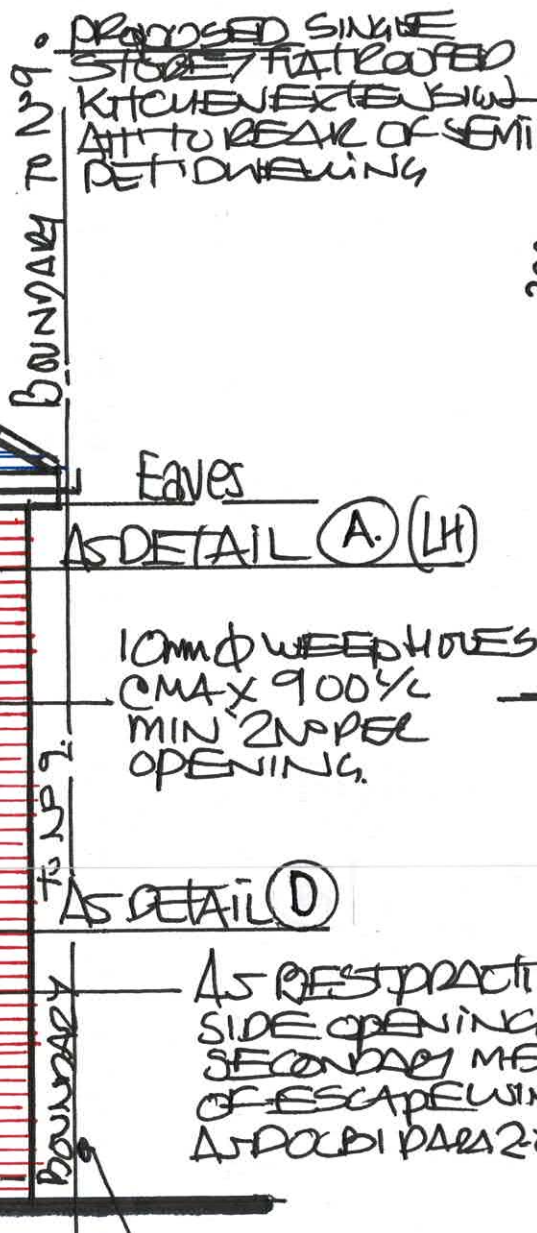


1:50 PROPOSED "FRONT" ELEVATION

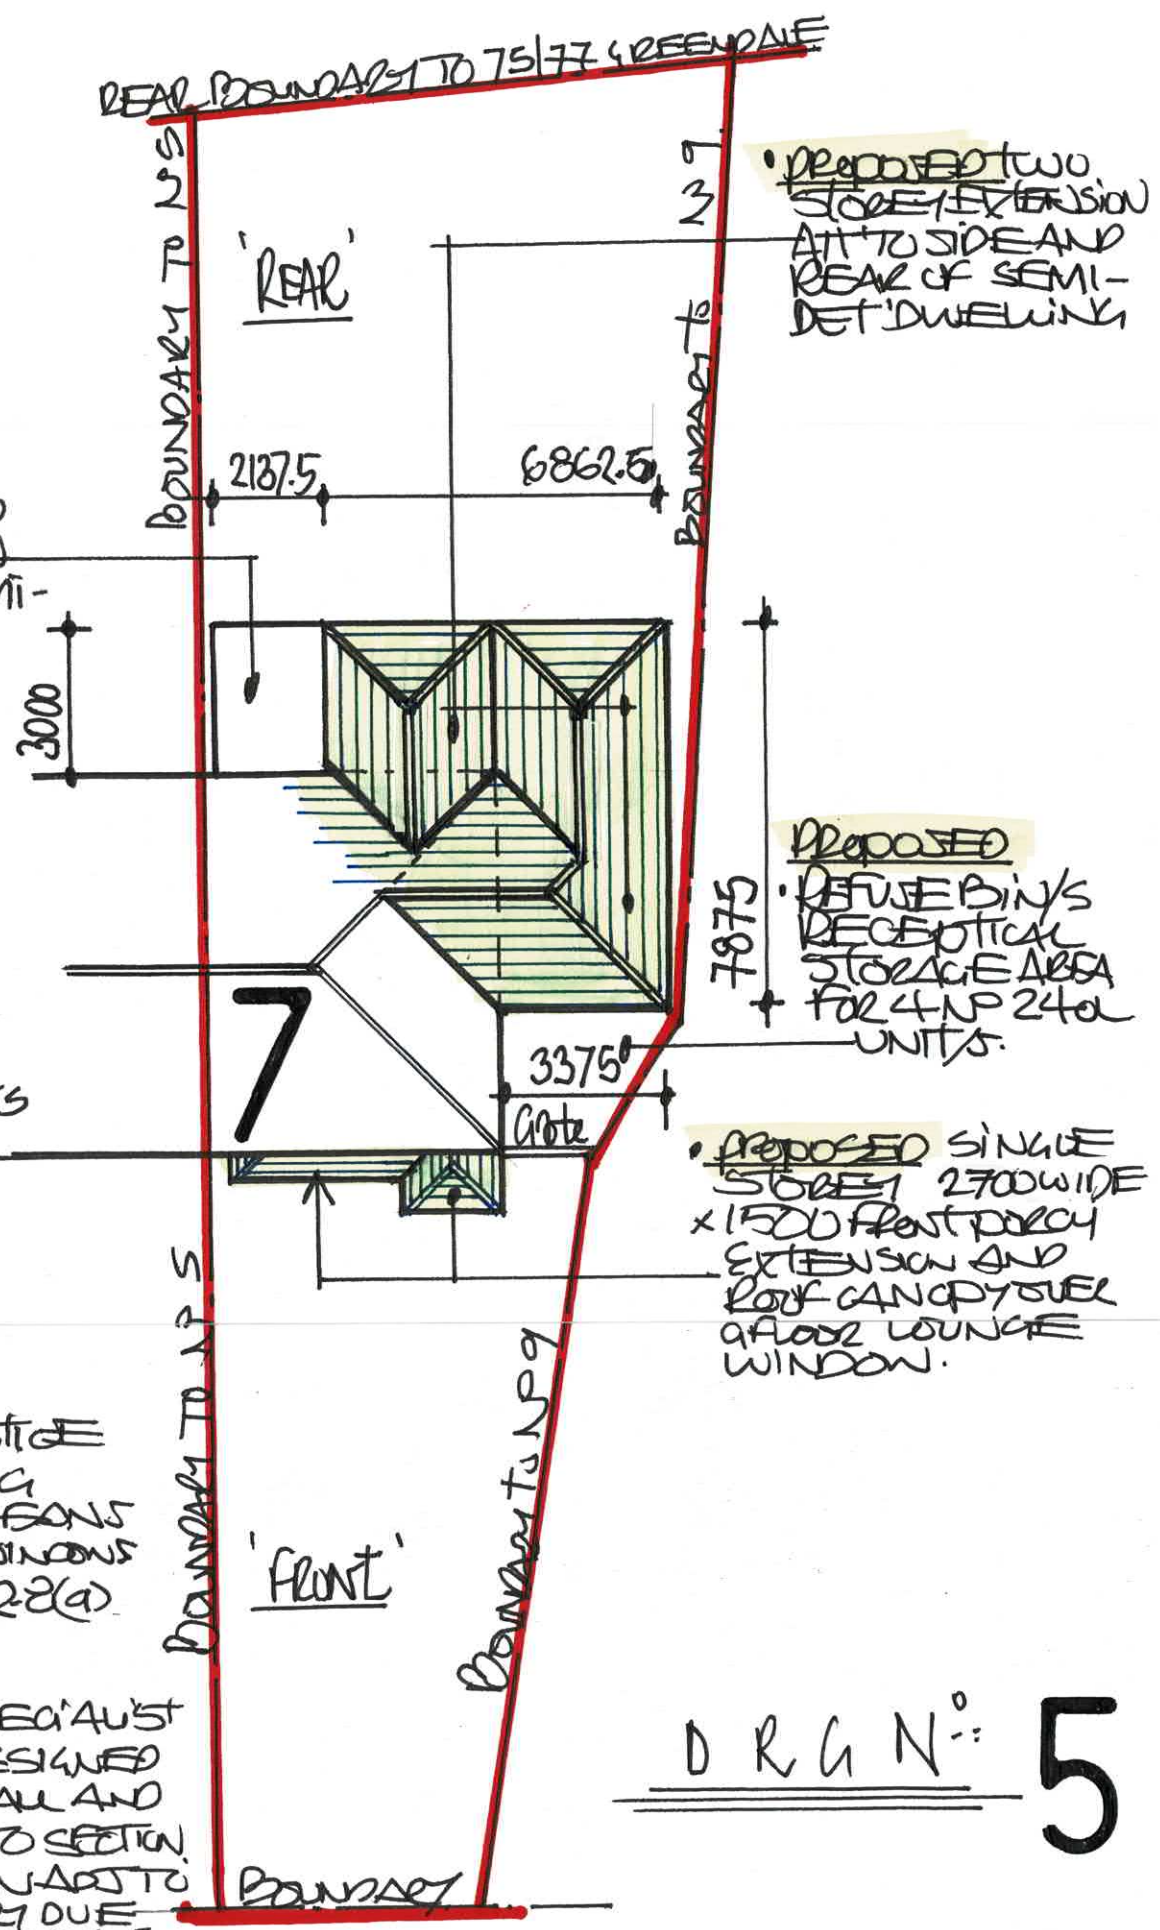


1:150 PROPOSED BLOCK PLAN

DRG N°: 5

• NOTE
RECOMMEND RELOCATION OF EXG INCOMING MAINS GAS SUPPLIES TO A METER CUPBOARD LOCATED ON EXTERNAL WALL @ FRONT OF PROPERTY TO ACCESS/READ ETC