


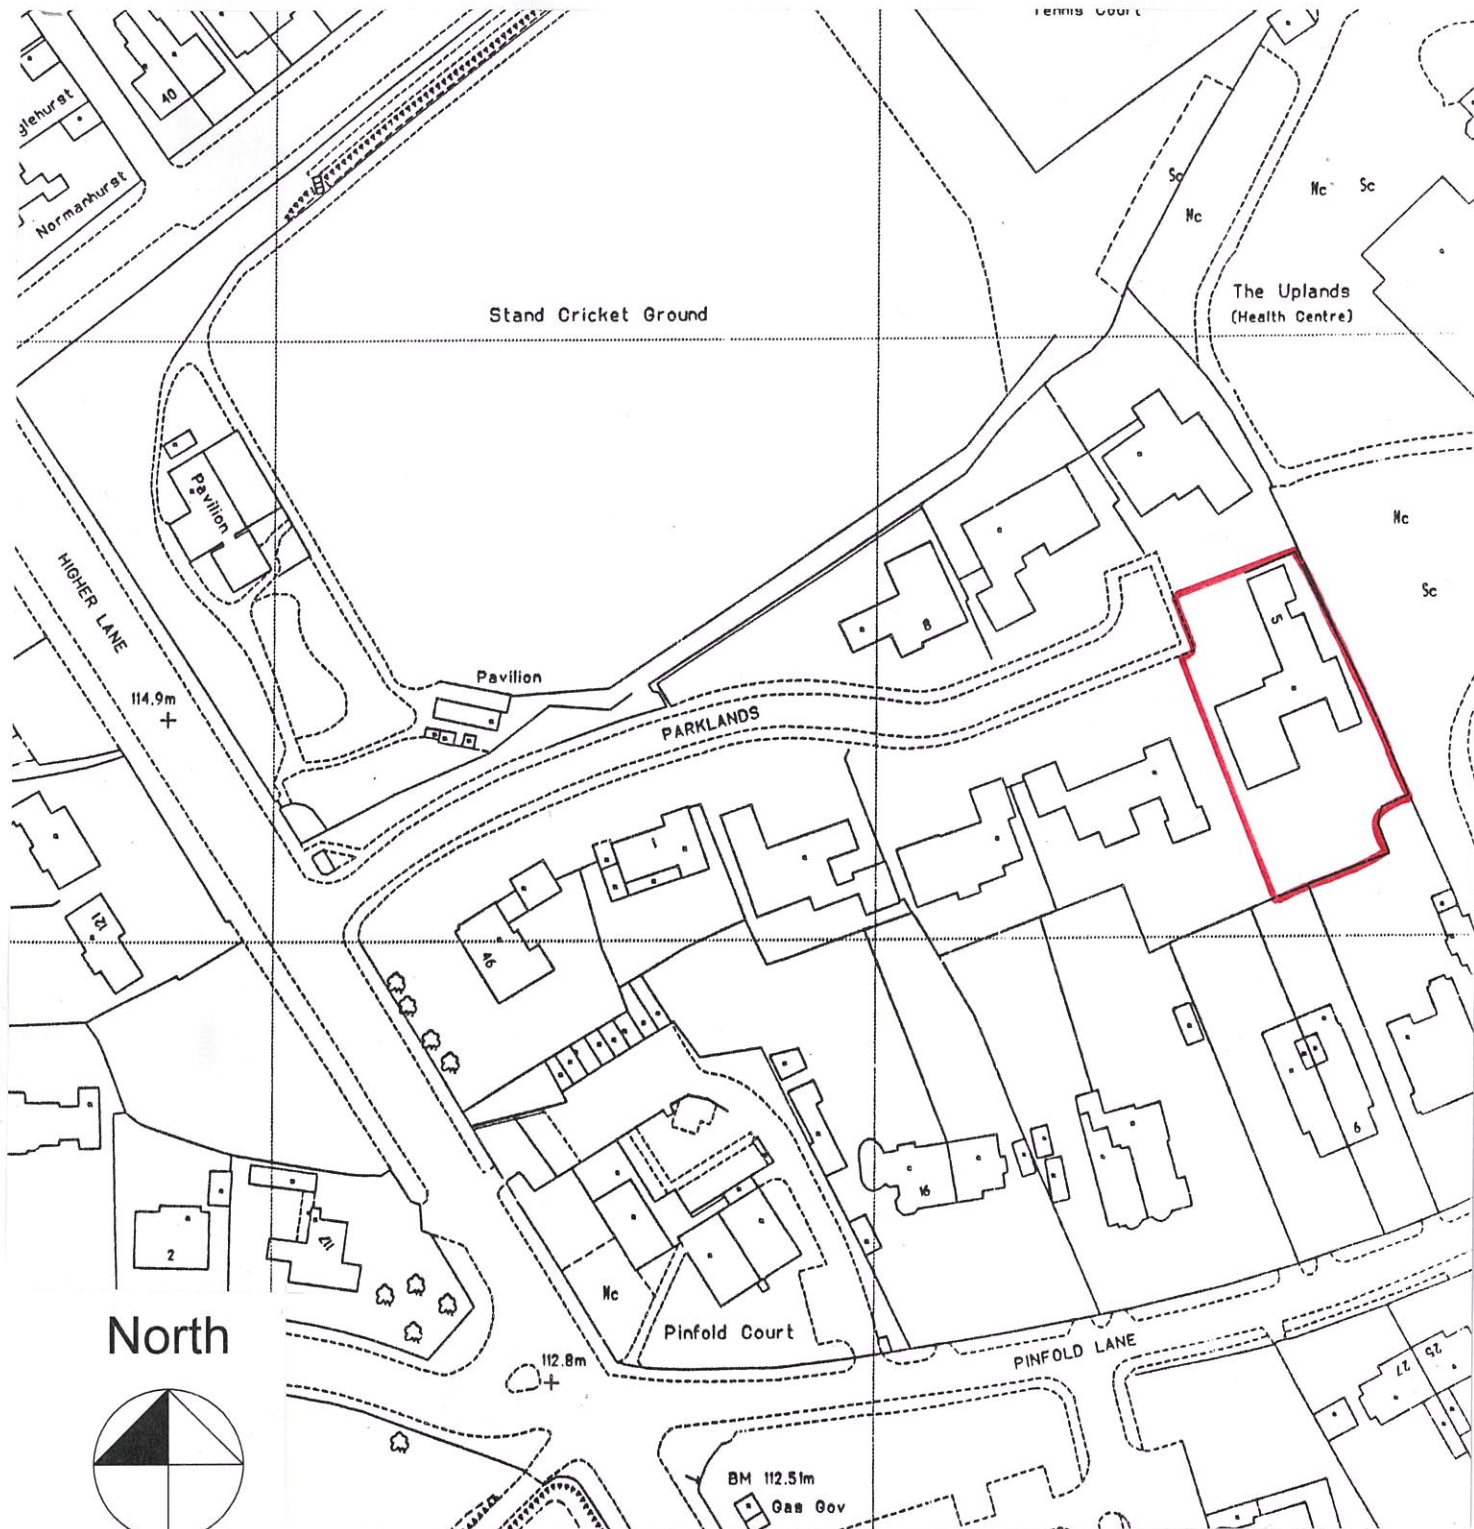

project

5 Parklands Whitefield

drawing title

Location Plan

drawing no.

revision.

202516 / OS1

drawn by.

PD

scale.

1:1250

(when printed at A4)

date.

3.26



1. All dimensions to be checked on site prior to fabrication.
2. All figured dimensions to be followed. Contractors DO NOT scale this drawing.
3. This drawing remains the copyright of the Architect and copies are only available with their consent.



9 Mersey Road, Sale, Cheshire. M33 6HL
tel : 0161 973 9391 mobile : 07801 474646

e-mail : paul@phddesigns.co.uk
www.phddesigns.co.uk