


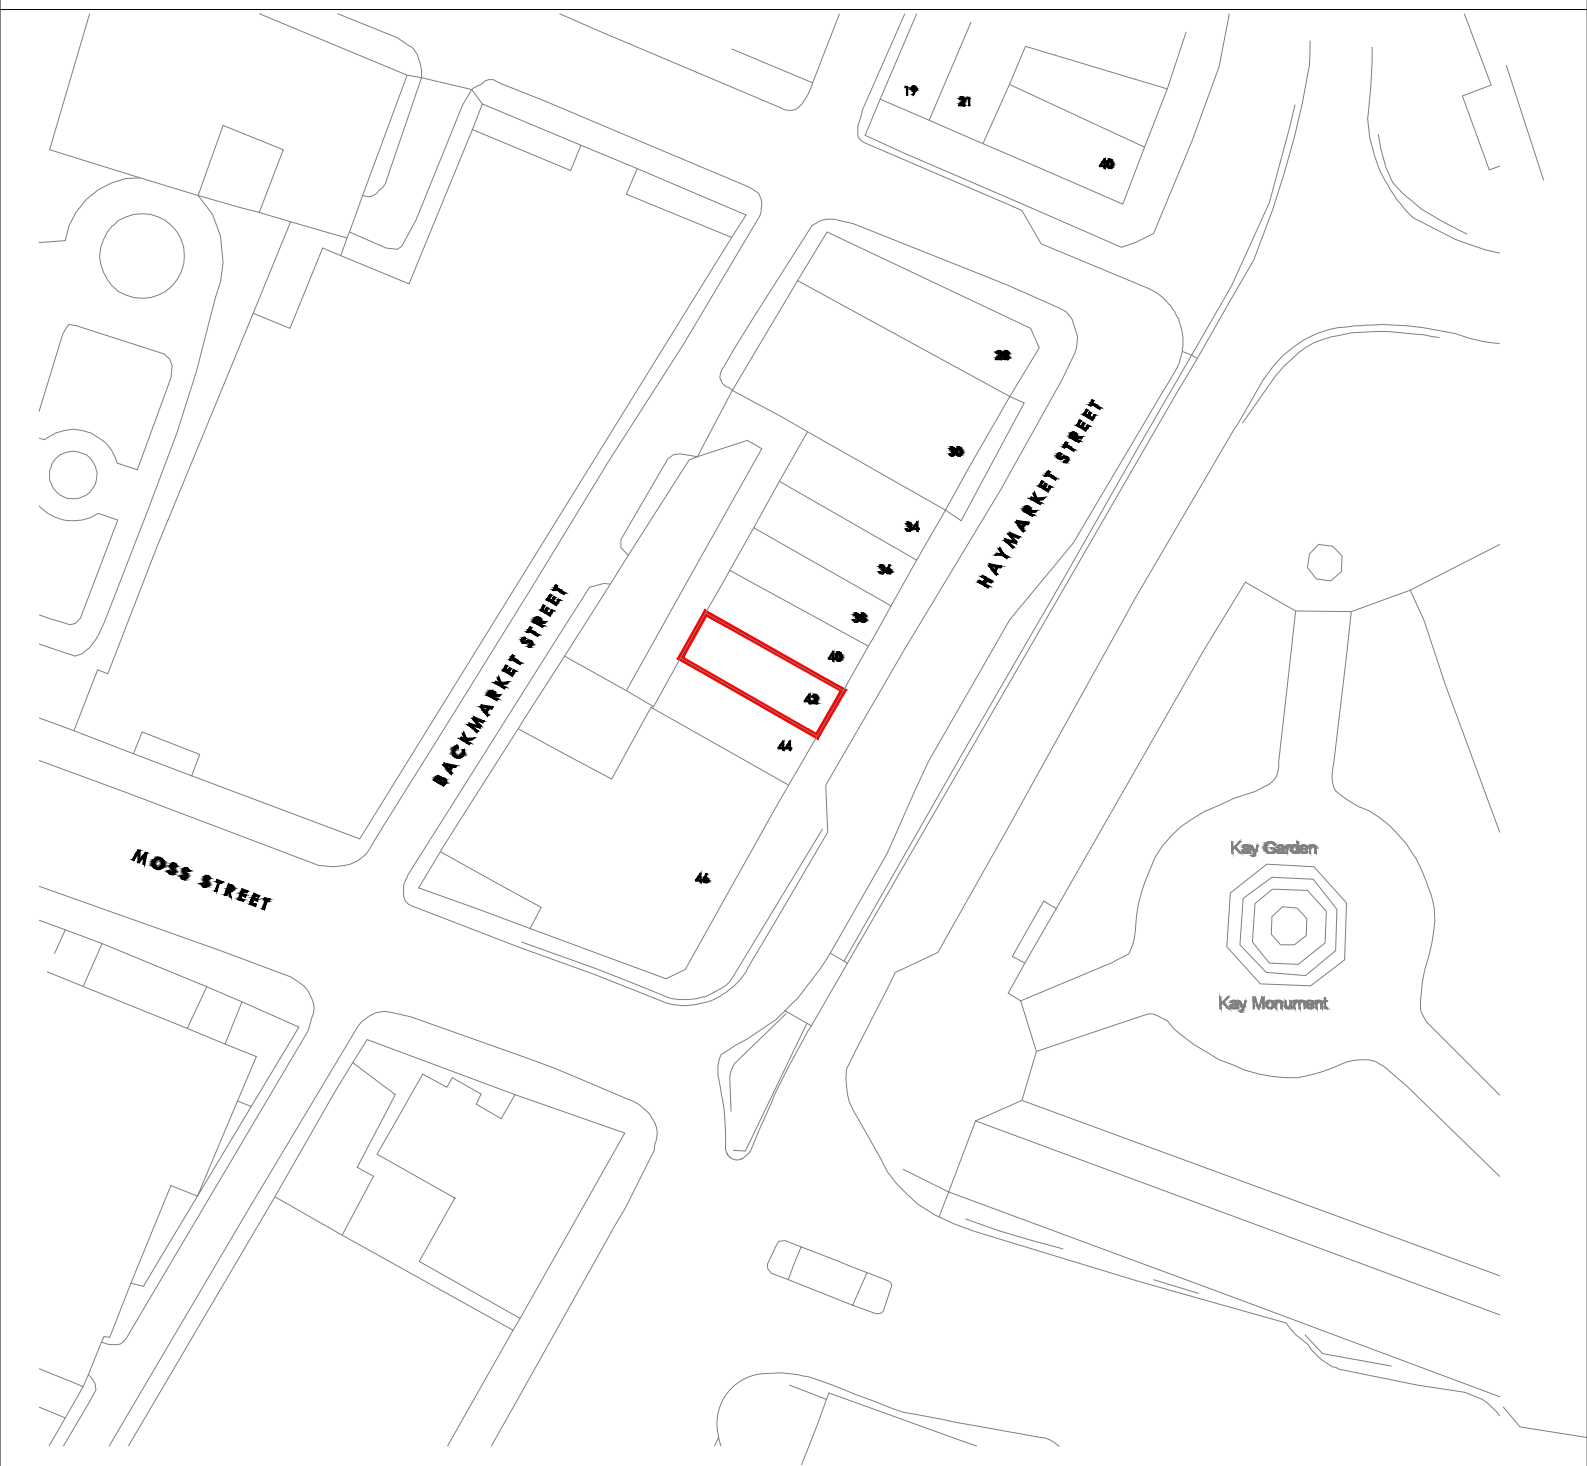

Location Plan - 1:1250 on A4