


ELTON FOLD WORKING MENS CLUB, LEIGH LANE, BURY, BL8 2RH

Supplied by: www.ukmapcentre.com
Serial No: 242700
Centre Coordinates: 379058,411212
Production Date: 18/06/2022 13:38:43

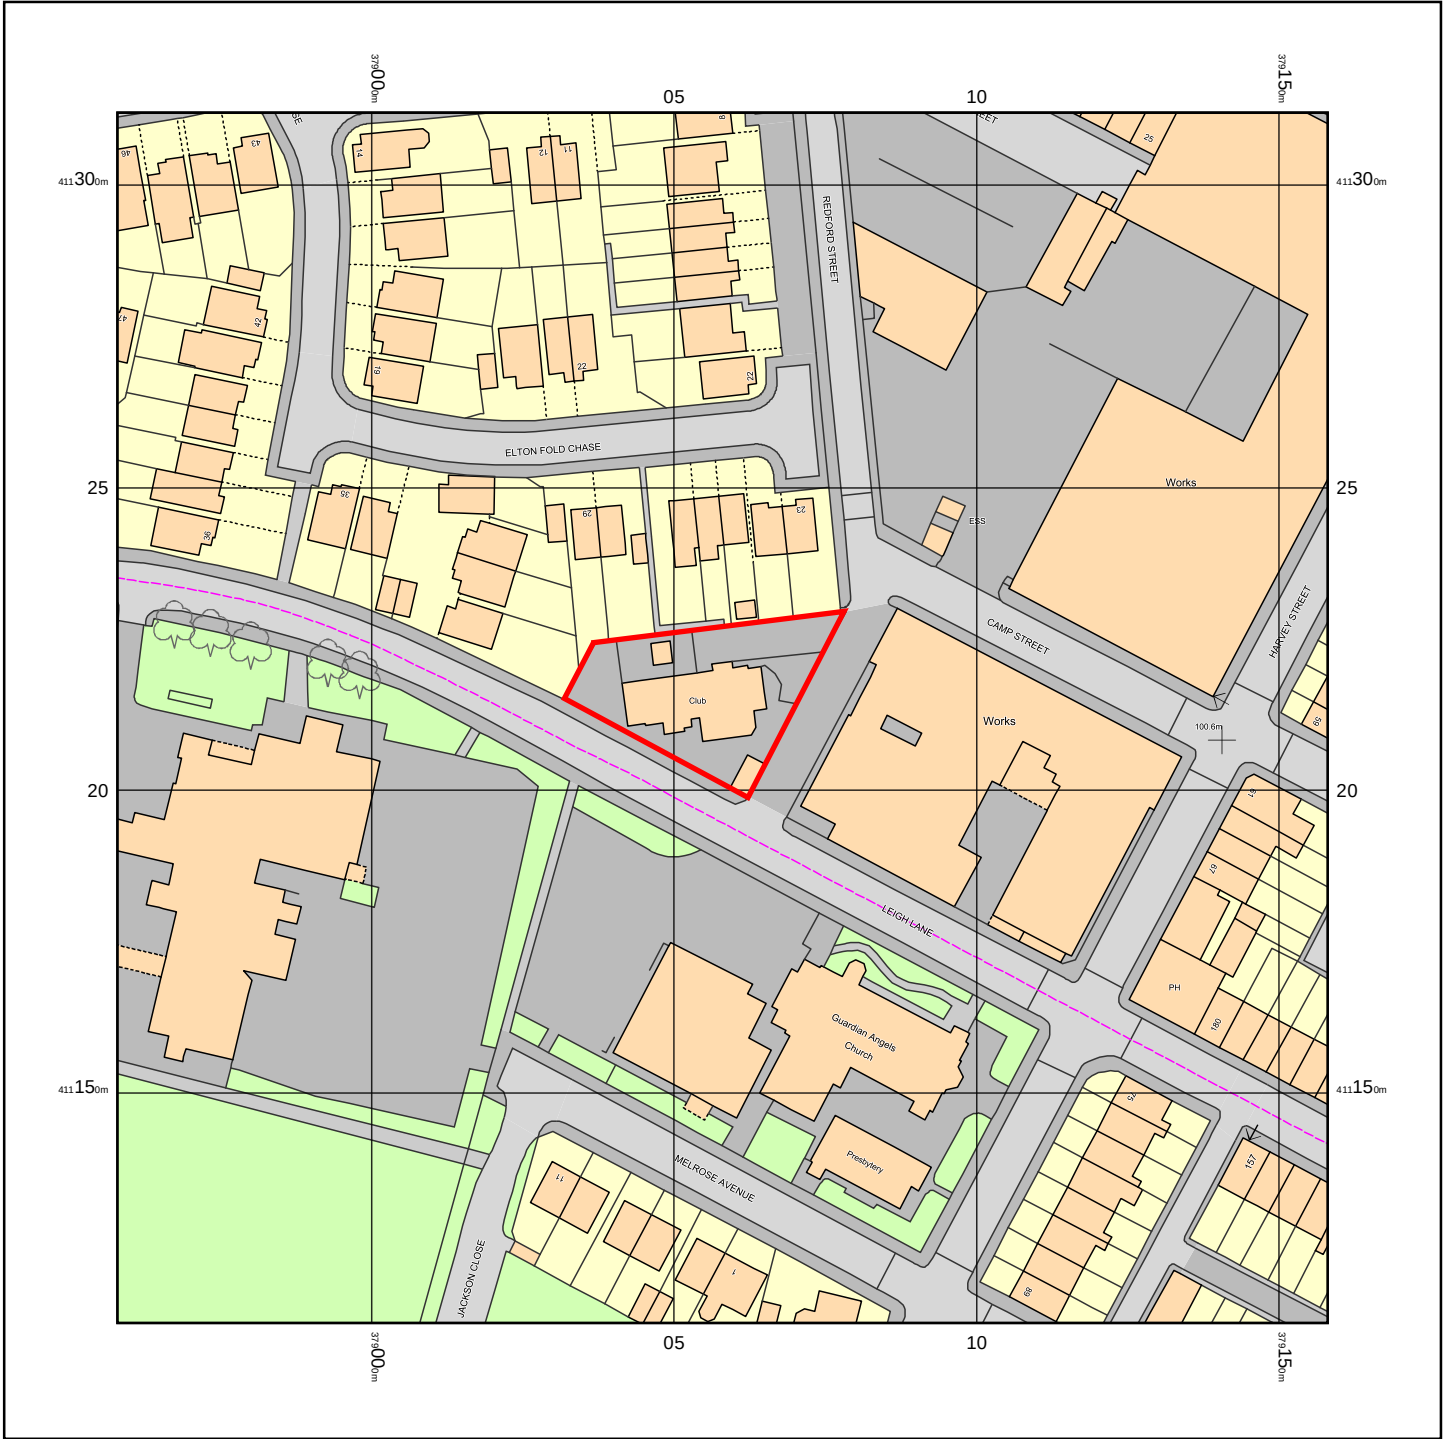

© Crown copyright and database rights 2022 Ordnance Survey 100048957. The representation of road, track or path is no evidence of a boundary or right of way. The representation of features as lines is no evidence of a property boundary.

0m 1cm = 12.5m 62.5m
Scale 1:1250