


ELTON FOLD WORKING MENS CLUB, LEIGH LANE, BURY, BL8 2RH

Supplied by: www.ukmapcentre.com

Serial No: 242699

Centre Coordinates: 379058,411212

Production Date: 18/06/2022 13:38:29

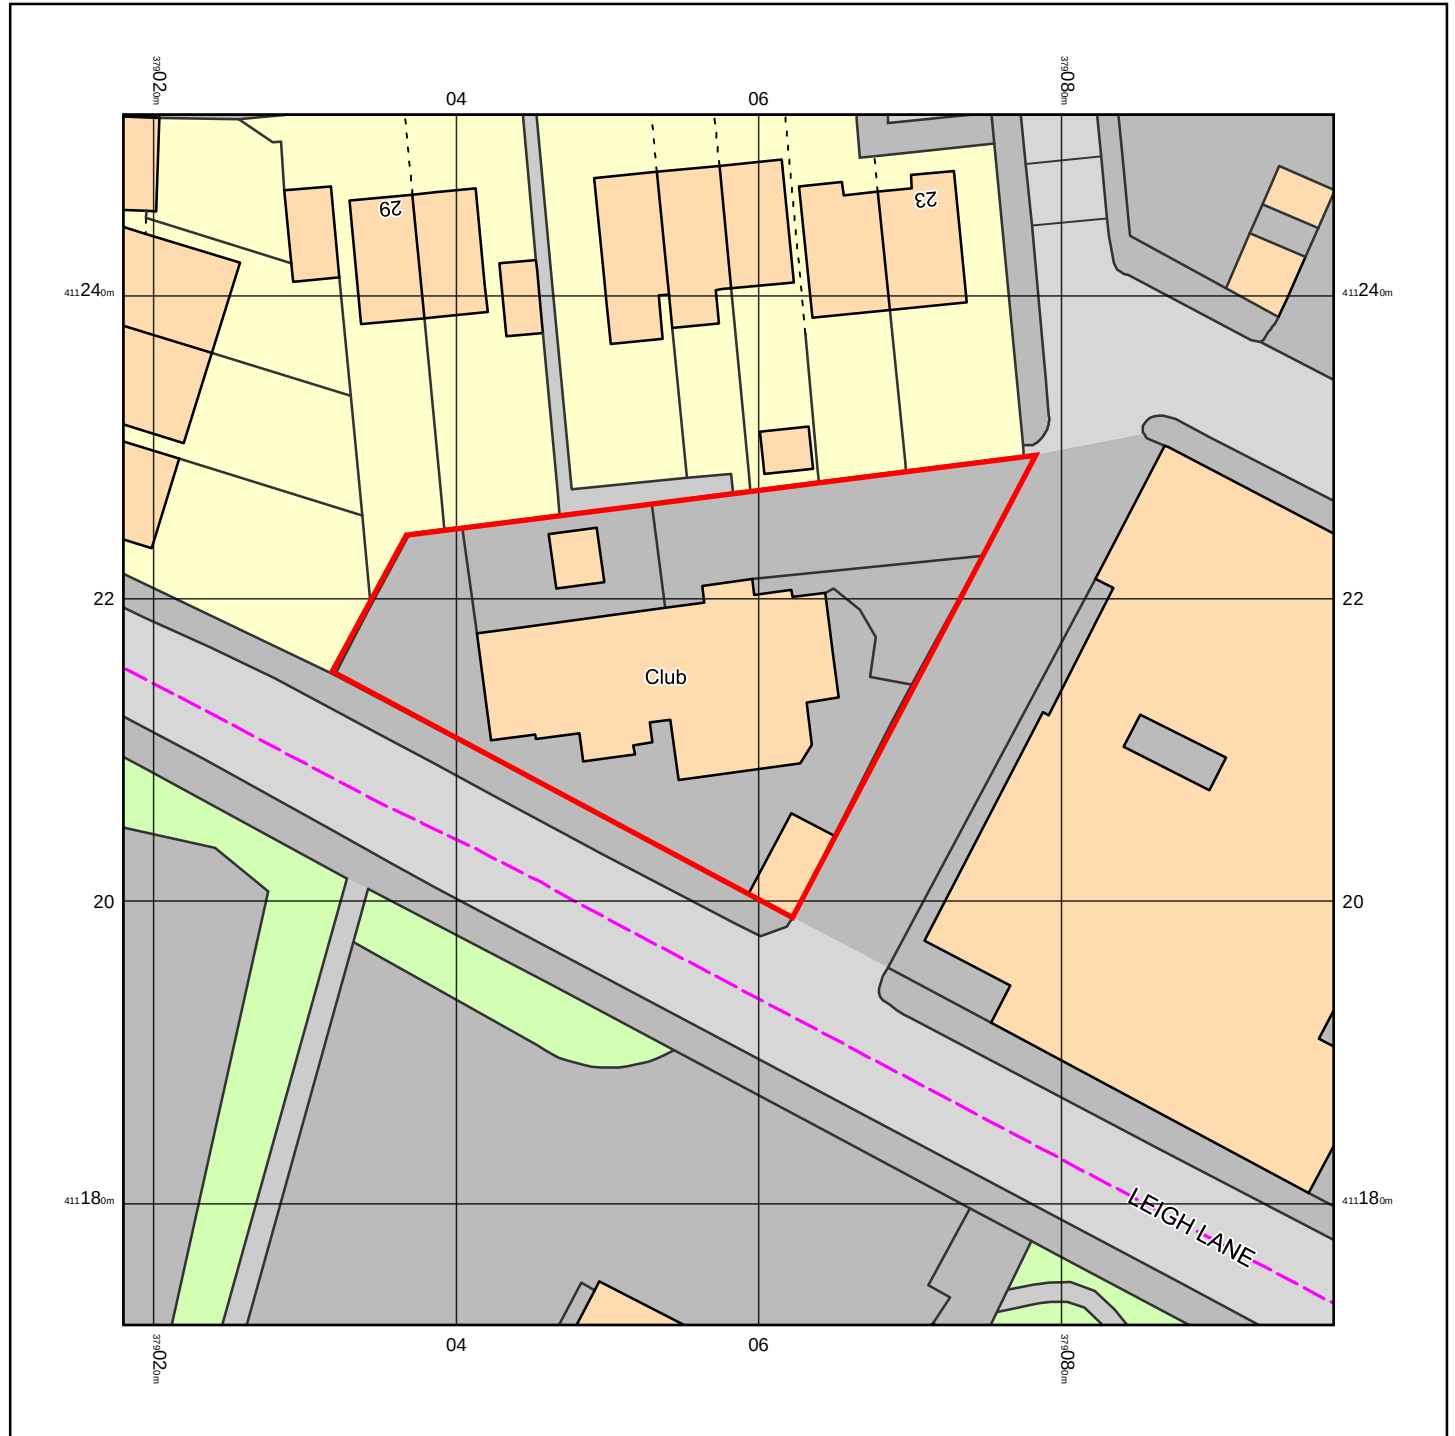

© Crown copyright and database rights 2022 Ordnance Survey 100048957. The representation of road, track or path is no evidence of a boundary or right of way. The representation of features as lines is no evidence of a property boundary.

0m 1cm = 5m 25m
Scale 1:500