



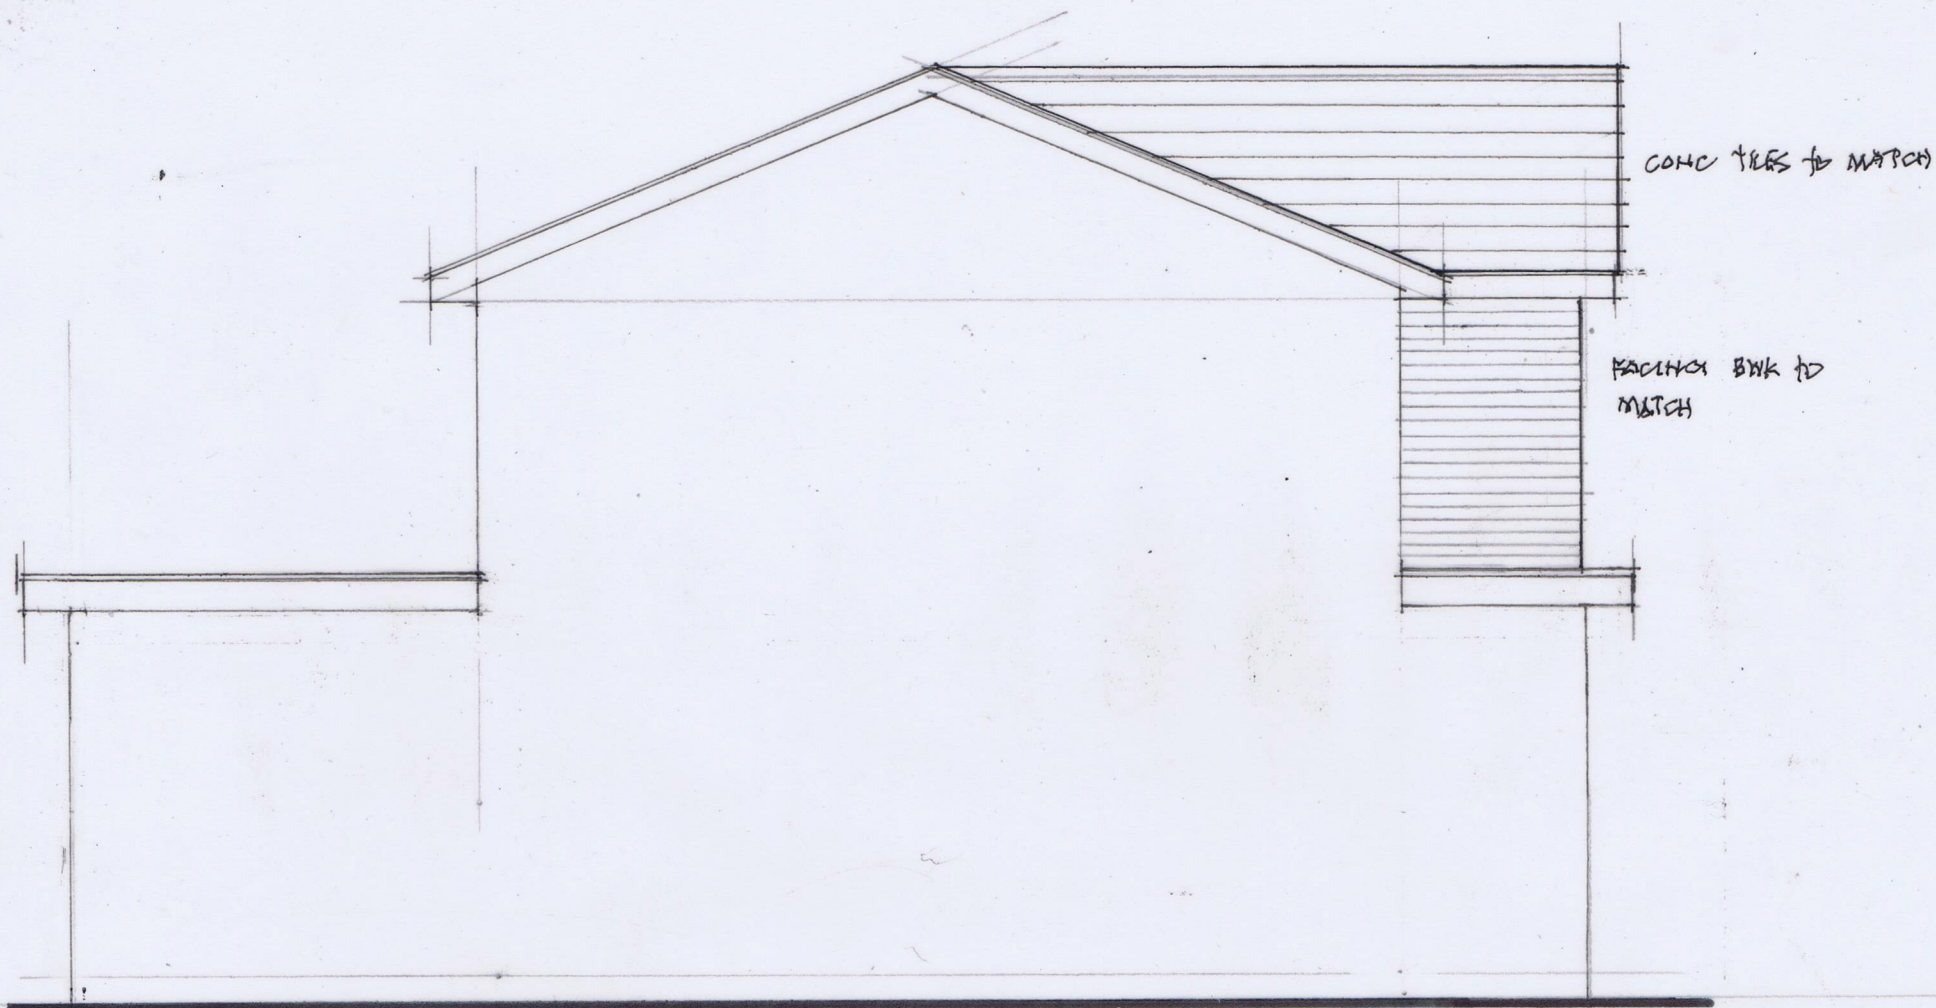


SIDE (SOUTH WEST)

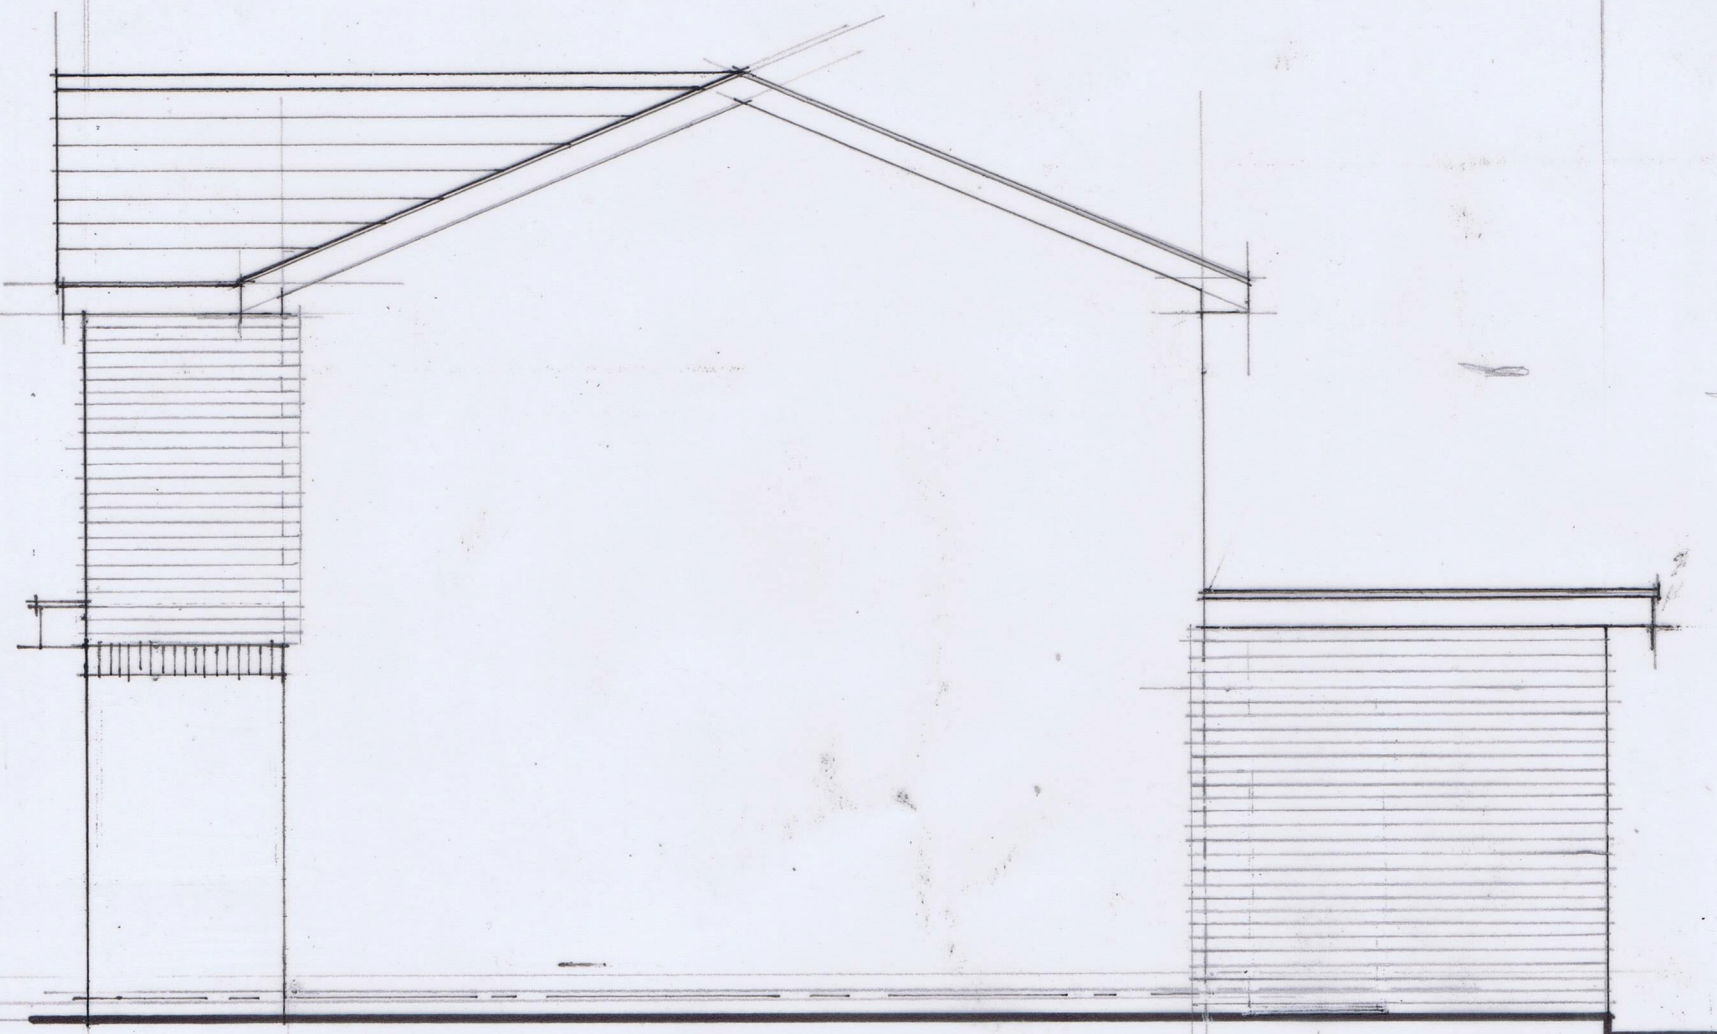

SIDE (NORTH EAST)

Scale 1:50

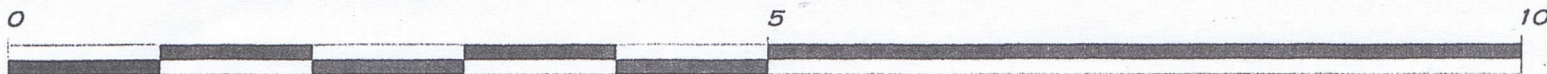

Scale: all dimensions in m unless otherwise stated

Proposed Side Elevations
5 Bloomfield Drive
Unsworth BL9 8JX
Scale 1:50 @ A3
Dwg.556/PL 07

ACREMOSSE DESIGNS
ARCHITECTURAL DESIGN AND
DEVELOPMENT CONSULTANCY
13 MELLOR DRIVE
WORSLEY
MANCHESTER M28 7TU
TEL/FAX 0161 799 5133
MOBILE 07770 77484
E-mail aacremosse.designs@btworld.com