
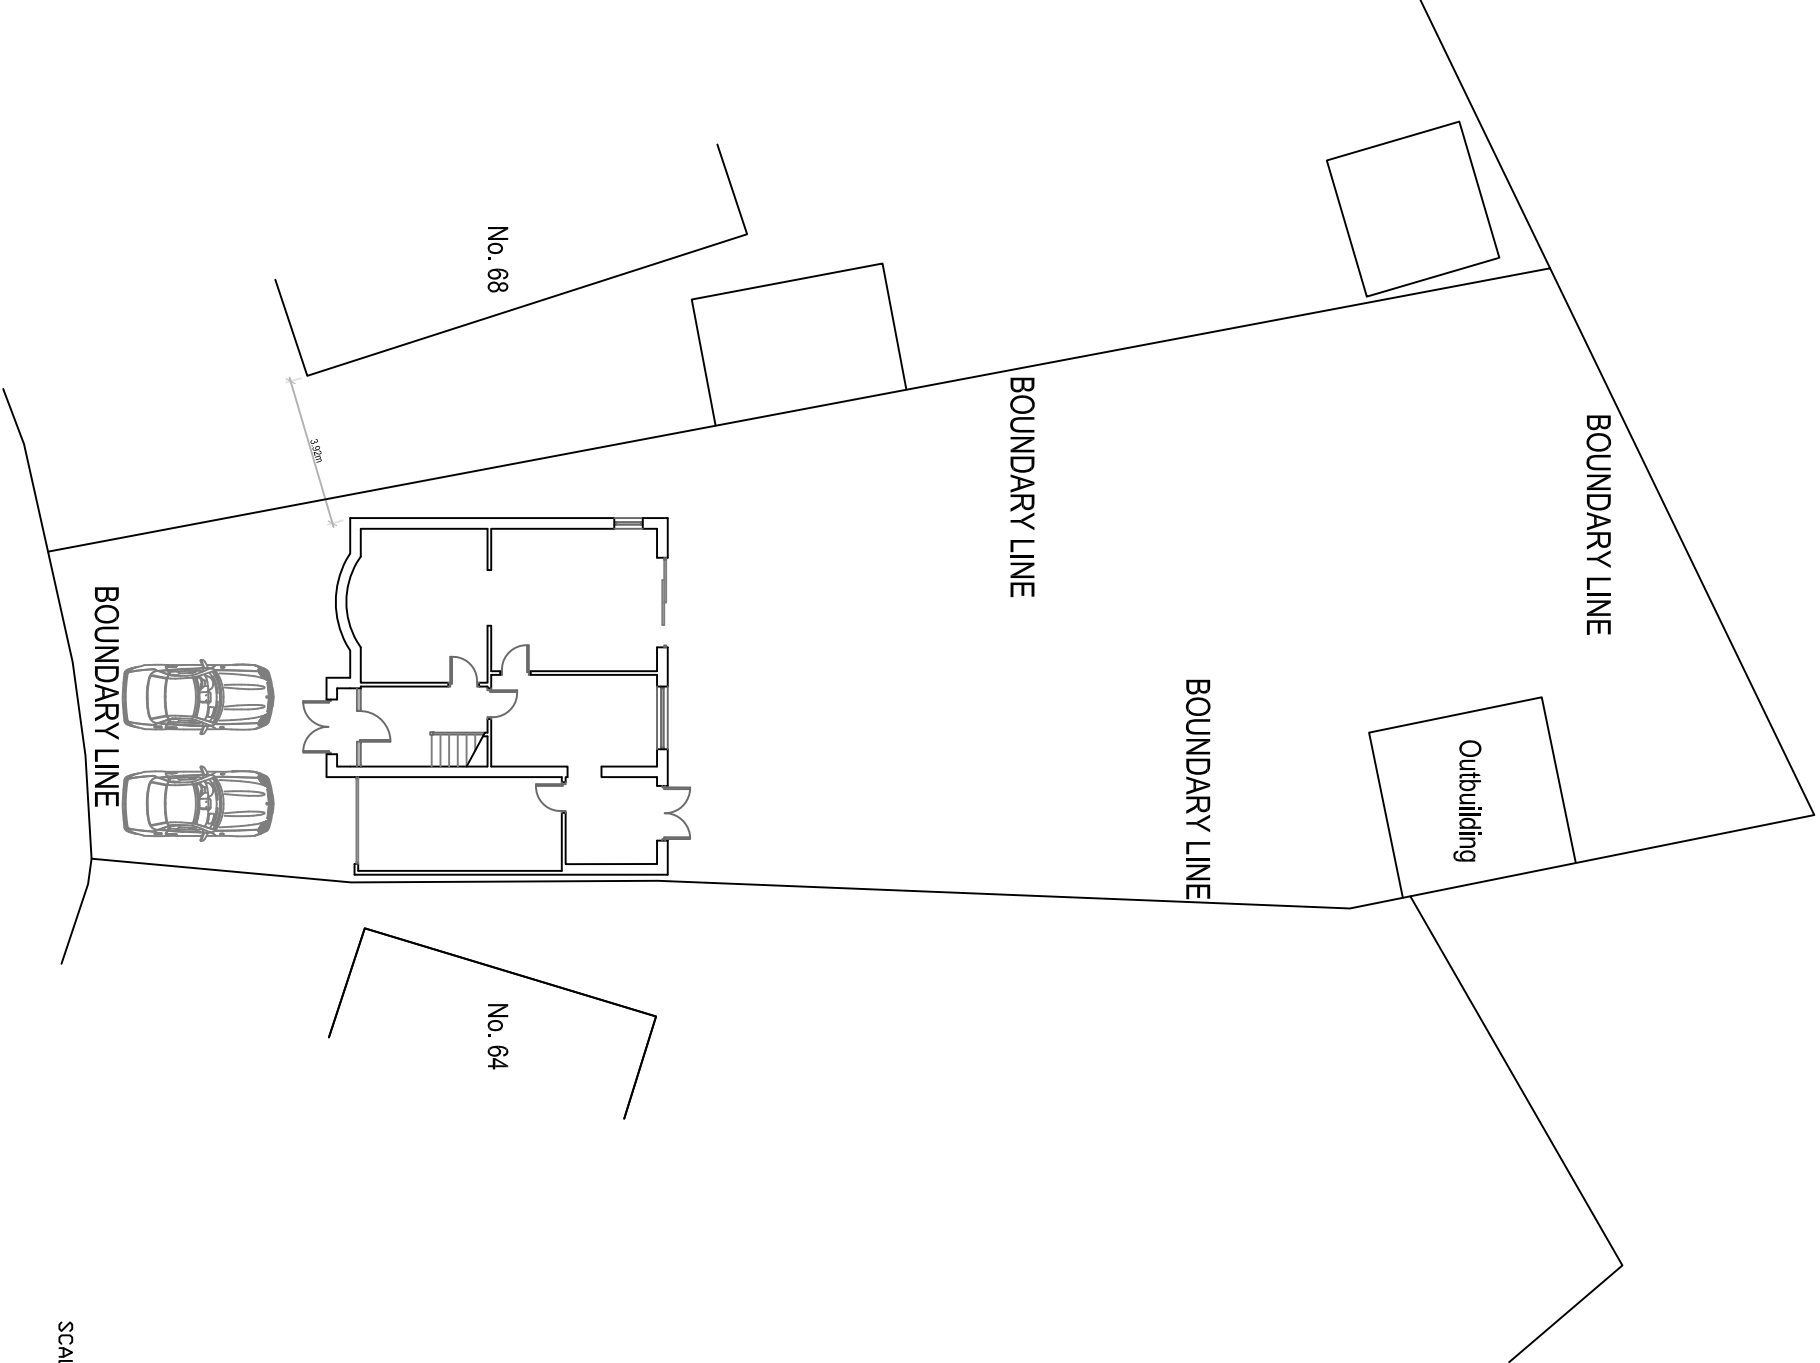


EXISTING SITE PLAN 1:200 @ A3

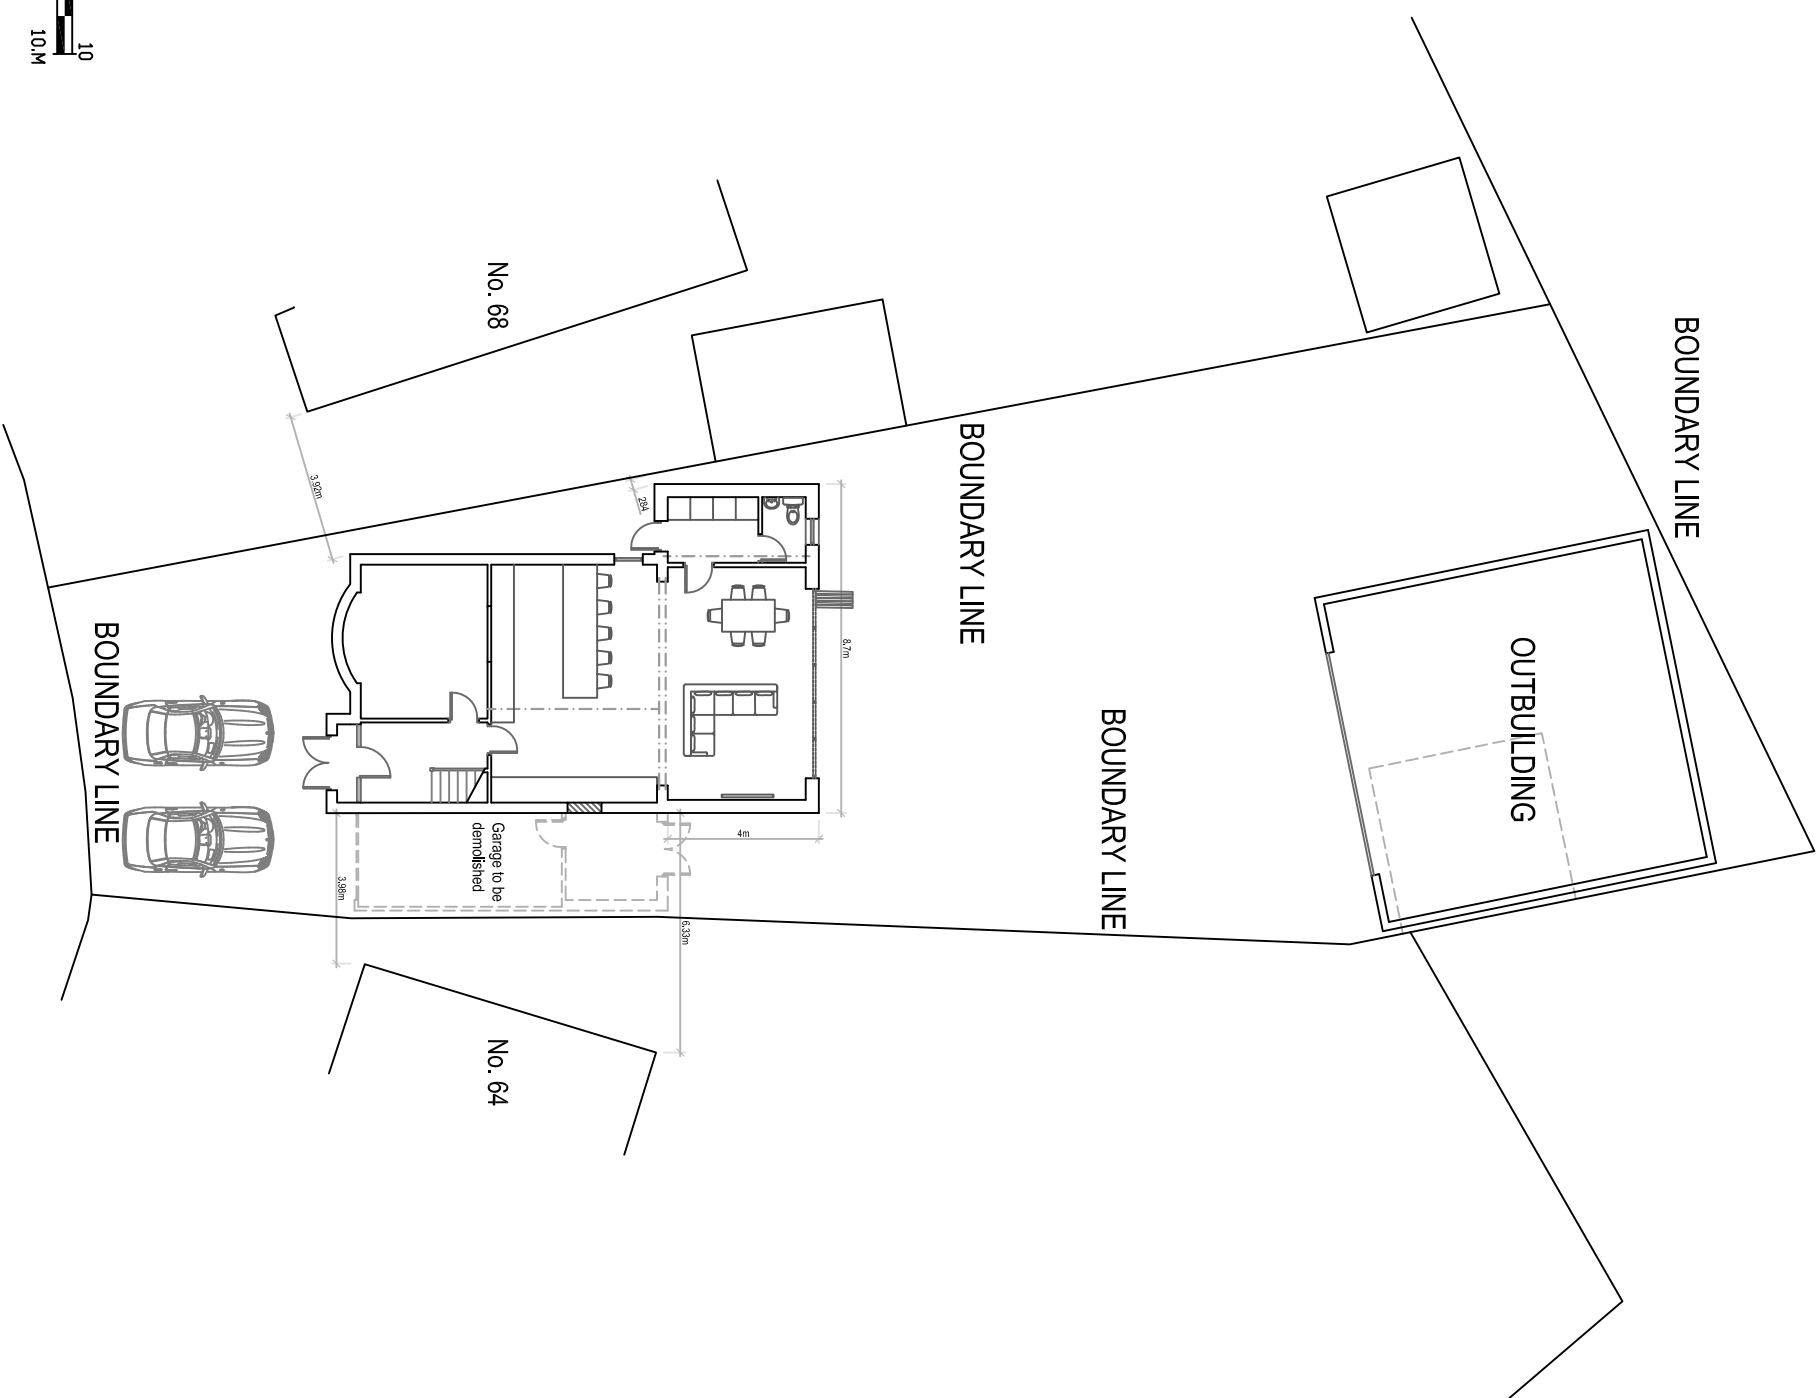

PROPOSED SITE PLAN 1:200