
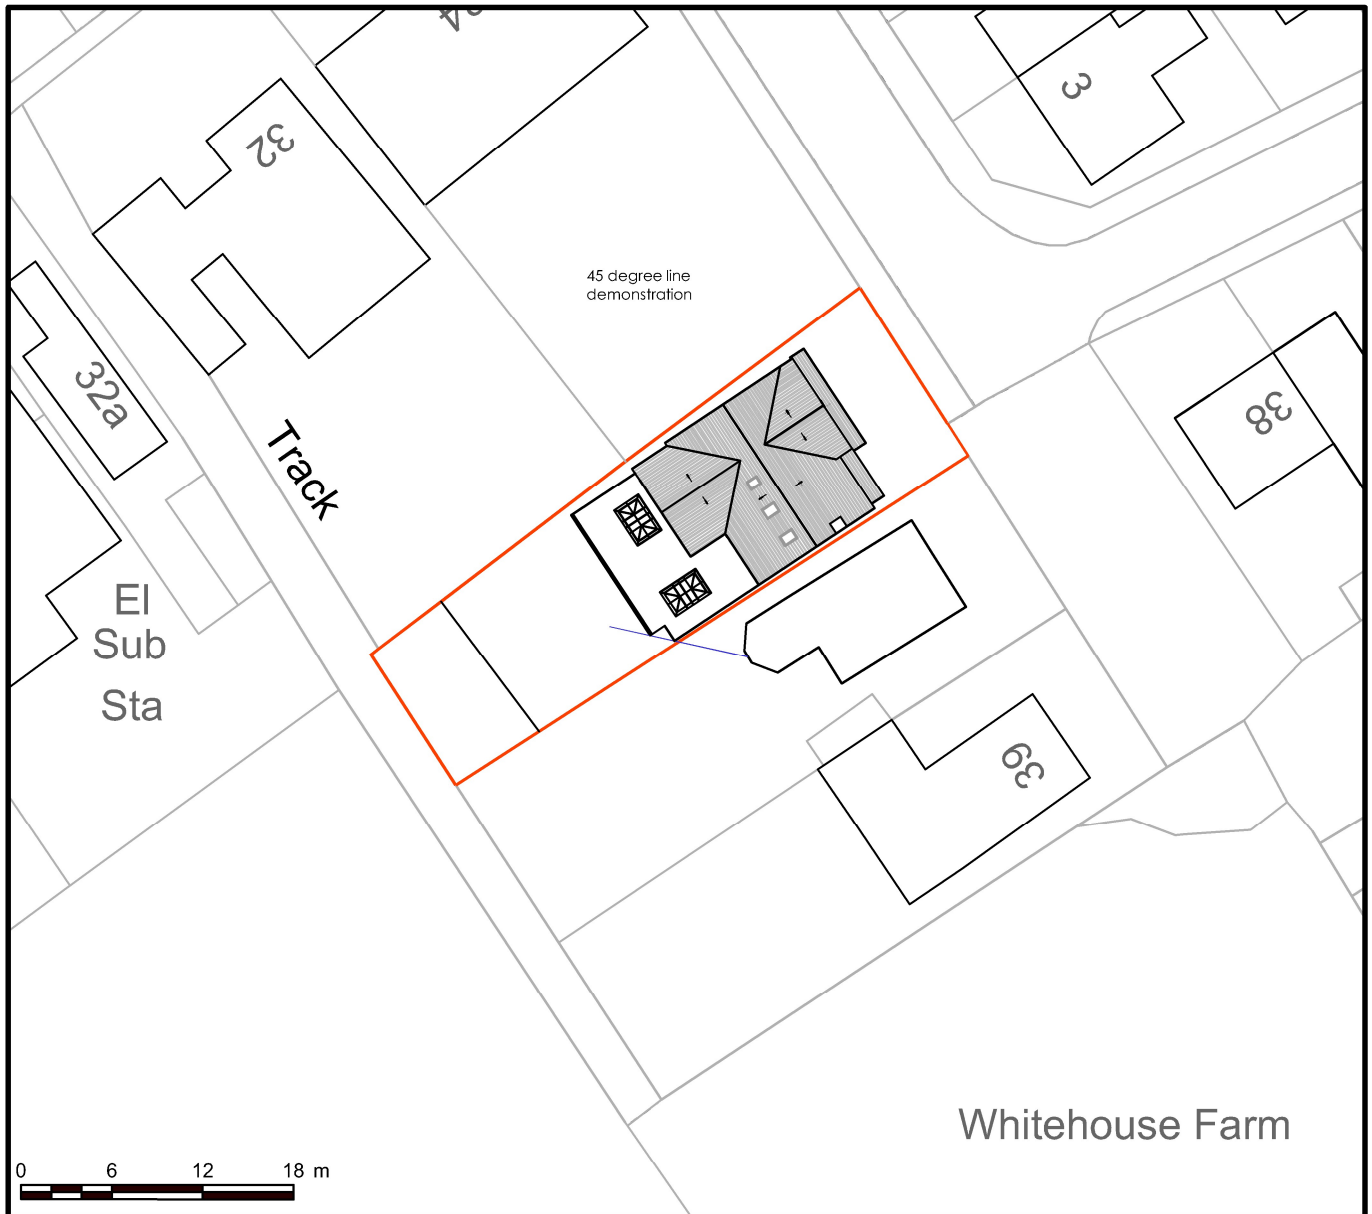


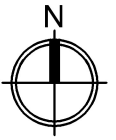

PROPOSED BLOCK PLAN - SCALE 1:500

PROJECT TITLE:

PROPOSED REMOVAL OF EXISTING CONSERVATORY AND SHELTER TO CONSTRUCT A SINGLE STOREY EXTENSION TO REAR
AT:
41 FARM LANE,
PRESTWICH,
MANCHESTER, M25 2RX

**PLANNING DRAWING
FOR APPROVAL**

wsaprojects
WATSON SAUNDERS ASSOCIATES

DAISYFIELD BUSINESS CENTRE
SUITE 312
APPLEBY STREET
BLACKBURN
LANCASHIRE
BB1 3BL
TEL | 01254 693922

CLIENT : MR. HAIDER SALEM

DRAWING TITLE : PROPOSED BLOCK PLAN

SCALE : 1:500/100 - A4

DATE : 22/09/2026

DRAWN :

DESIGN :

PROJECT NO : 032 /WSA / 2026

DWG No.

04

REV

A