

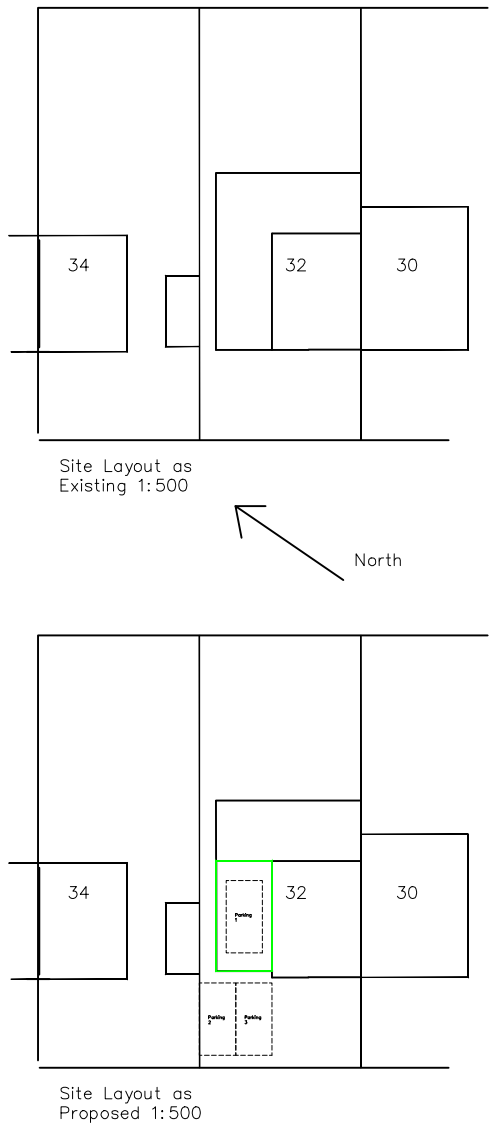
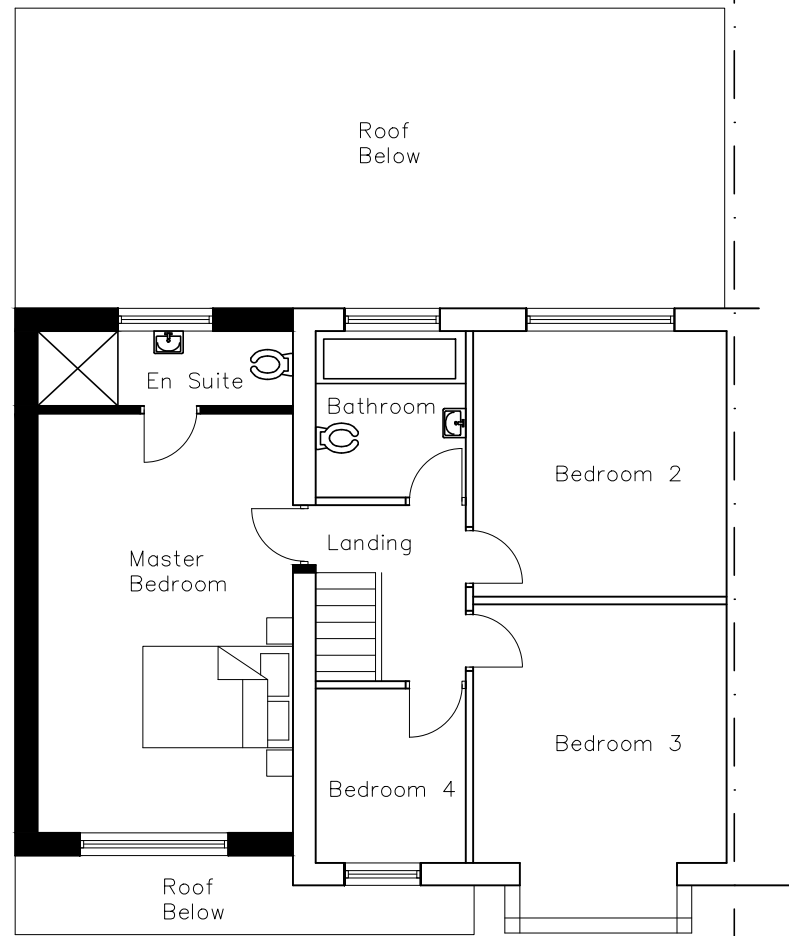
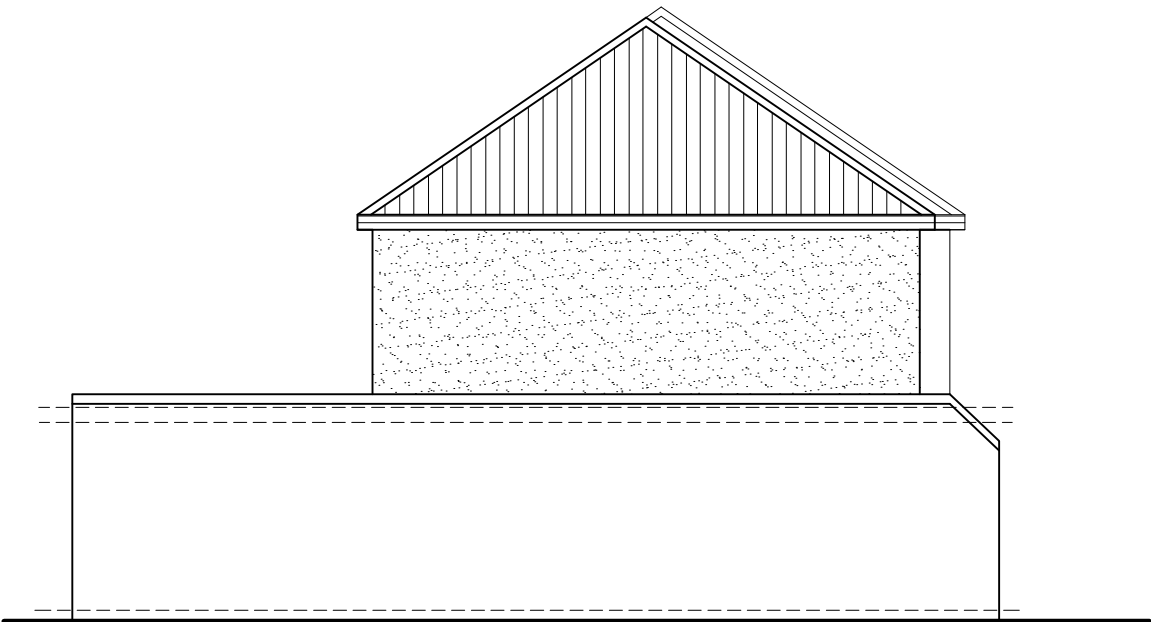
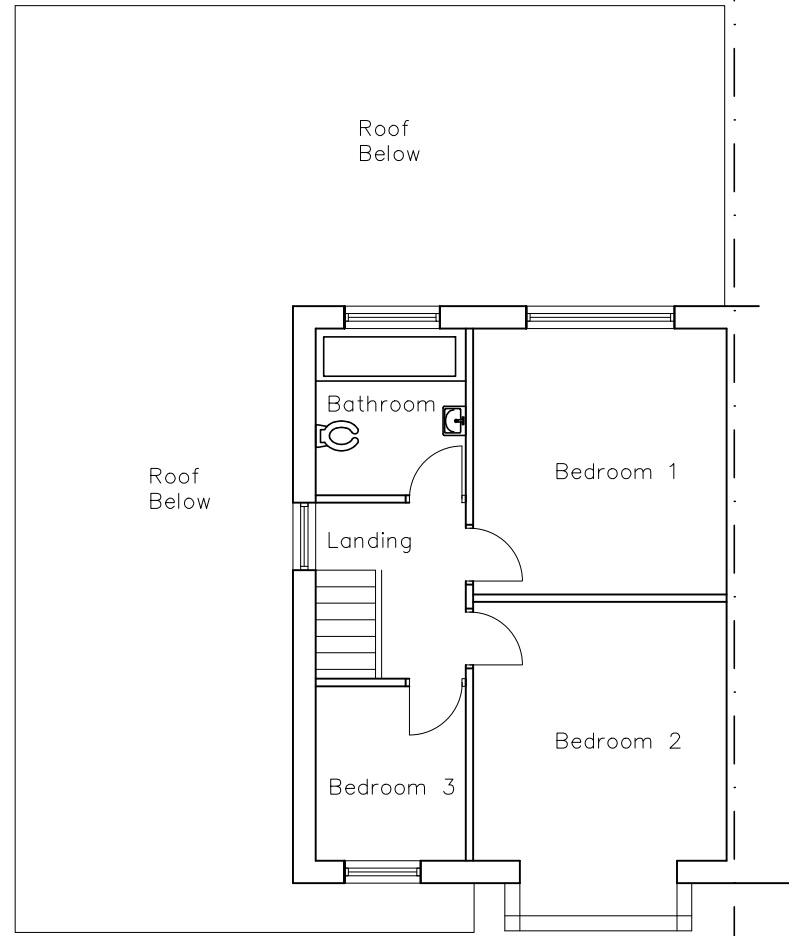


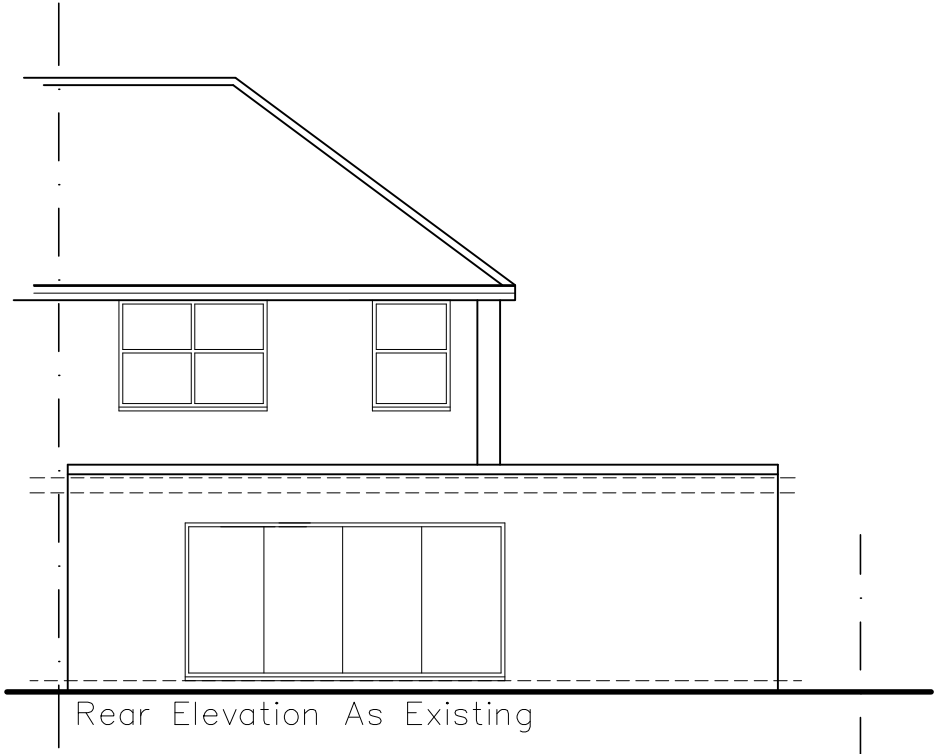

B	16.06.23	Car parking shown
A	19.04.23	Site layouts added

REV.	DATE	DESCRIPTION
------	------	-------------

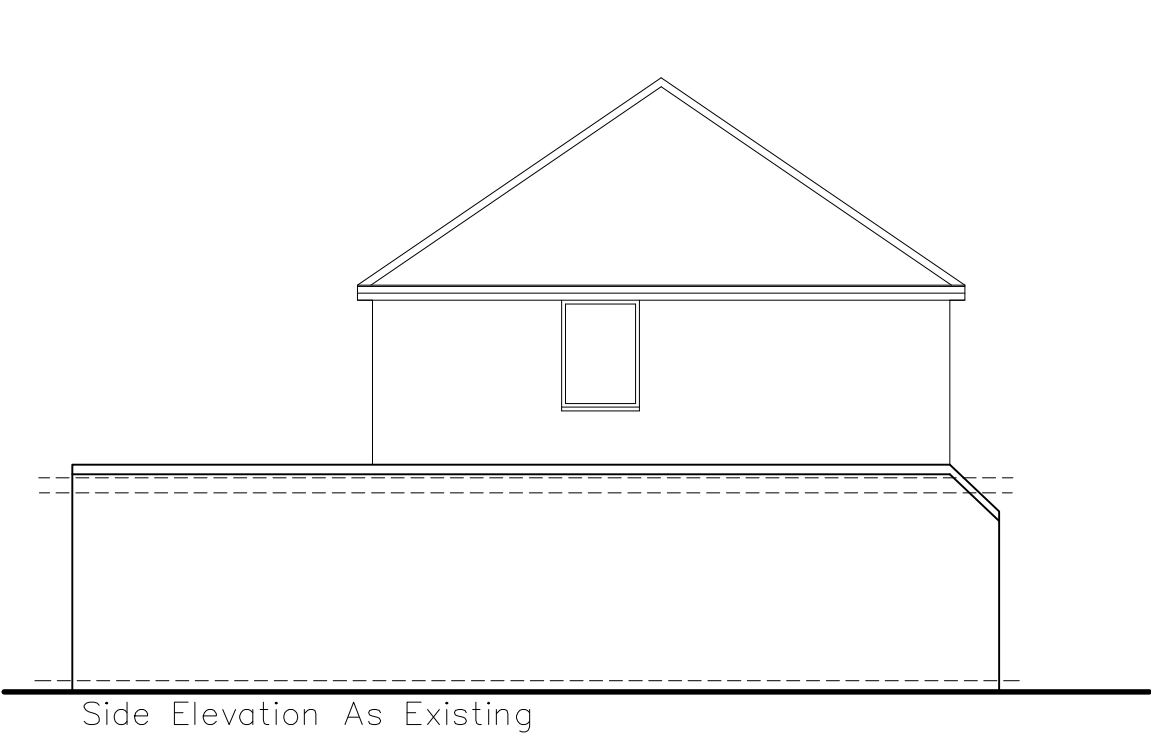

Proposed Extension at 32 Grange Road
for Mr Lai

PLANS AND ELEVATIONS AS
EXISTING AND PROPOSED

PLANNING DRAWING

SCALE 1:100	DATE 29.03.23
DRAWN JB	
REF.	

DRAWING NO. 2023/0039/0001	REV. B
-------------------------------	-----------